



If in doubt, ask. All discrepancies to be reported to the architect before manufacture, fabrication
Drawings are to be read in conjunction with all relevant specifications and consultant information

This drawing is not to be reproduced without express permission of the architect and only used for the purposes shown within the titleblock status bar. This drawing and all associated designs indicated remain the copyright of the architect.

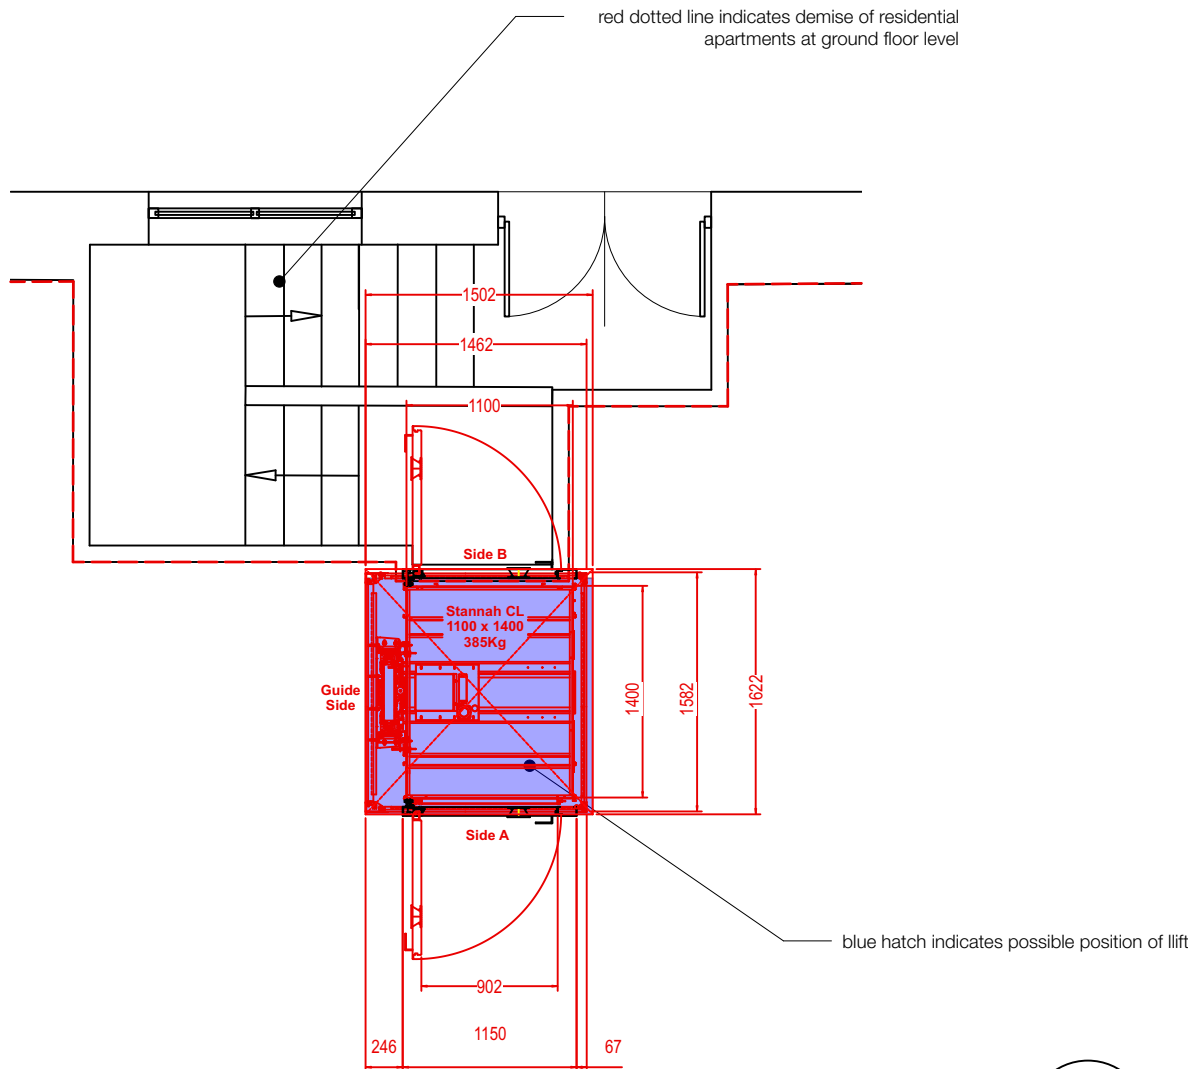

2

Plan of Access Stair at Ground Floor
Scale: 1:50

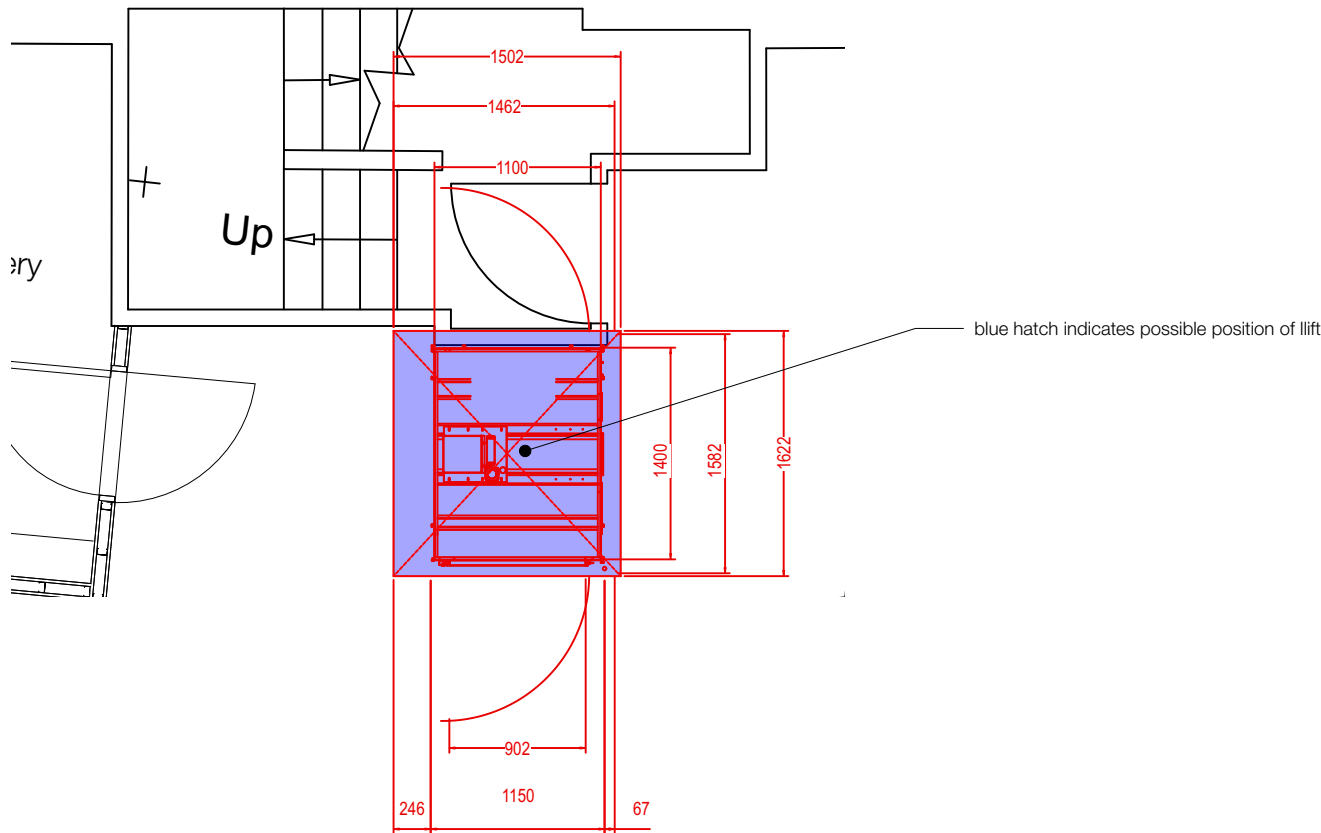

1

Plan of Access Stair at Basement Level
Scale: 1:50

2337-48 Princess Street

Access Drawing

dwg 2337-303

rev A

scale 1:20@ A3

issued for information only

date 07/03/2024 drawn MM checked MM

monulty architects

RIBA
Chartered Practice

monulty architects Ltd
Designworks
The Colony Winslow
Abingdon Road
SK9 4LY

info@monultyarchitects.com
01625 468 991