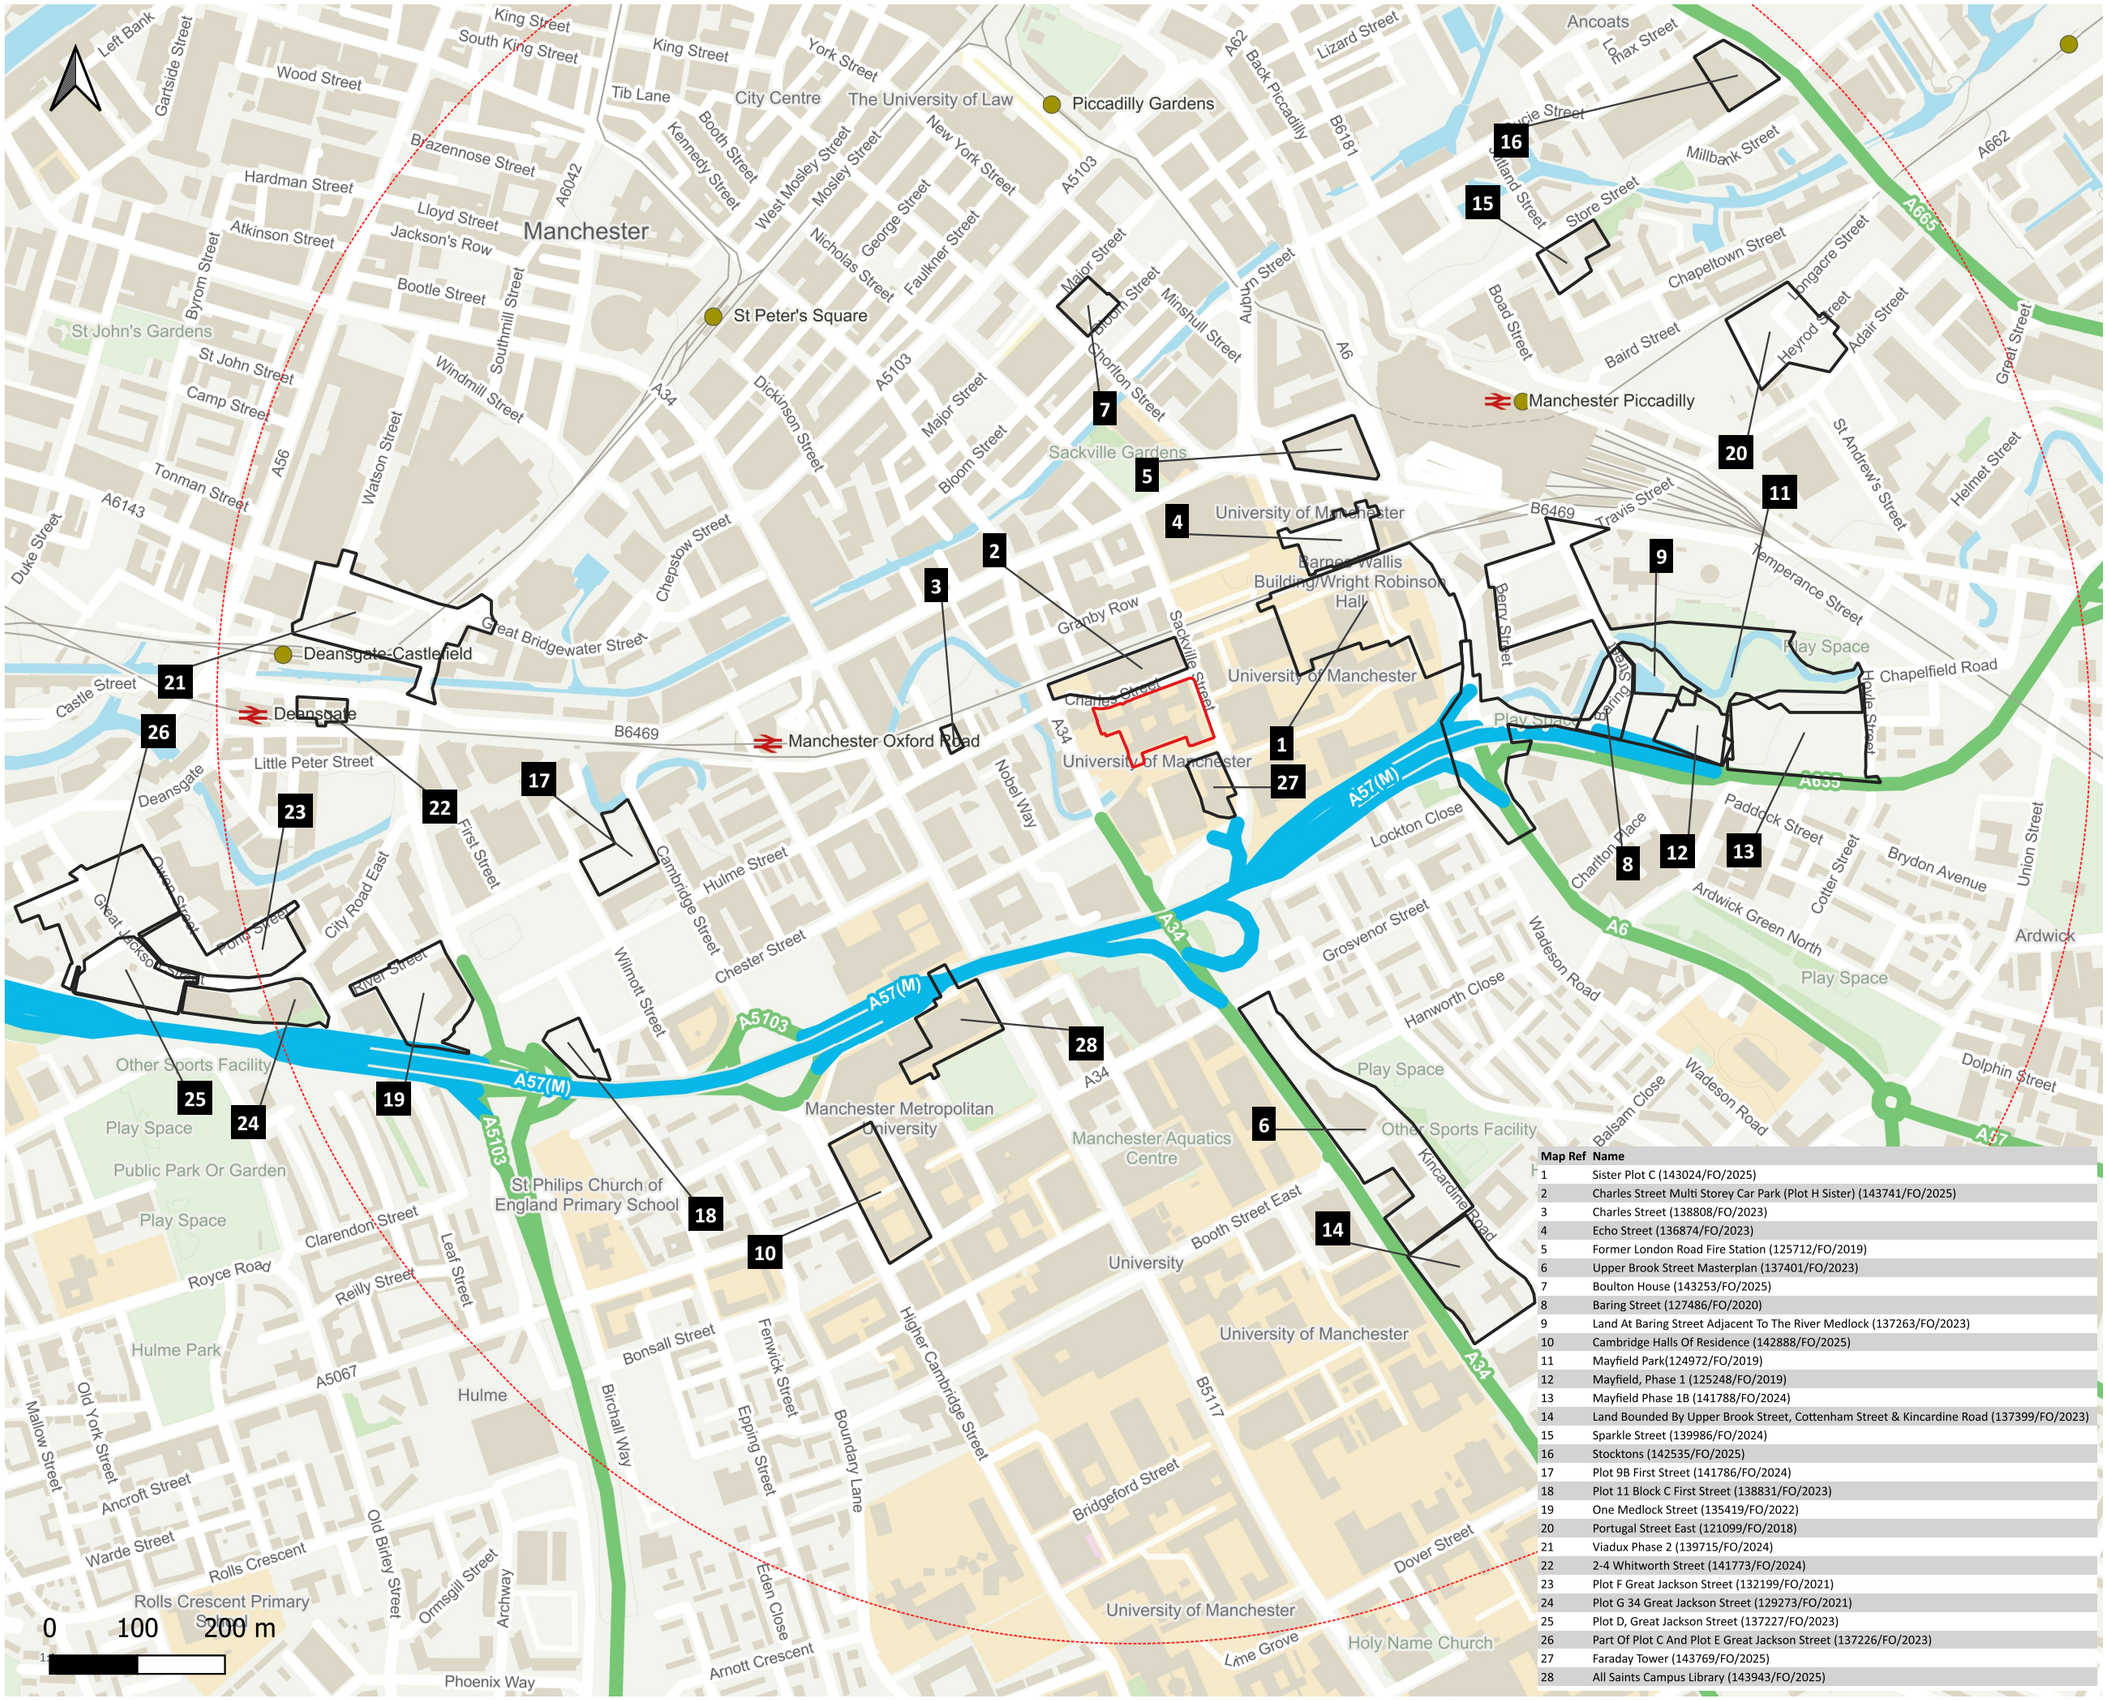

Copyright of Turley

This drawing is for illustrative purposes only and should not be used for any construction or estimation purposes. To be scaled for planning application purposes only. No liability or responsibility is accepted arising from reliance upon the information contained within this drawing.

Plans reproduced by permission of Ordnance Survey on behalf of The Controller of Her Majesty's Stationery Office. © Crown Copyright and database right [2025]. All rights reserved. Ordnance Survey Licence number [100020449]

Site

1km radius

Cumulative Project

Map Ref	Name
1	Sister Plot C (143024/FO/2025)
2	Charles Street Multi Storey Car Park (Plot H Sister) (143741/FO/2025)
3	Charles Street (138808/FO/2023)
4	Echo Street (136874/FO/2023)
5	Former London Road Fire Station (125712/FO/2019)
6	Upper Brook Street Masterplan (137401/FO/2023)
7	Boulton House (143253/FO/2025)
8	Baring Street (127486/FO/2020)
9	Land At Baring Street Adjacent To The River Medlock (137263/FO/2023)
10	Cambridge Halls Of Residence (142888/FO/2025)
11	Mayfield Park(124972/FO/2019)
12	Mayfield, Phase 1 (125248/FO/2019)
13	Mayfield Phase 1B (141788/FO/2024)
14	Land Bounded By Upper Brook Street, Cottenham Street & Kincardine Road (137399/FO/2023)
15	Sparkle Street (139986/FO/2024)
16	Stocktons (142535/FO/2025)
17	Plot 9B First Street (141786/FO/2024)
18	Plot 11 Block C First Street (138831/FO/2023)
19	One Medlock Street (135419/FO/2022)
20	Portugal Street East (121099/FO/2018)
21	Viadux Phase 2 (139715/FO/2024)
22	2-4 Whitworth Street (141773/FO/2024)
23	Plot F Great Jackson Street (132199/FO/2021)
24	Plot G 34 Great Jackson Street (129273/FO/2021)
25	Plot D, Great Jackson Street (137227/FO/2023)
26	Part Of Plot C And Plot E Great Jackson Street (137226/FO/2023)
27	Faraday Tower (143769/FO/2025)
28	All Saints Campus Library (143943/FO/2025)

CLIENT:
iQ Student Accommodation

PROJECT:
Weston Halls and Pendulum Hotel, Manchester

DRAWING:
Cumulative Project Plan

PROJECT NUMBER:
03517

DRAWING NUMBER:
Figure 13.1

CHECKED BY:
SM

REVISION:
1.0

STATUS:
Final

DATE:
September 2025

SCALE:
1:7,000 @ A3

Turley
EIA