




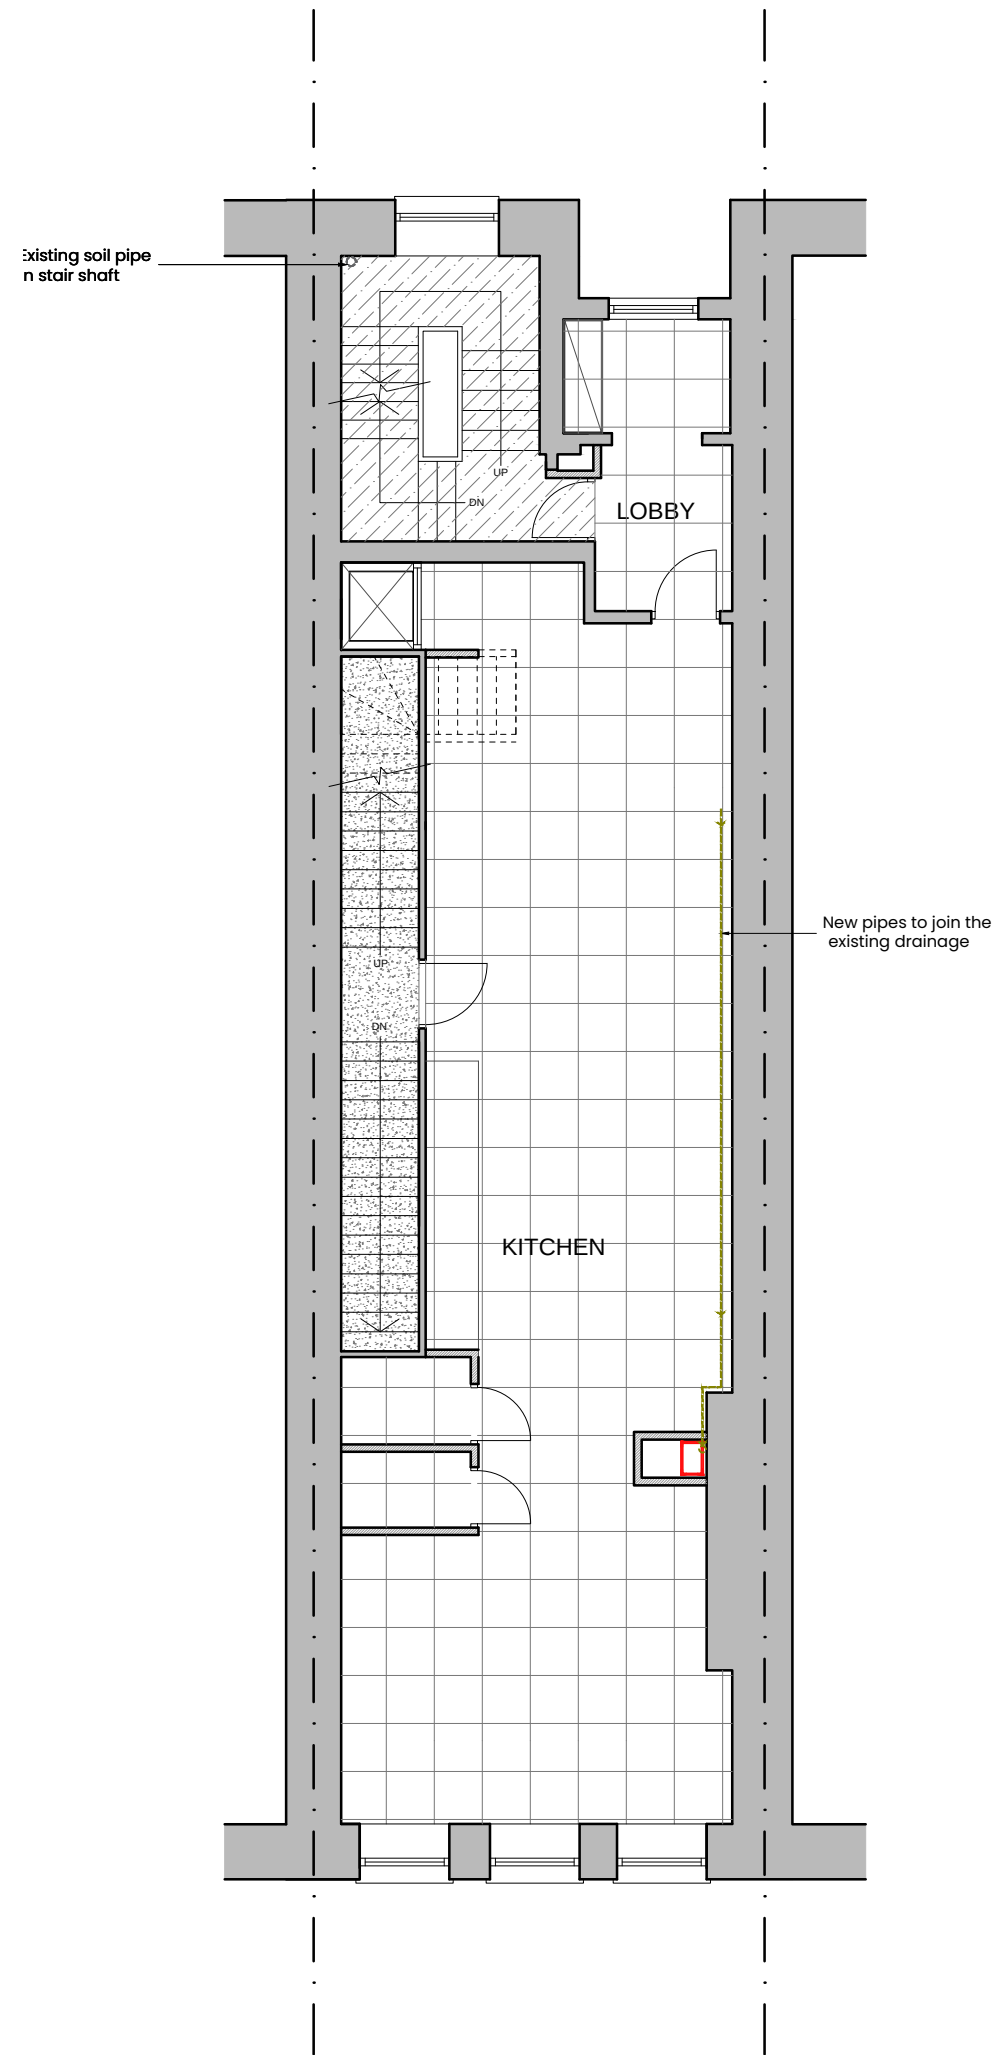


Proposed First floor Flooring plan
Scale 1:100 @ A2

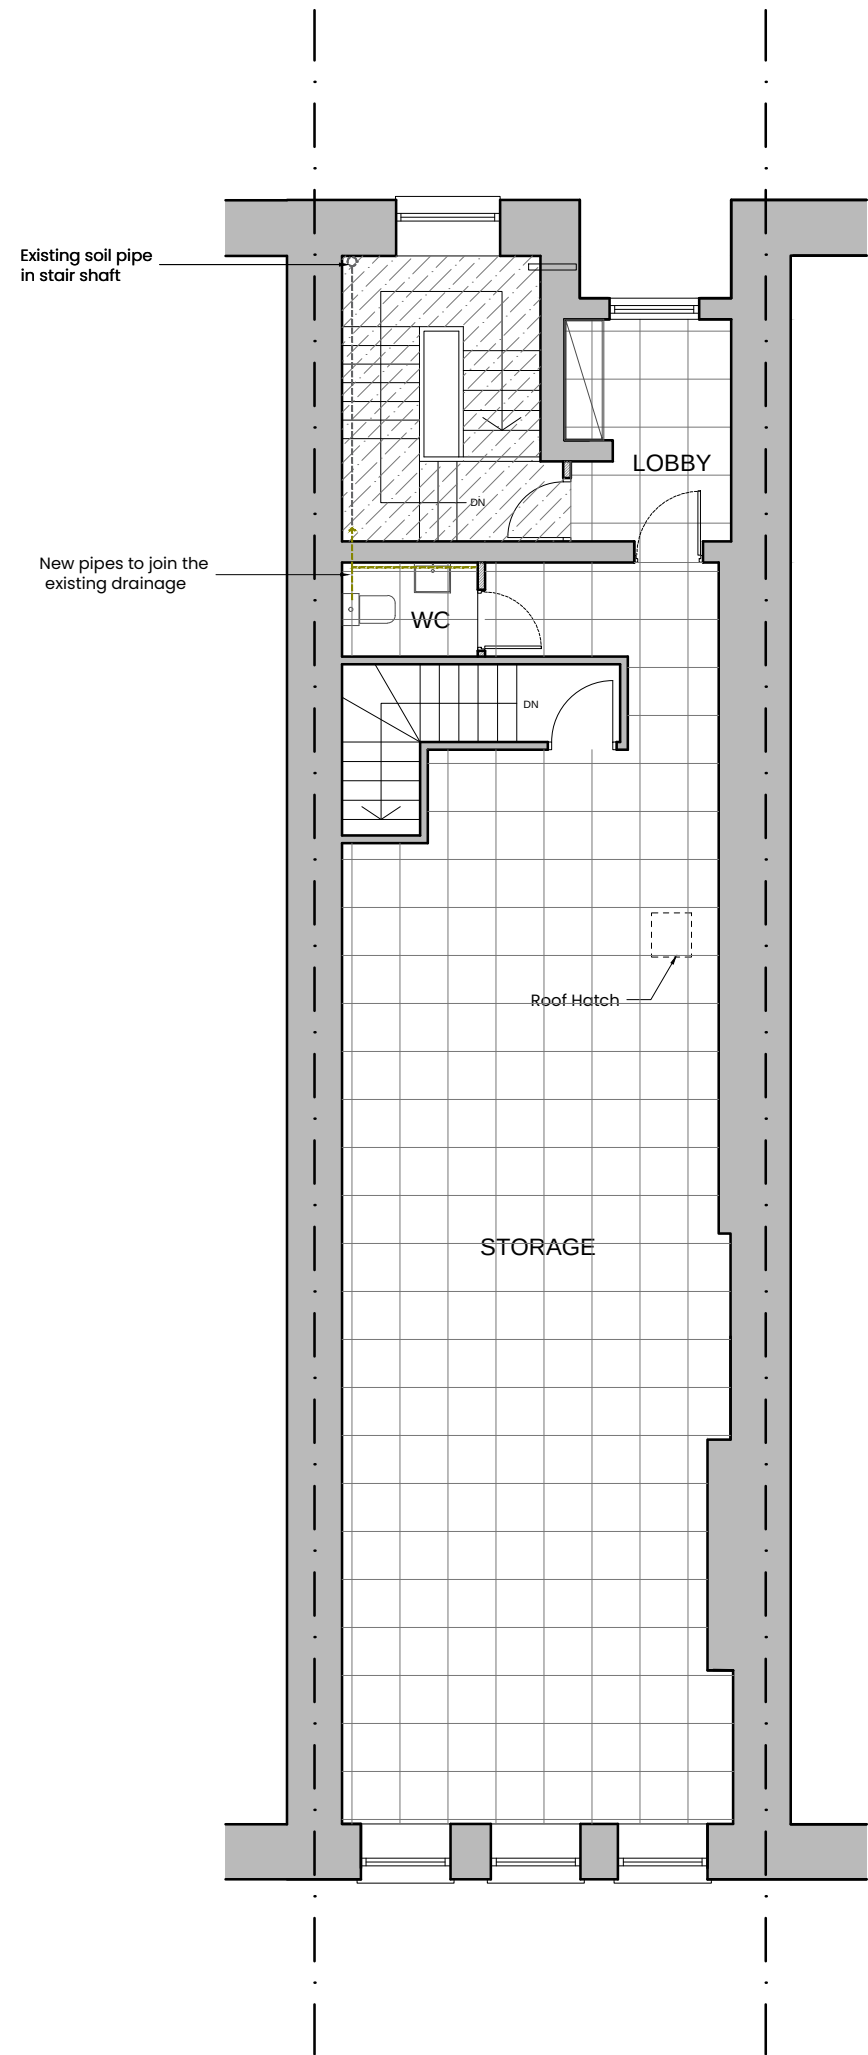

Proposed Second Floor Flooring plan
Scale 1:100 @ A2

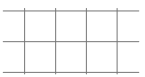

The general floor finish shall be Percoolin T Beige porcelain tile, sized 90 x 90 cm.

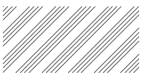

A non-slip material shall be used in the kitchen area to ensure safety in wet and high-traffic conditions.



A carpet mat shall be used on the stairs area to provide slip resistance and comfort underfoot.



Existing steel stair treads shall be retained, cleaned, refinished with a durable anti-corrosion coating, and treated with a non-slip finish where required.


General Notes:

All site dimensions shall be verified by the Contractor on site prior to commencing any works.

Design intent drawing only. Construction to comply with latest building regulation requirements.

This drawing is the property of 'Studio Tashkeel Architecture Ltd.' and copyright is reserved by them. The drawing is not to be copied or disclosed by or to any unauthorised persons without the prior written consent of Studio Tashkeel Architecture Ltd.

/	First Issue	11/06/25	MS	MK
Rev	Description	Date	Dr by	App by

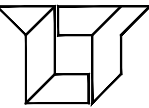

**STUDIO TASHKEEL
ARCHITECTURE LTD.**
1-3 Ashton Lane,
Sole M33 6WT
United Kingdom
T +44(0)1615465395
E info@StudioTashkeel.com
www.studiotashkeel.com

client name Kathy Yingyue Cui	
project 44-46 Faulkner Street, Manchester	
drawing Proposed Frist and Second Flooring Plans	
project number 24_055	scale 1:100 @ A2
drawing number PI.024	rev / issue status Planning
This drawing is to be read in conjunction with all related drawings. All dimensions must be checked and verified on site before commencing any work or producing shop drawings. The originator should be notified immediately of any discrepancy. This drawing is copyright and remains the property of Studio Tashkeel Architecture Ltd.	