
LEGEND

- DPM
- Interface Sealing Membrane
- VCL
- Below Ground Waterproofing
- Thermal Line/ Air Tightness
- Compartment Line

Note
Horizontal pre-cast joint shown indicatively refer to drawing 21350 for further detail

Bottom 3 bricks from FFL to be hand selected darker bricks from pallets

sealing between panels to reflect detail as advised by Speciaslist PCC Sub-Contractor

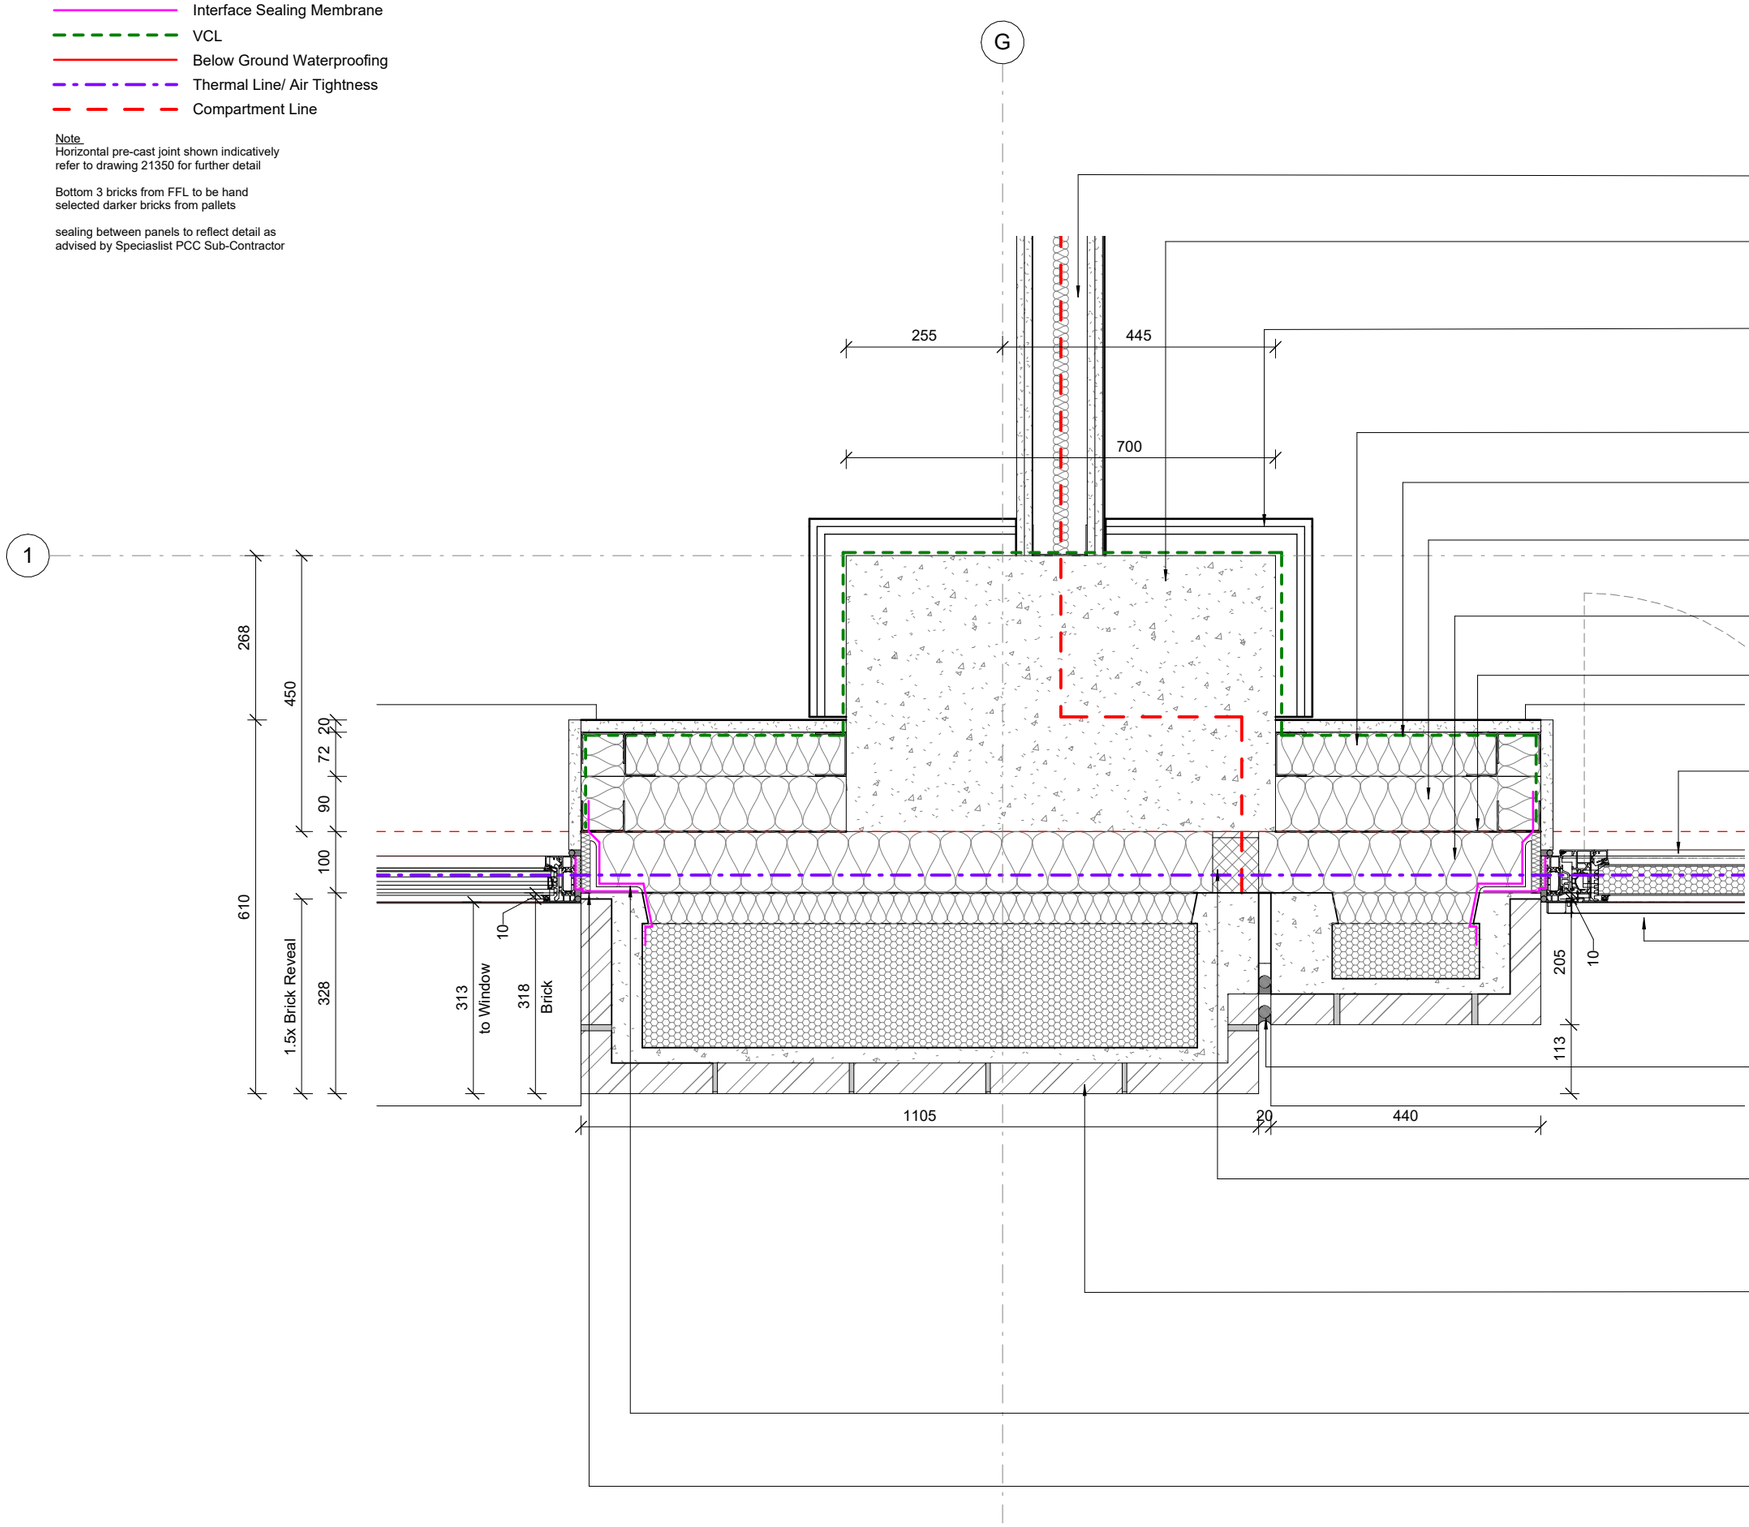

To control flanking sound transmission, where internal partitions that separate adjacent spaces form a junction with the external facade, the internal plasterboard lining of the facade construction should be cut within the partitions line. Refer to Acoustic report point 5.2.2

K10/112
Metal Acoustic stud partition systems - Type PT 01 Option 01

Structural concrete frame to Structural Engineers details and specification

K10/134
Wall lining system (metal studs) - Type WL 03

K10/140
Wall lining system (metal studs) - Type EWL 01

Non combustible VCL membrane

H42/482
Thermal insulation to rear of panels

H42/482
Thermal insulation to rear of panels

Red line indicates proposed edge of concrete floor slab

L10/343
Aluminium windows - Window Type 3

L10/671
Decorative panel - Perforated Type 1

Where located infront of window, panel is to provide barrier loading against falling

H42/662
Sealant joints

Panel joints to be within brick reveals and soldier coursing

H42/250
Fire performance

REI60 Fire Barrier. Refer to 29 Series for locations

H42/116
Precast composite brick faced panels - External Wall Type 3

50mm facing brick bonded to precast concrete To specialist designers specification and detail

Window fixing to precast specalist subcontractors detail. Window position to maintain 1.5x brick reveal

Sealing Membrane to be lapped with Vapour Control Layer (min 150mm)

Revision Notes
Drawing issued for Stage 4

© COPYRIGHT

The copyright in this drawing is vested in Sheppard Robson and no license or assignment of any kind has been, or is, granted to any third party whether by provision of copies or originals or otherwise unless agreed in writing.

DO NOT SCALE FROM THIS DRAWING

The contractor shall check and verify all dimensions on site and report any discrepancies in writing to Sheppard Robson before proceeding work

FOR ELECTRONIC DATA ISSUE

Electronic Data / drawings are issued as "read only" and should not be interrogated for measurement. All dimensions and levels should read, only from those values stated in text on the drawing.


NOTES
Drawings are design intent & coordination only, refer to specialist subcontractors packages for full information. All subcontractor to subcontractor interfaces and compatibility remain the responsibility of the main contractor and subcontractors.
All to be read in conjunction with facade engineers specification

All brick returns to be formed with pistol bricks. No mitred bricks joints will be acceptable

REVISIONS

REV.	DATE	AMENDMENT
P01	25/04/2024	First Issue as MAUSB
P02	10/05/2024	DRAFT - Issued for Coordination
P03	24/05/2024	Stage 3 Design Freeze draft issue to support interim costing
P04	05/07/2024	Issued for Stage 3 Submission
P05	16/08/2024	Stage 4 Interim Issue
P06	31/01/2025	Interim WS4 issue
P07	04/02/2025	ASite file upload error - replacement files
P08	20/02/2025	WS4 issue

KEY PLAN

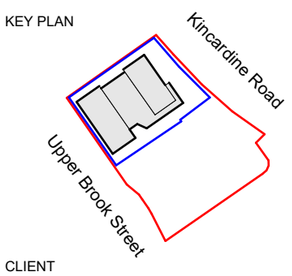

CLIENT
McLAREN PROPERTY

A3

SHEPPARD ROBSON

77 Parkway Camden Town London NW1 7PU
T: +44 (0)20 7504 1700 E: enquiries@sheppardrobson.co.uk

PROJECT
Upper Brook Street PBSA - McLaren
DESCRIPTION
Plan Detail
Typical External Wall Detail
STAGE
Stage 4

SR NO.	SCALE@A3	DATE
6601	1 : 10	20/02/2025
ORIGINATOR	CHECKED	AUTHORISED
RA	MT	MT

REV.	STATUS	PURPOSE FOR ISSUE
P08	S4	For Approval

DRAWING NO.
MAUBS-SRA-XX-XX-DR-AR-21670