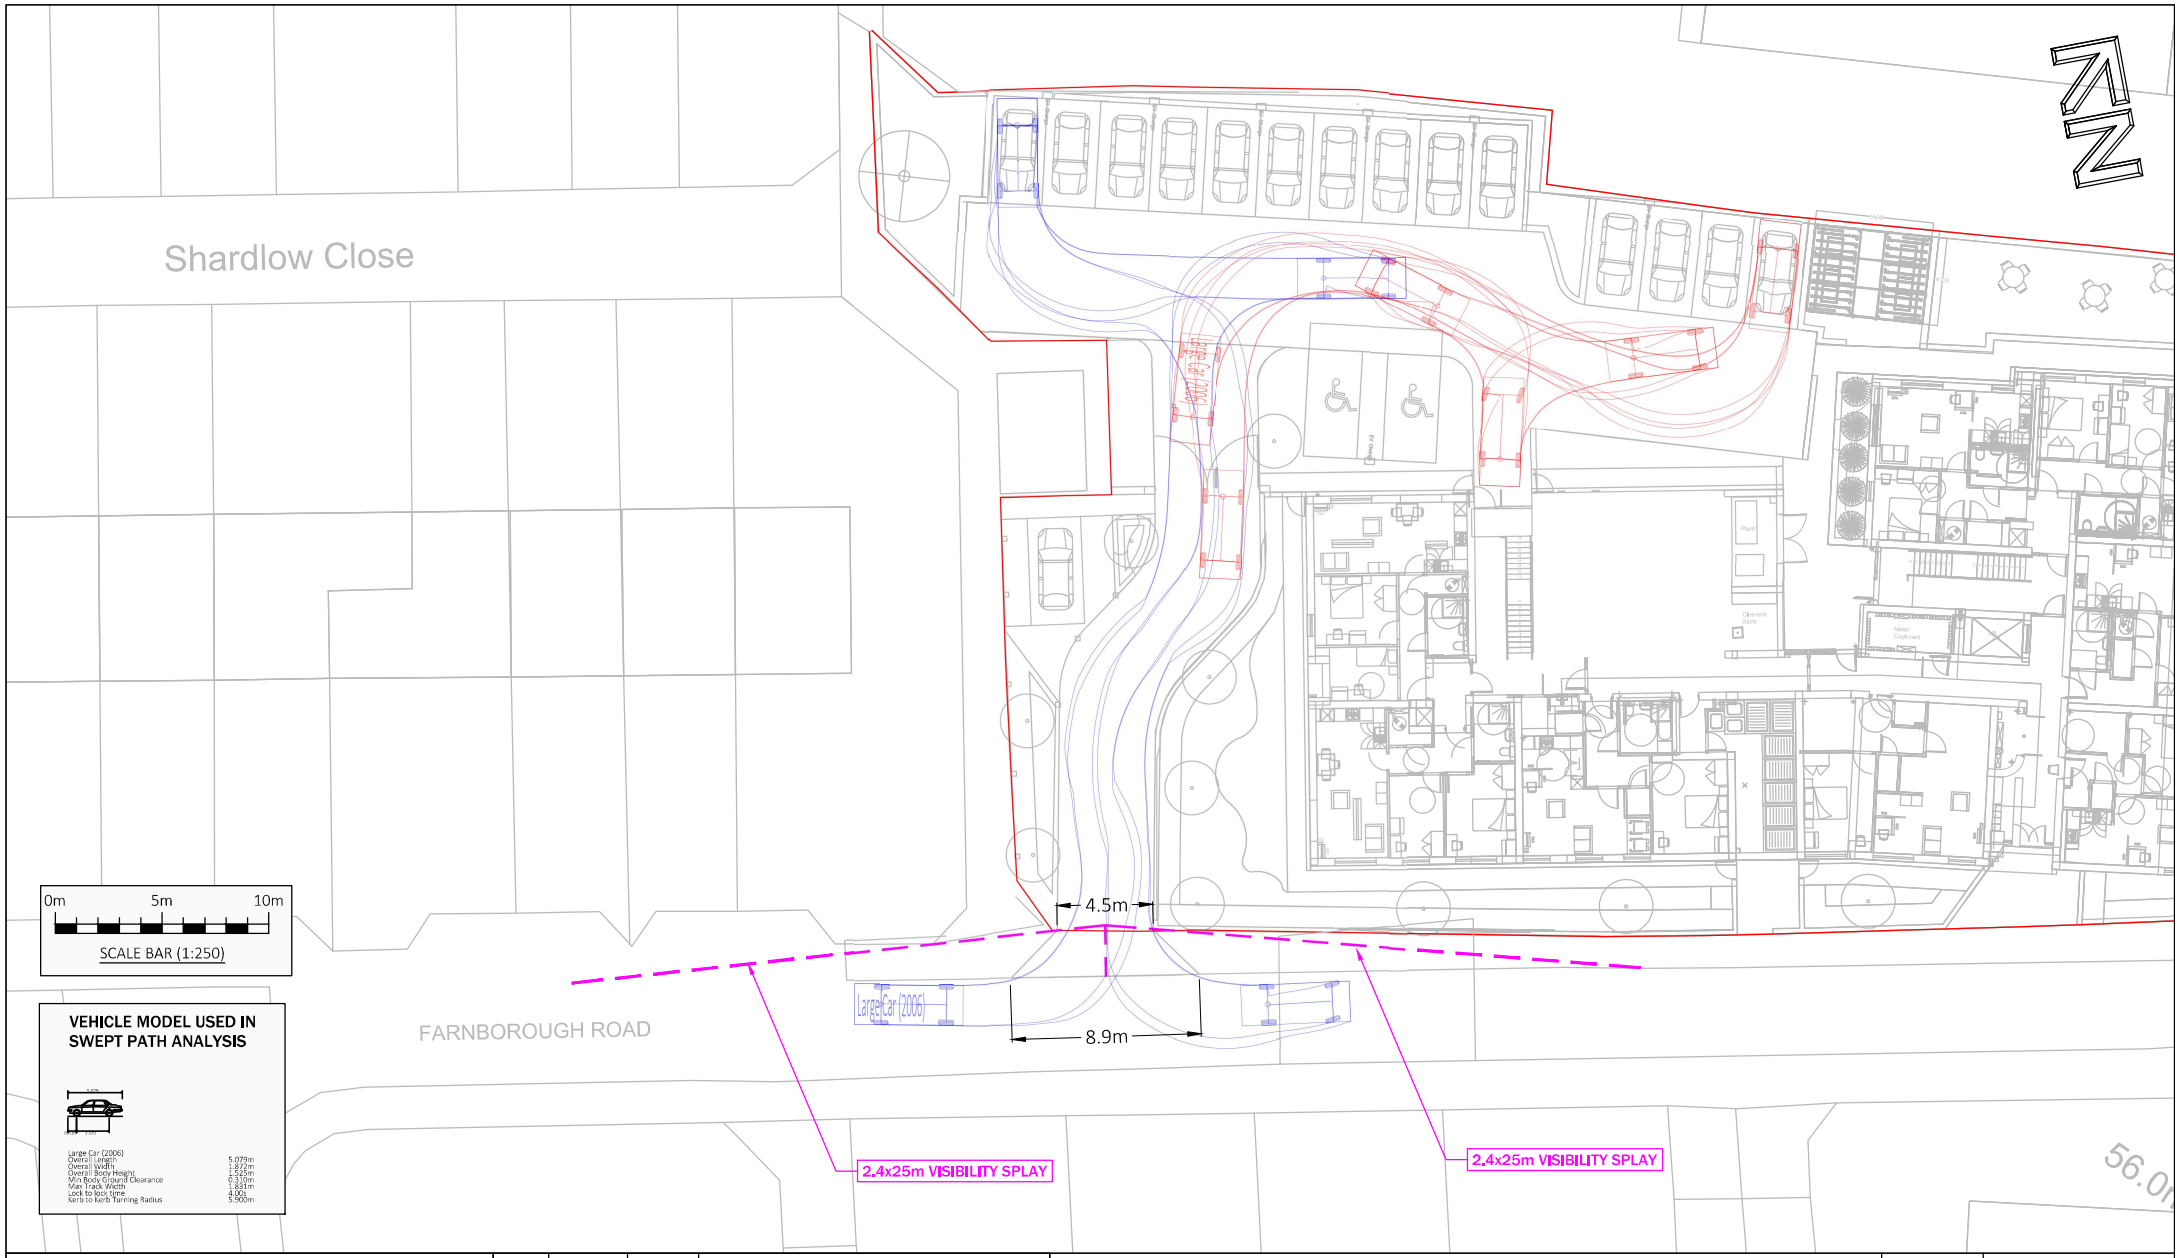


Prime Transport Planning
Together for Progress

9 Hurricane Court
Liverpool International Business Park | Estuary Boulevard | Liverpool | L24 8RL
www.primetp.co.uk | 0151 728 1860

Rev	Date	By	Revision notes
C	08.10.25	RO	SITE LAYOUT UPDATED
B	30.04.25	RO	SITE LAYOUT UPDATED
A	13.04.25	RO	TOPO SURVEY ADDED

Status

INFORMATION

Project

APOLLO PUB, MANCHESTER

Title

SWEPT PATH ANALYSIS AND SITE ACCESS VISIBILITY SPLAYS

Drawn by	Issue date
RO	23 MAR 2025

Scale(s)

1:250 @ A3

Drawing No

P25032-001C