


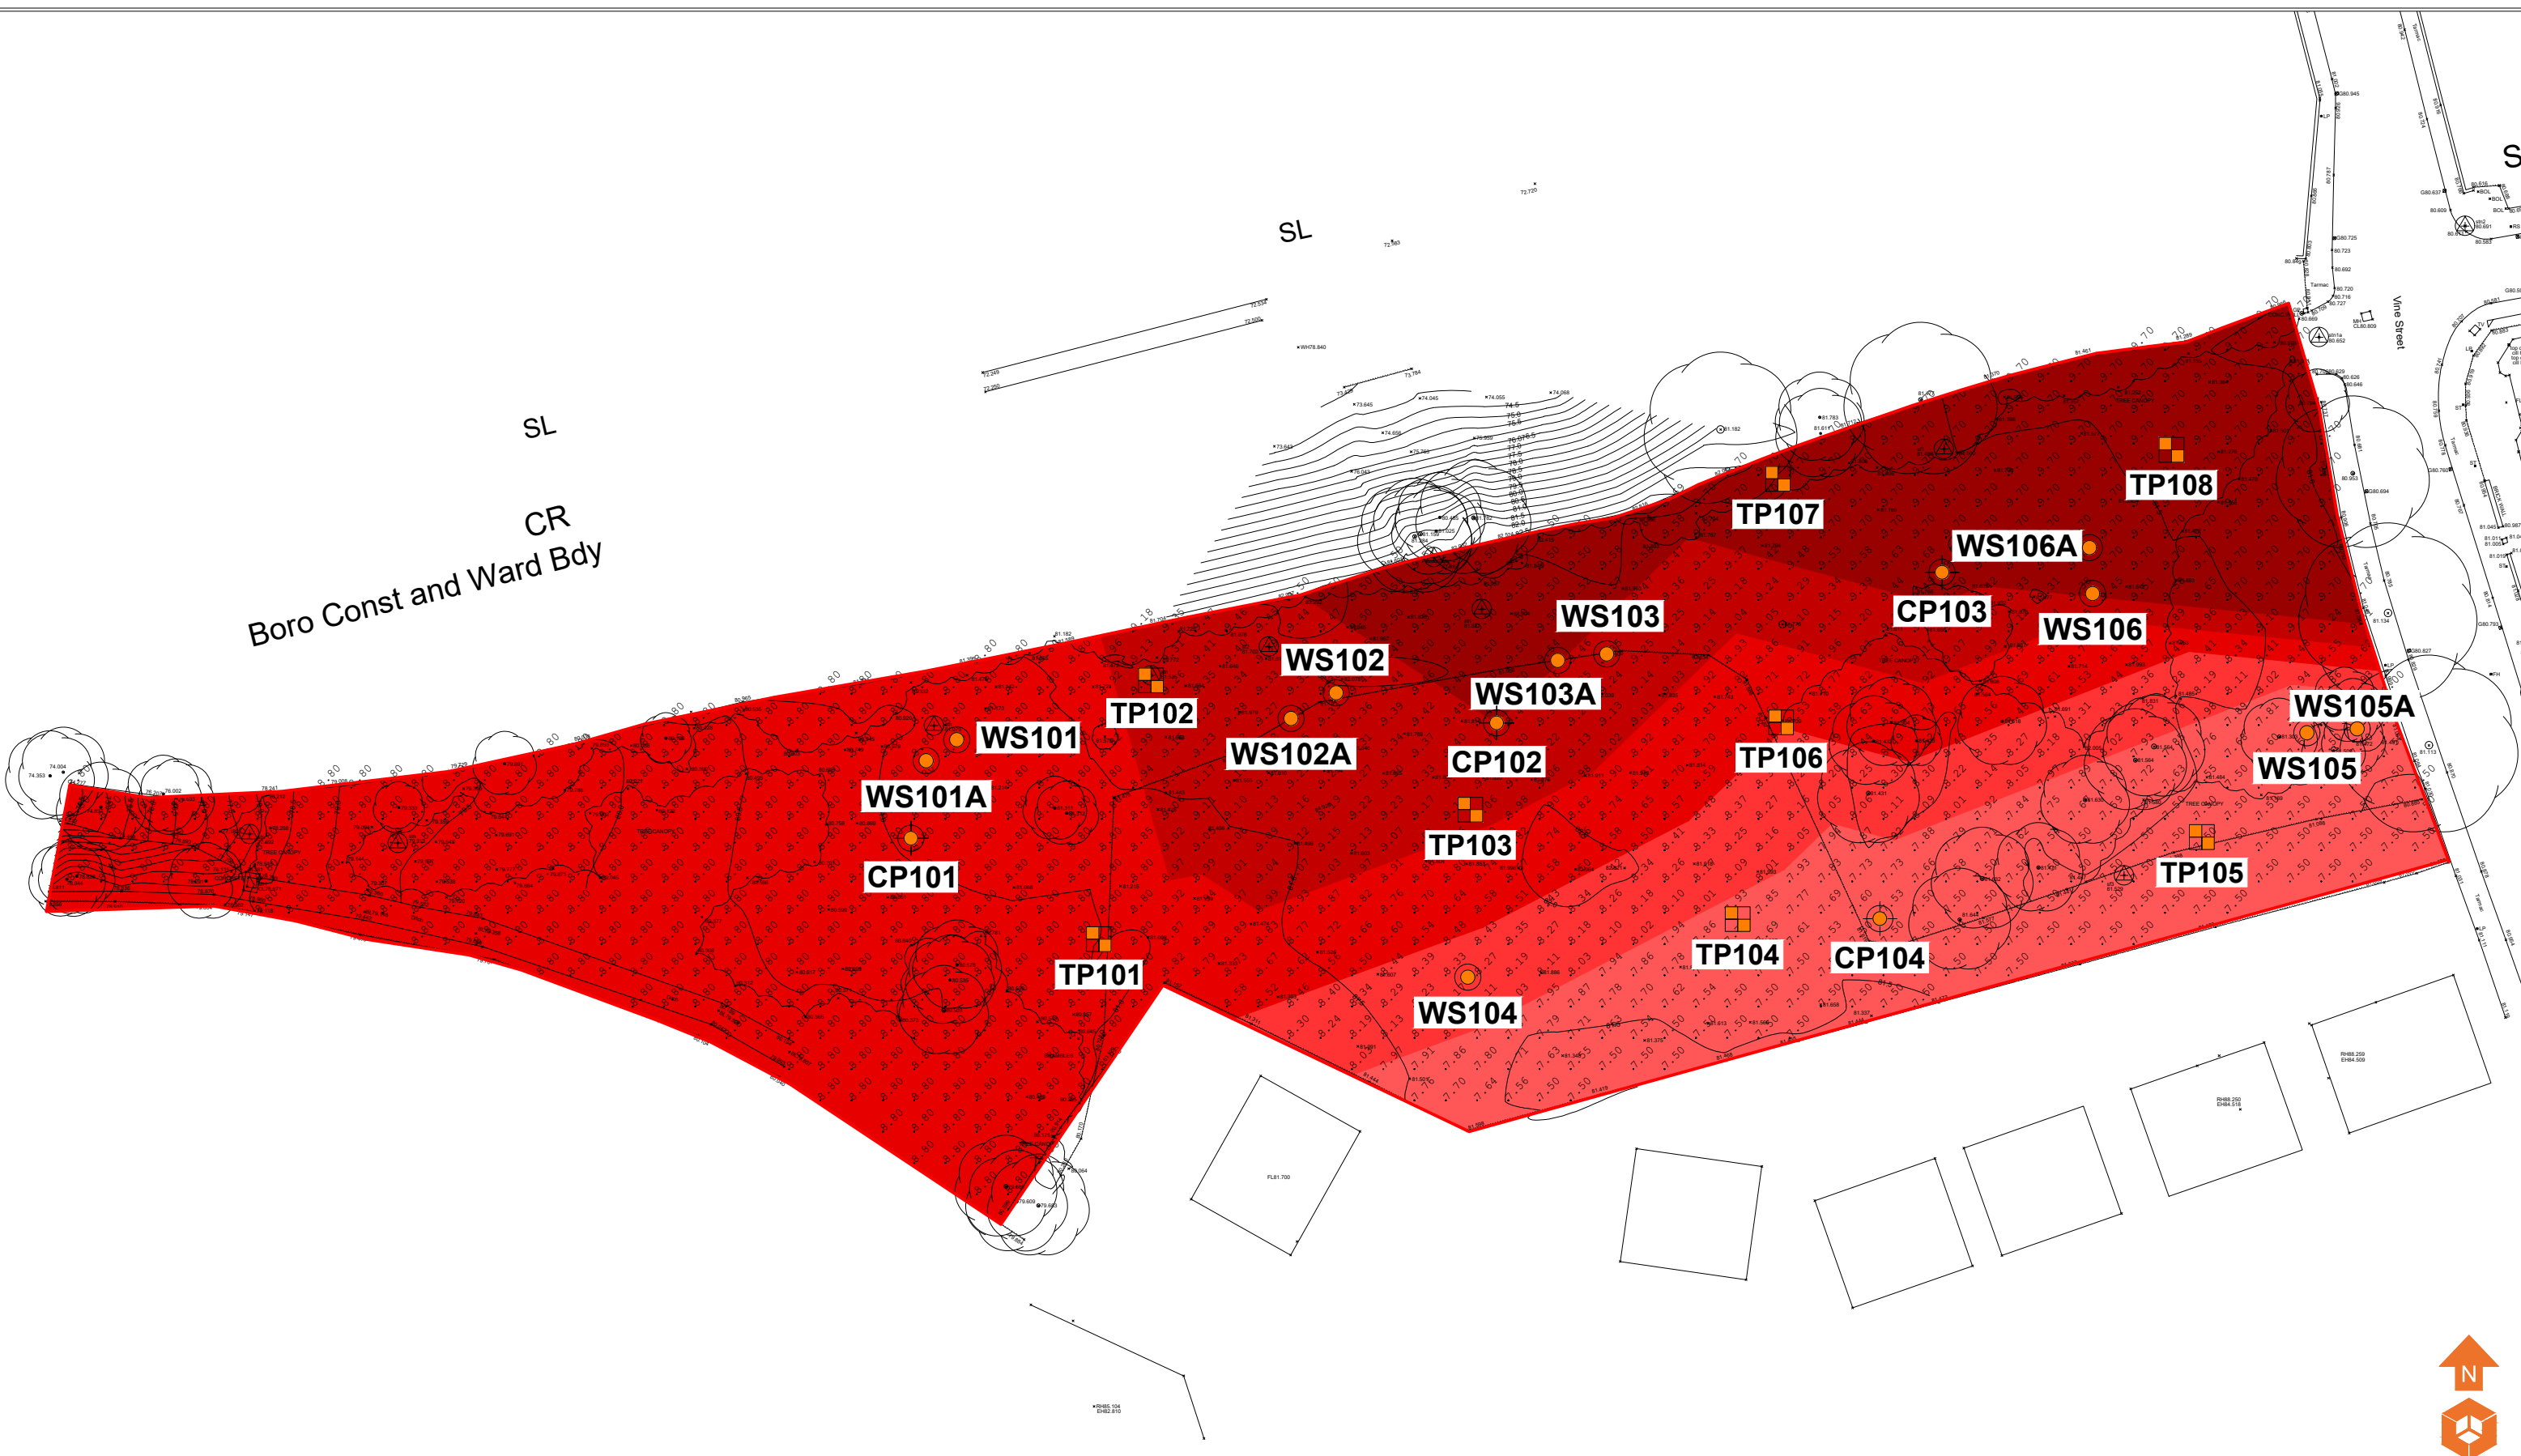

Location Symbols

- WS101: Approximate Window Sample Probehole Location
- TP101: Approximate Trial Pit Location

Made Ground Depth (m)

- Depth of Made Ground 7.00 - 7.49m
- Depth of Made Ground 7.50 - 7.99m
- Depth of Made Ground 8.00 - 8.49m
- Depth of Made Ground 8.50 - 8.99m
- Depth of Made Ground 9.00 - 9.50m
- Depth of Made Ground >9.50m

Notes:				
P1	REVB	09.12.2021	LM	AS
P1	REVA	07.12.2021	EB	AS
Phase	Issue	Date	Drawn	Checked

Client:

Kirkland

Job Title:

Vine Street,
Gorton

Job No:
14-944

Drawing No:
006

Date:
09.12.2021

Scale:
NTS@ A3

Drawing Title:
Depth of Made
Ground Plan



Environmental Engineering
Partnership Ltd
Taylor Road, Trafford Park
Urmston, Manchester, M41 7JQ
Tel: 0161 707 9612
E-mail: info@e3p.co.uk
Website: www.e3p.co.uk

The client must not amend any drawing, design or other intellectual property produced by E3P Ltd without permission in writing from E3P Ltd in advance of any amendments being made. In the event that such written permission is not obtained in advance of the amendments being made, E3P Ltd shall not be liable for any damage and/or losses occurring as a result of the amended drawing, design or intellectual property.