




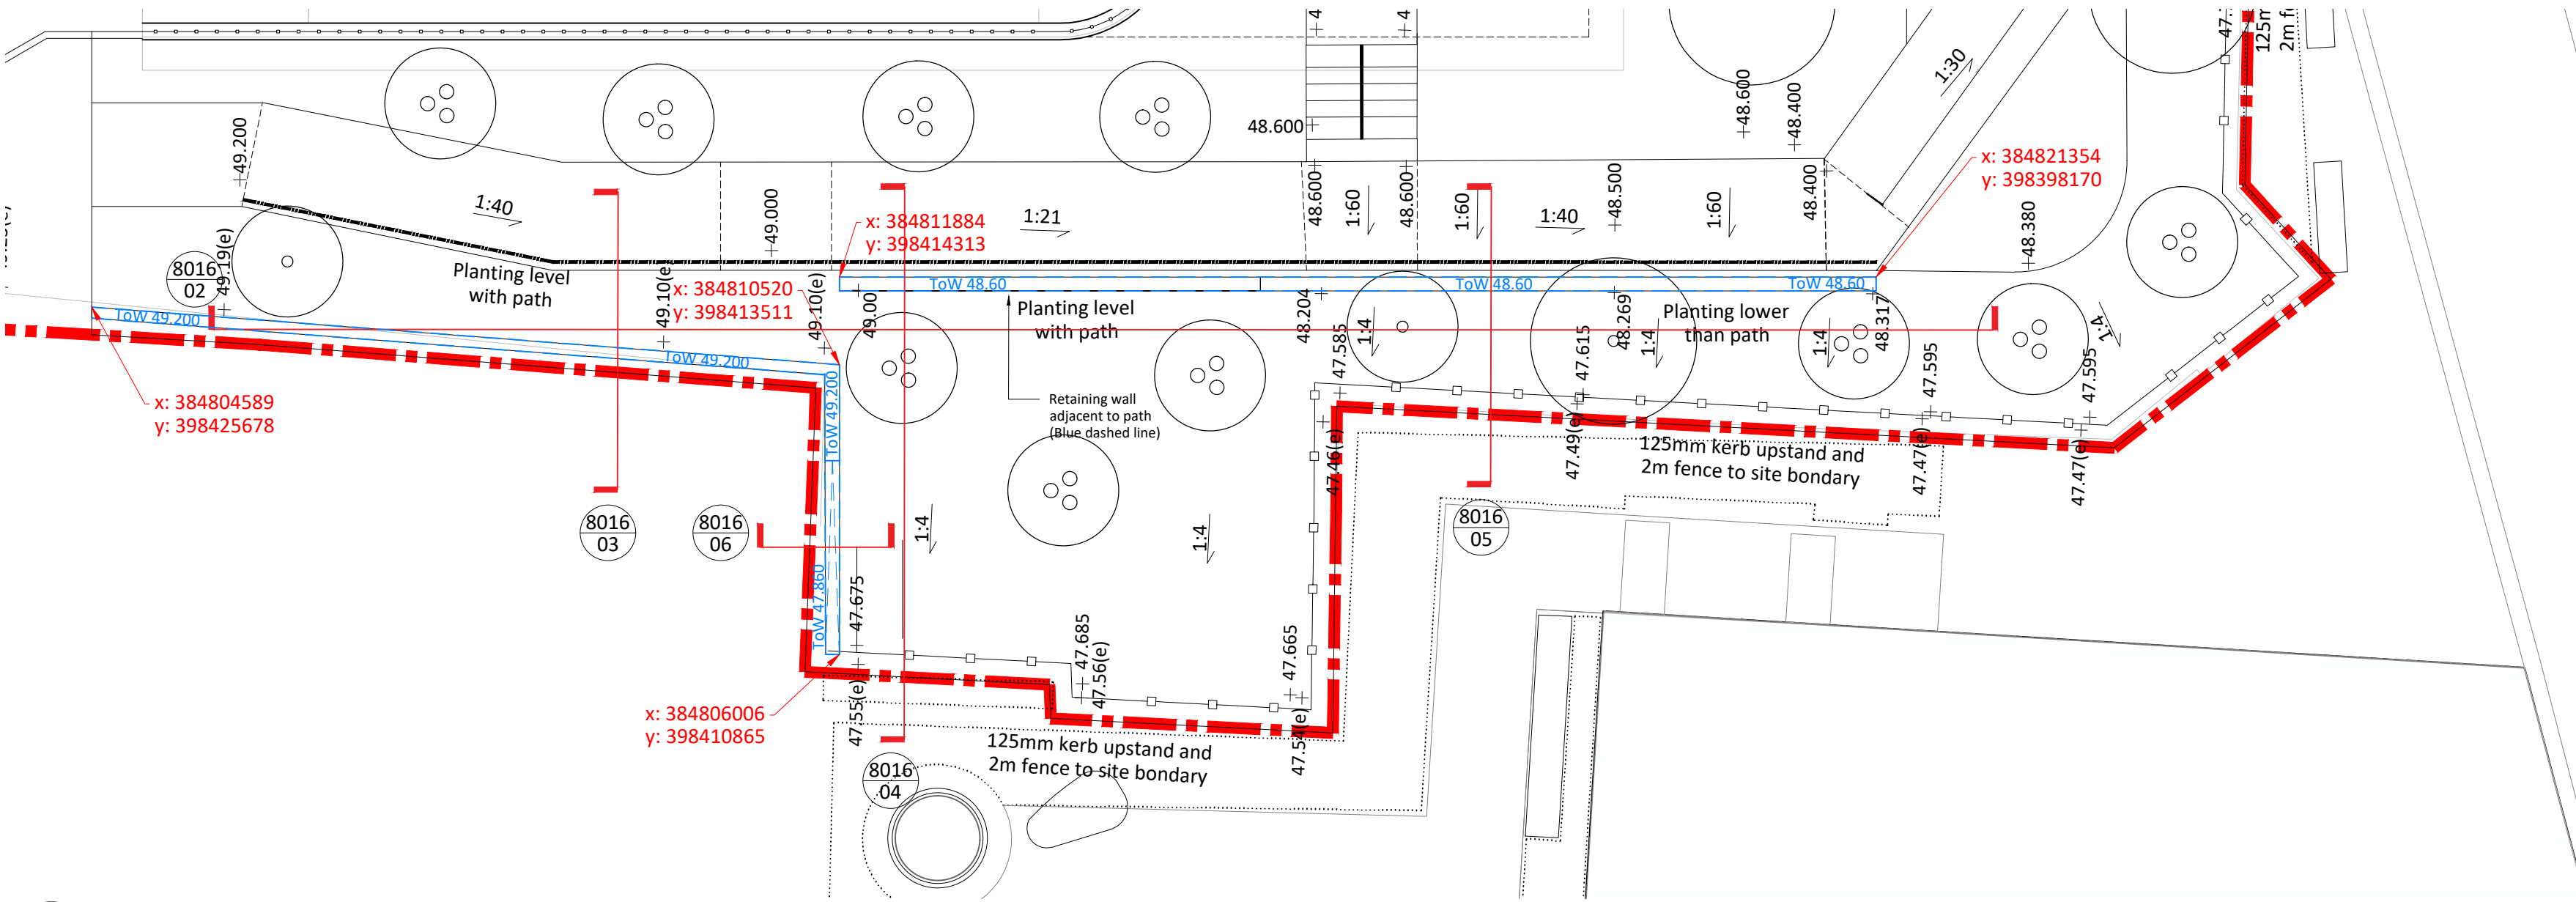


8016 Sam's Yard Party Wall Plan 1:100

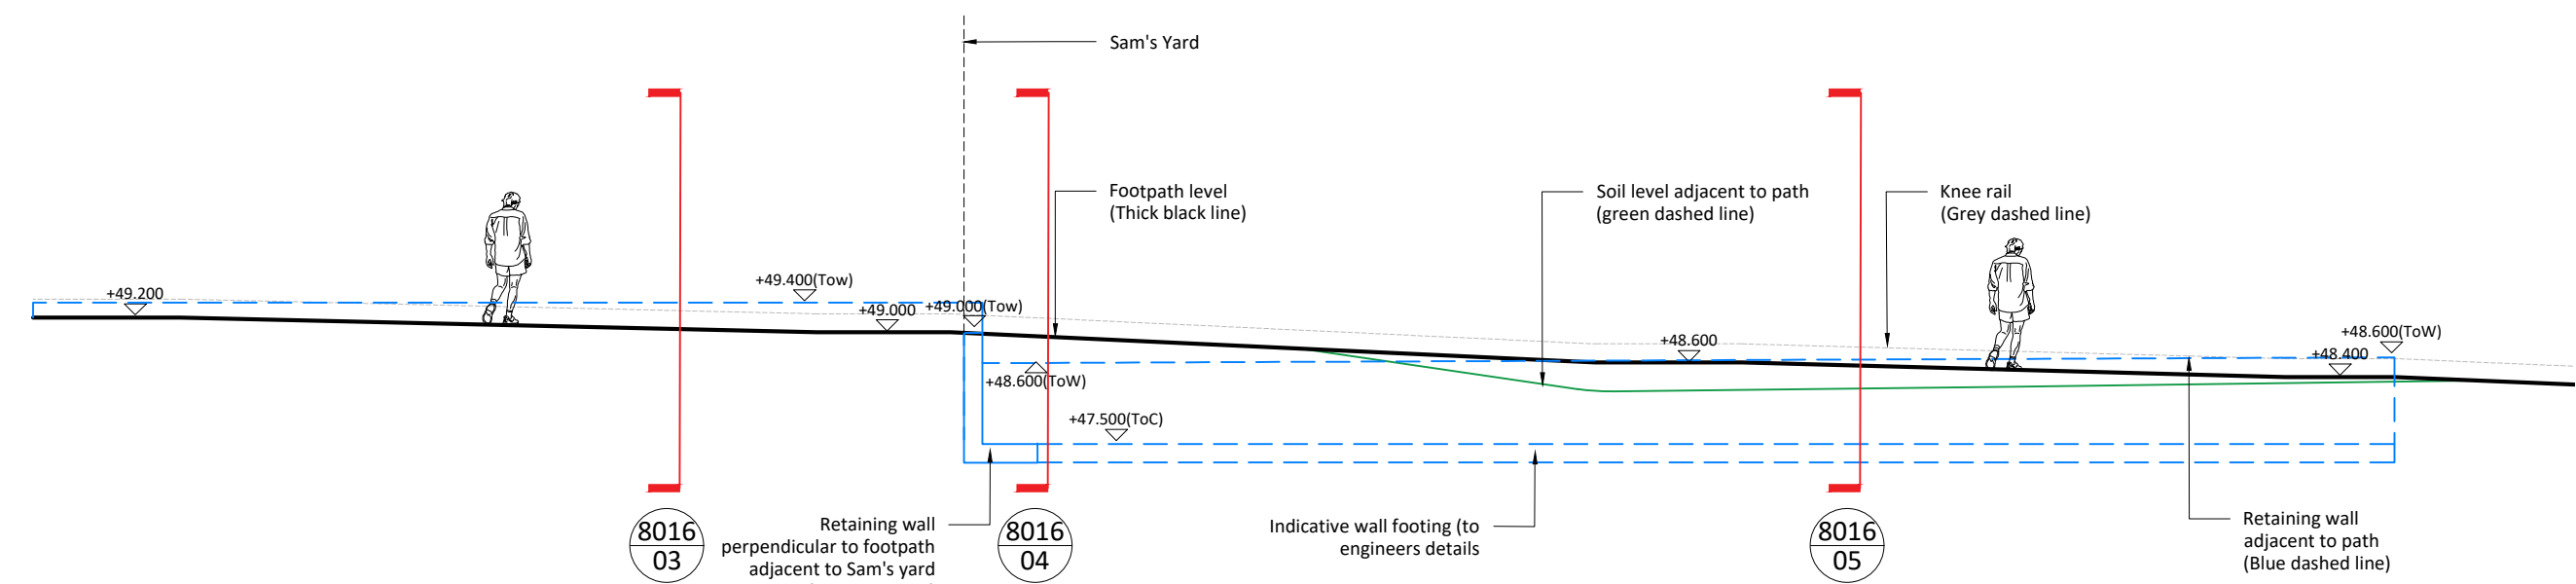


8016 Sam's Yard Party Wall Long Section 1:100

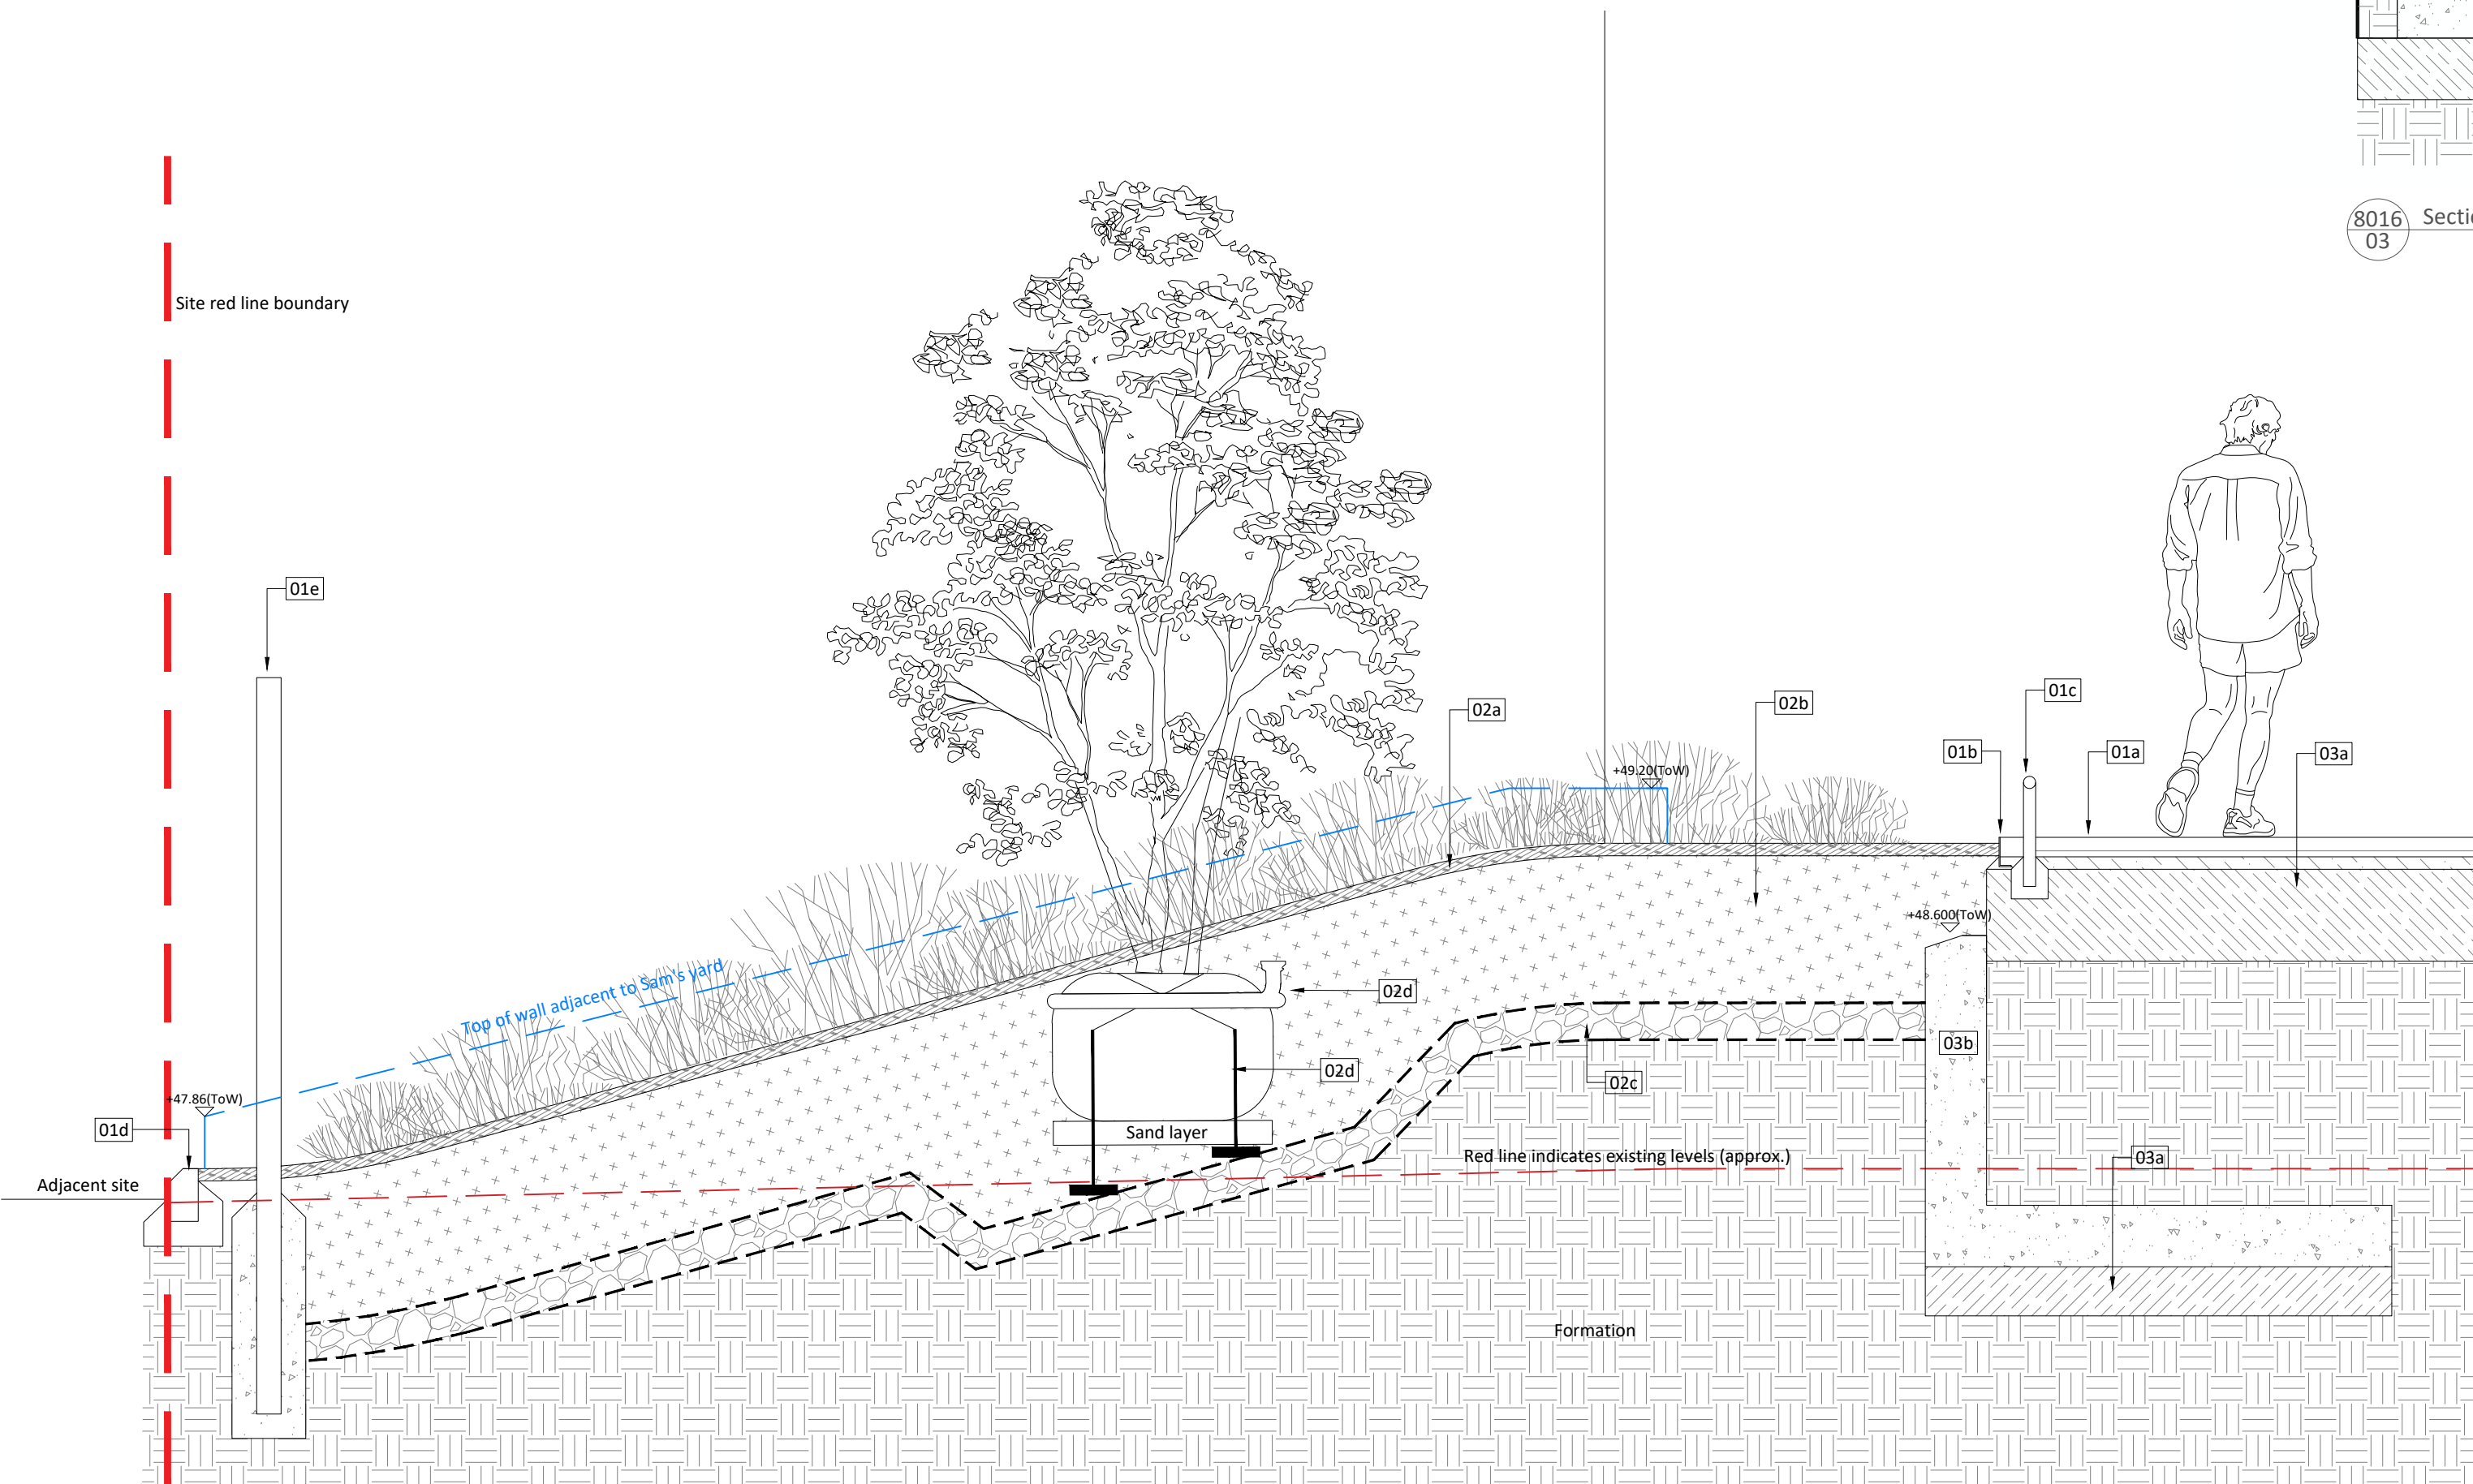


8016 Section from path to site boundary adjacent to Sam's yard 1:25

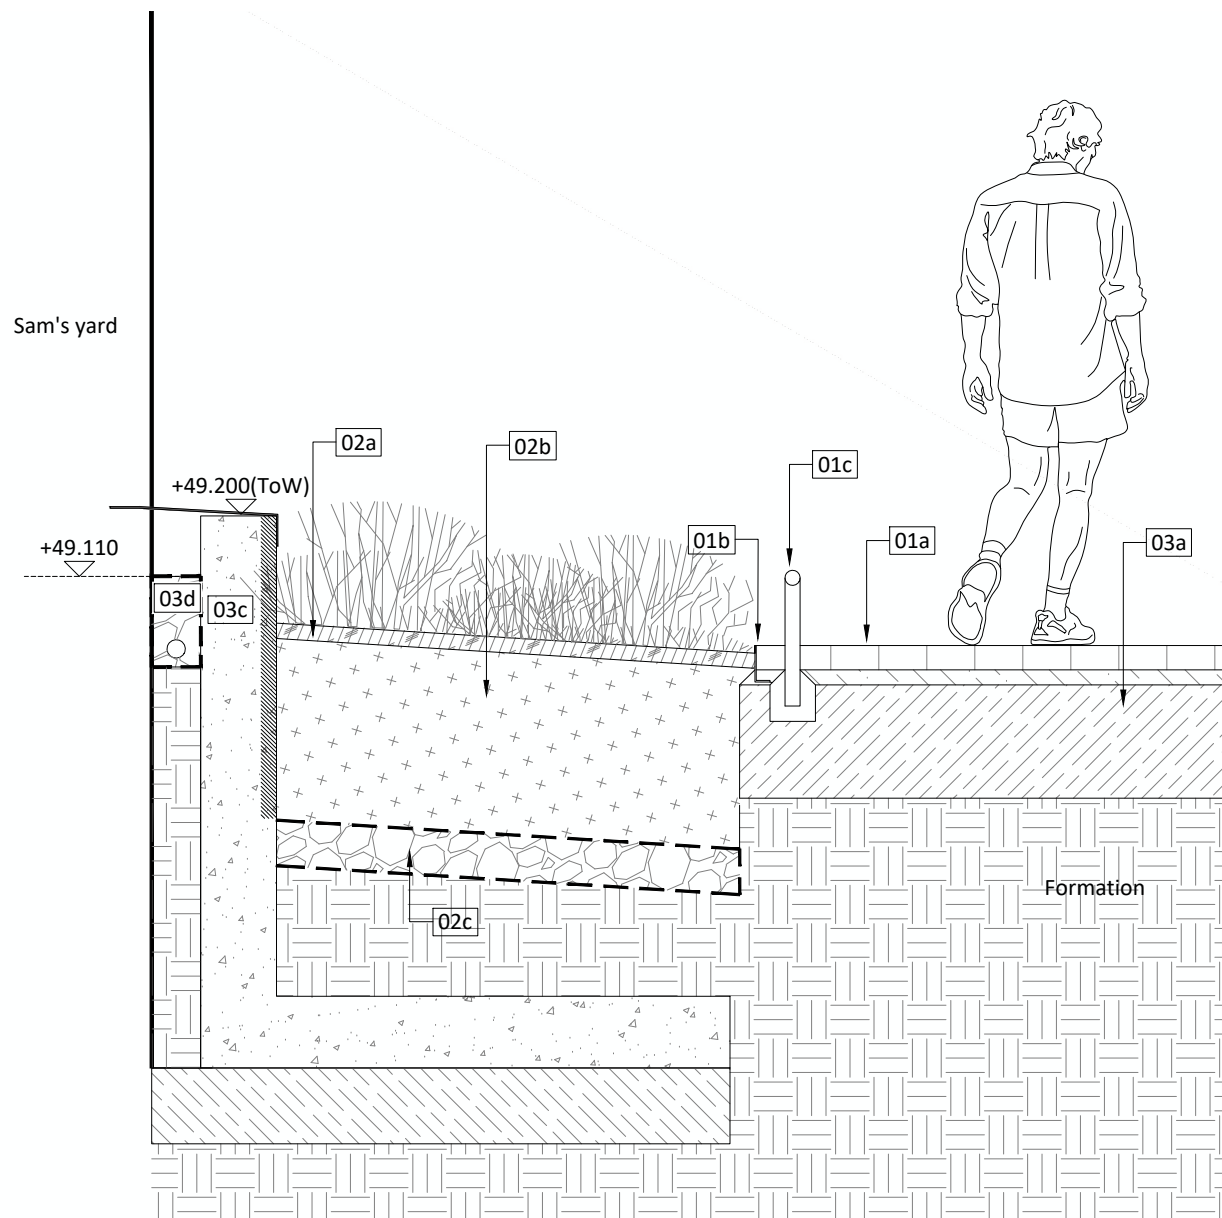

8016 Section from path to Sam's yard 1:25

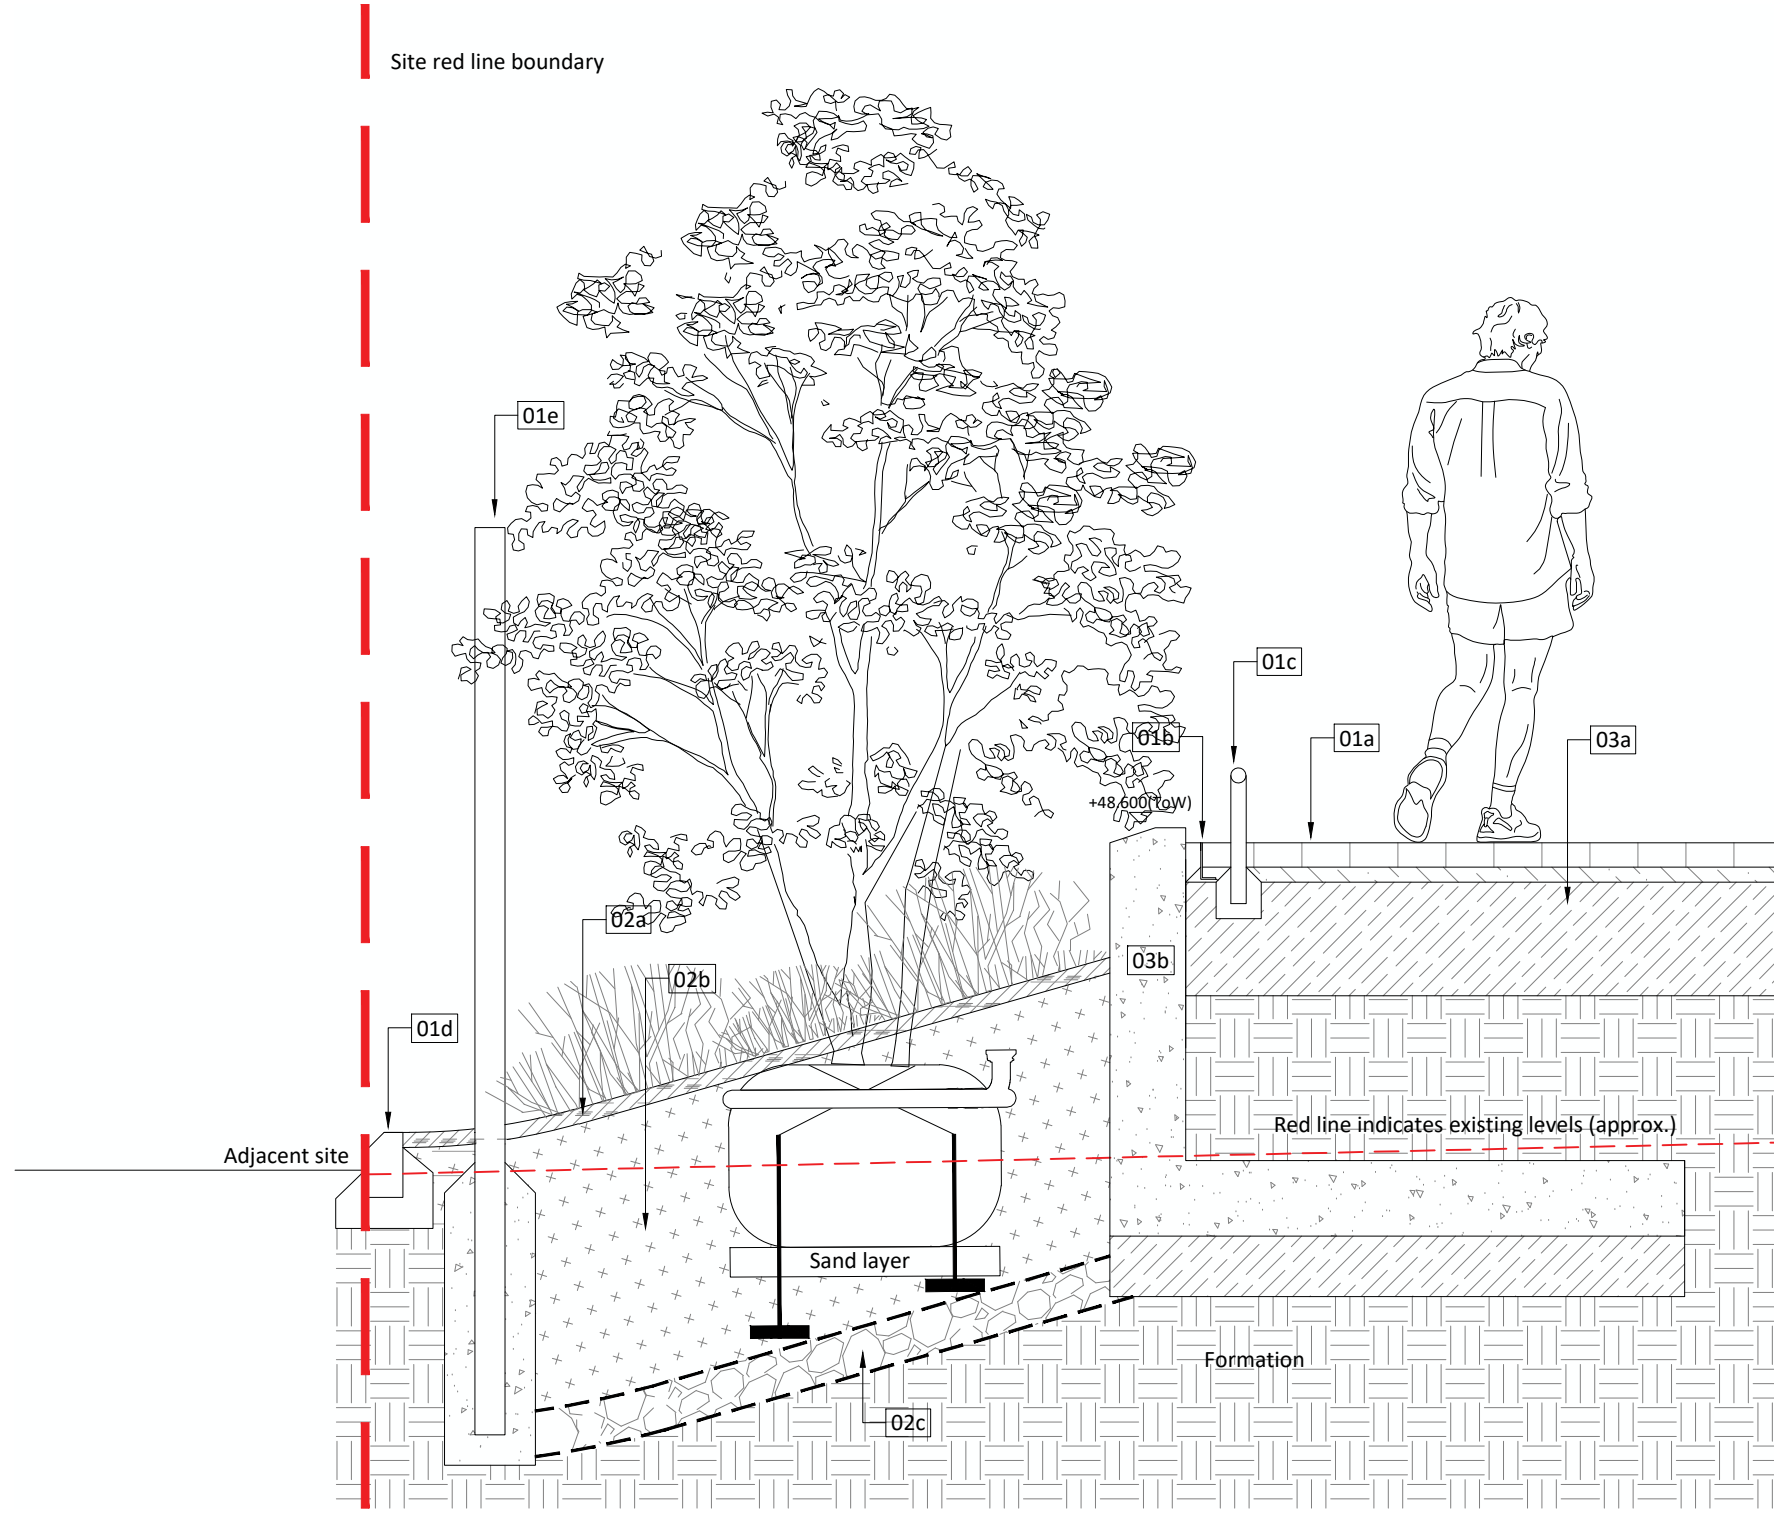


8016 Section from path to site boudary 1:25

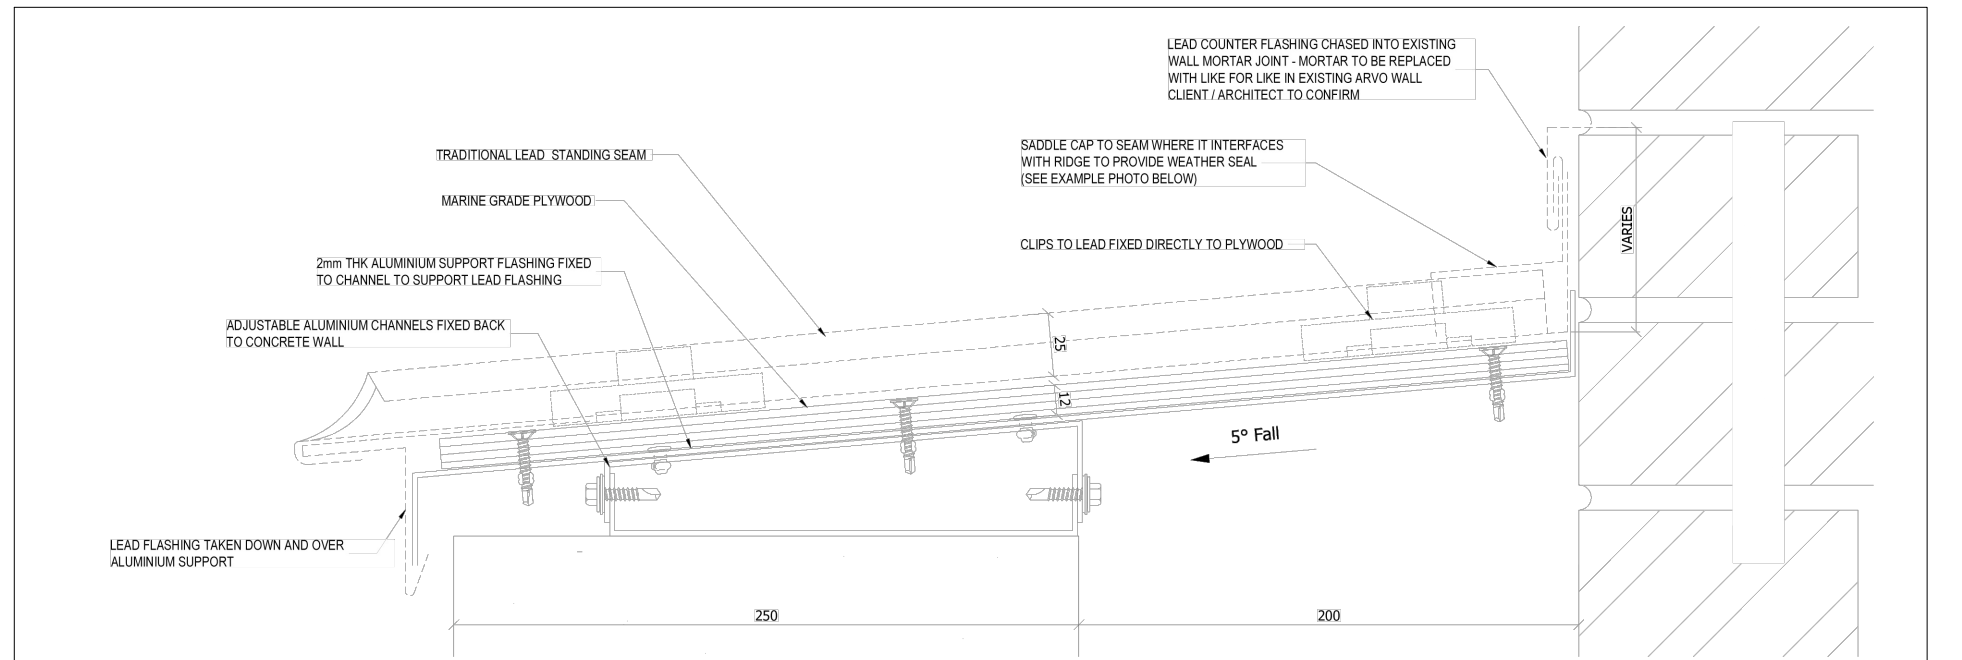

Flashing detail



Knee rail

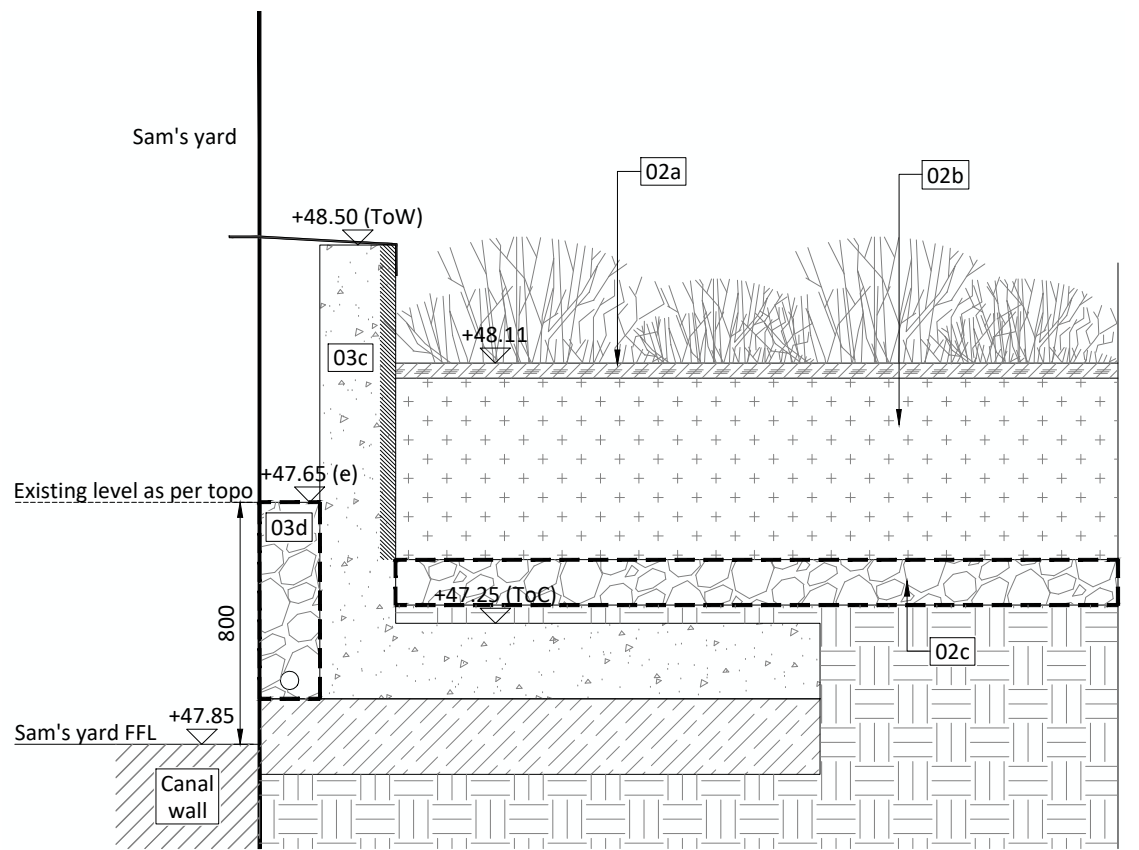

8016 Section from planting to Sam's yard 1:25

- Notes
1. Drawing represents design intent. Do not build from this drawing.
 2. All proposed retaining wall details are indicative (including all top of wall levels). Details to be developed in by structural engineer.
 3. All dimensions in mm, unless otherwise stated.
 4. Scaling from drawing if printed incorrectly may lead to errors.
 5. All hatch patterns are indicative only unless stated otherwise.
 6. This drawing is to be read in conjunction with the following re-form landscape architecture documentation:
 - Z0-REF-G710-PL-GRD-0894-0008
 - Z0-REF-G710-SP-GRD-0894-0002Plus all cross referenced drawings AND all relevant documentation from the design team
 6. Levels information on this drawing illustrates the design intent. The contractor is to check and verify all levels and dimensions against site survey information.
 7. Any discrepancies in the design information are to be brought to the attention of re-form landscape architecture, in writing, prior to commencement of construction works.
 8. All proprietary products shall be installed in strict accordance with manufacturers written instructions.
 9. Refer to other consultants' drawings and specifications for the following design information:
 - Foundation details
 - Base course and/or sub bases design & specification
 - Waterproofing of any element
 - Levels & Drainage design and infrastructure
 - Lighting and ducting
 - Existing & proposed utilities

07.05.25	Section through Sam's Yard added	NSH	MS	DL	C04
Date	Description of revision	Drawn	Checked	Approved	Revision

re-form
landscape architecture

Beehive Mill, Jersey Street,
Manchester M4 6JG
T: +44 (0)161 397 4953
E: info@re-formlandscape.com
W: re-formlandscape.com

Project
PORT STREET, MANCHESTER
RF21-894

Client
RENAKER BUILD

Document title
SAM'S YARD PARTY WALL INTERFACE DETAILS

Paper size	Scale
A1	Varies
Status	
FOR REVIEW AND COMMENT	S3
Drawing number	Revision
Z0-REF-G710-DE-GRD-0894-8016	C04

© re-form landscape architecture