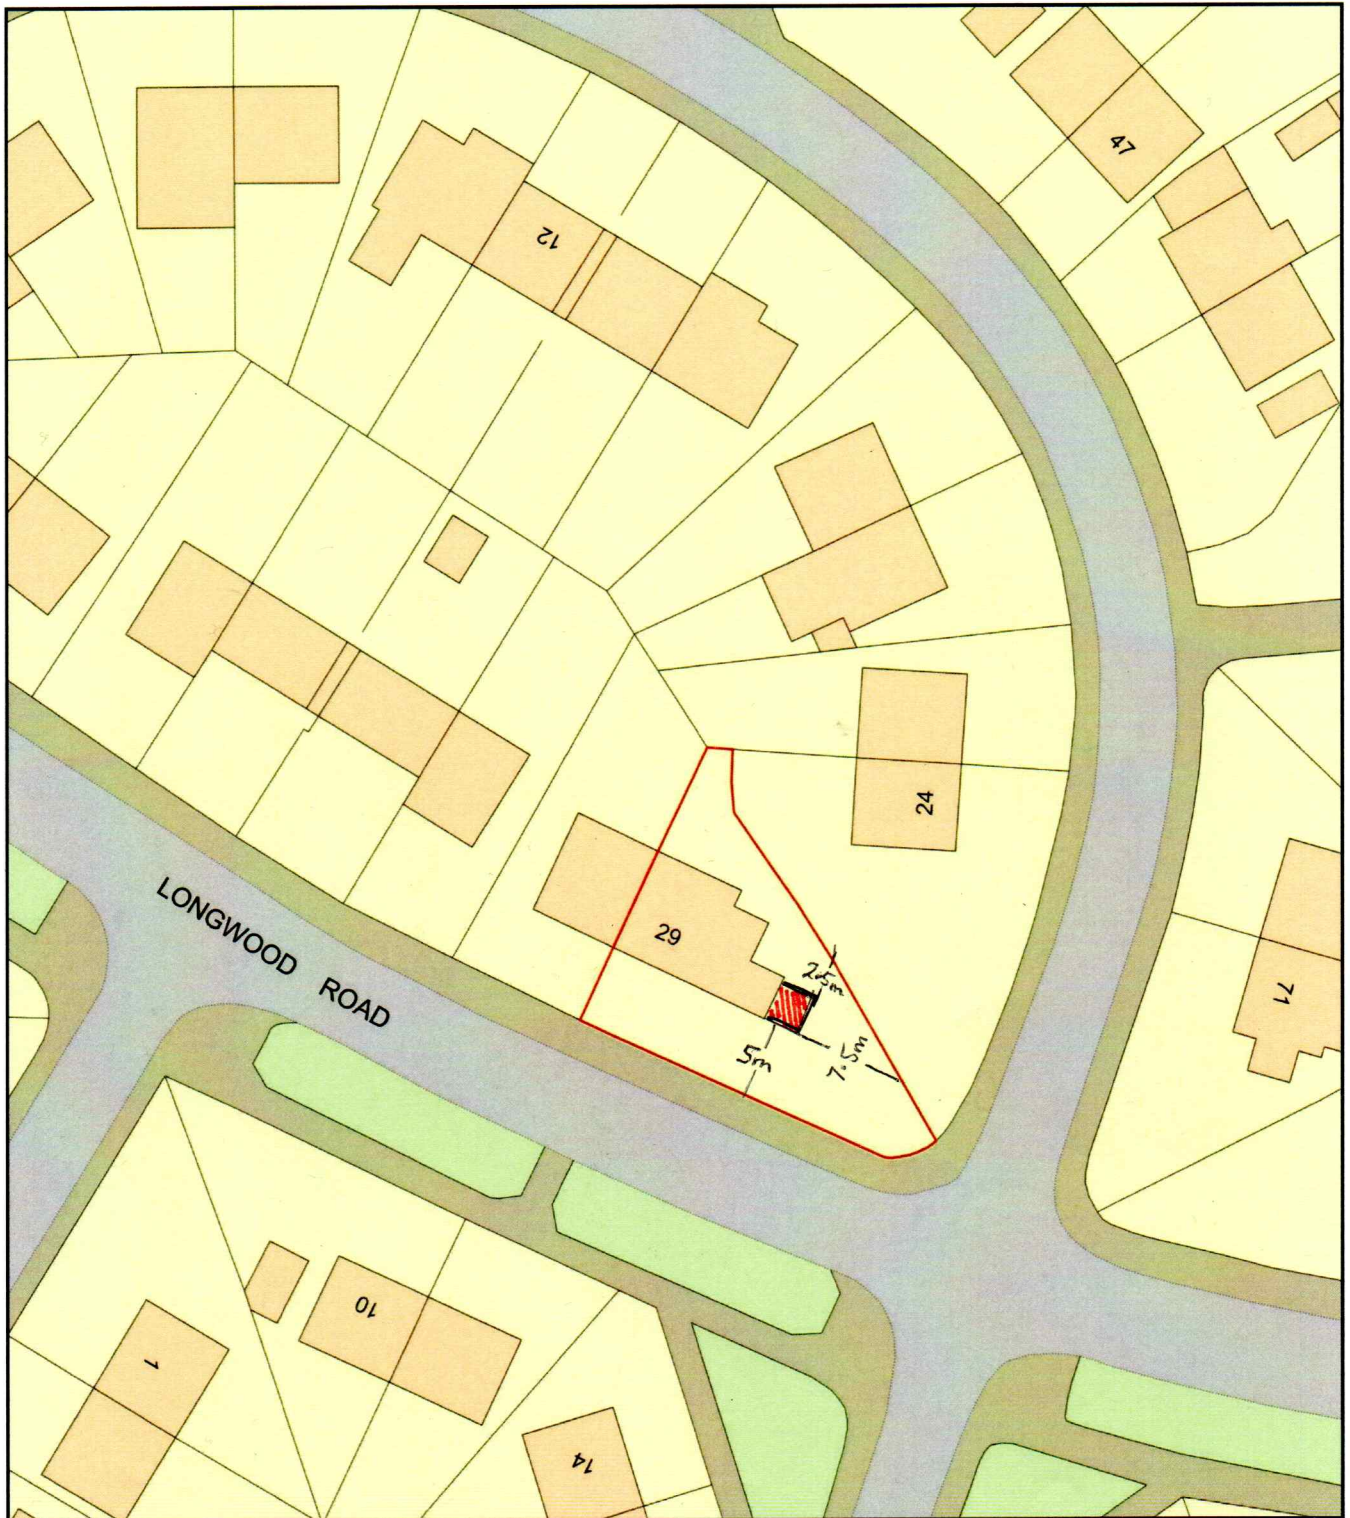


Plan Produced for: Clearview Home Improvements

Date Produced: 01 Aug 2025

Plan Reference Number: TQRQM25213120826635

Scale: 1:500 @ A4