
Location Plan

Site Address: **Victoria Railway Station, Long Millgate, Manchester, M3 1WY**

PlanningPortal

Date Produced: **29-Oct-2025**

Scale: **1:1250 @A3**

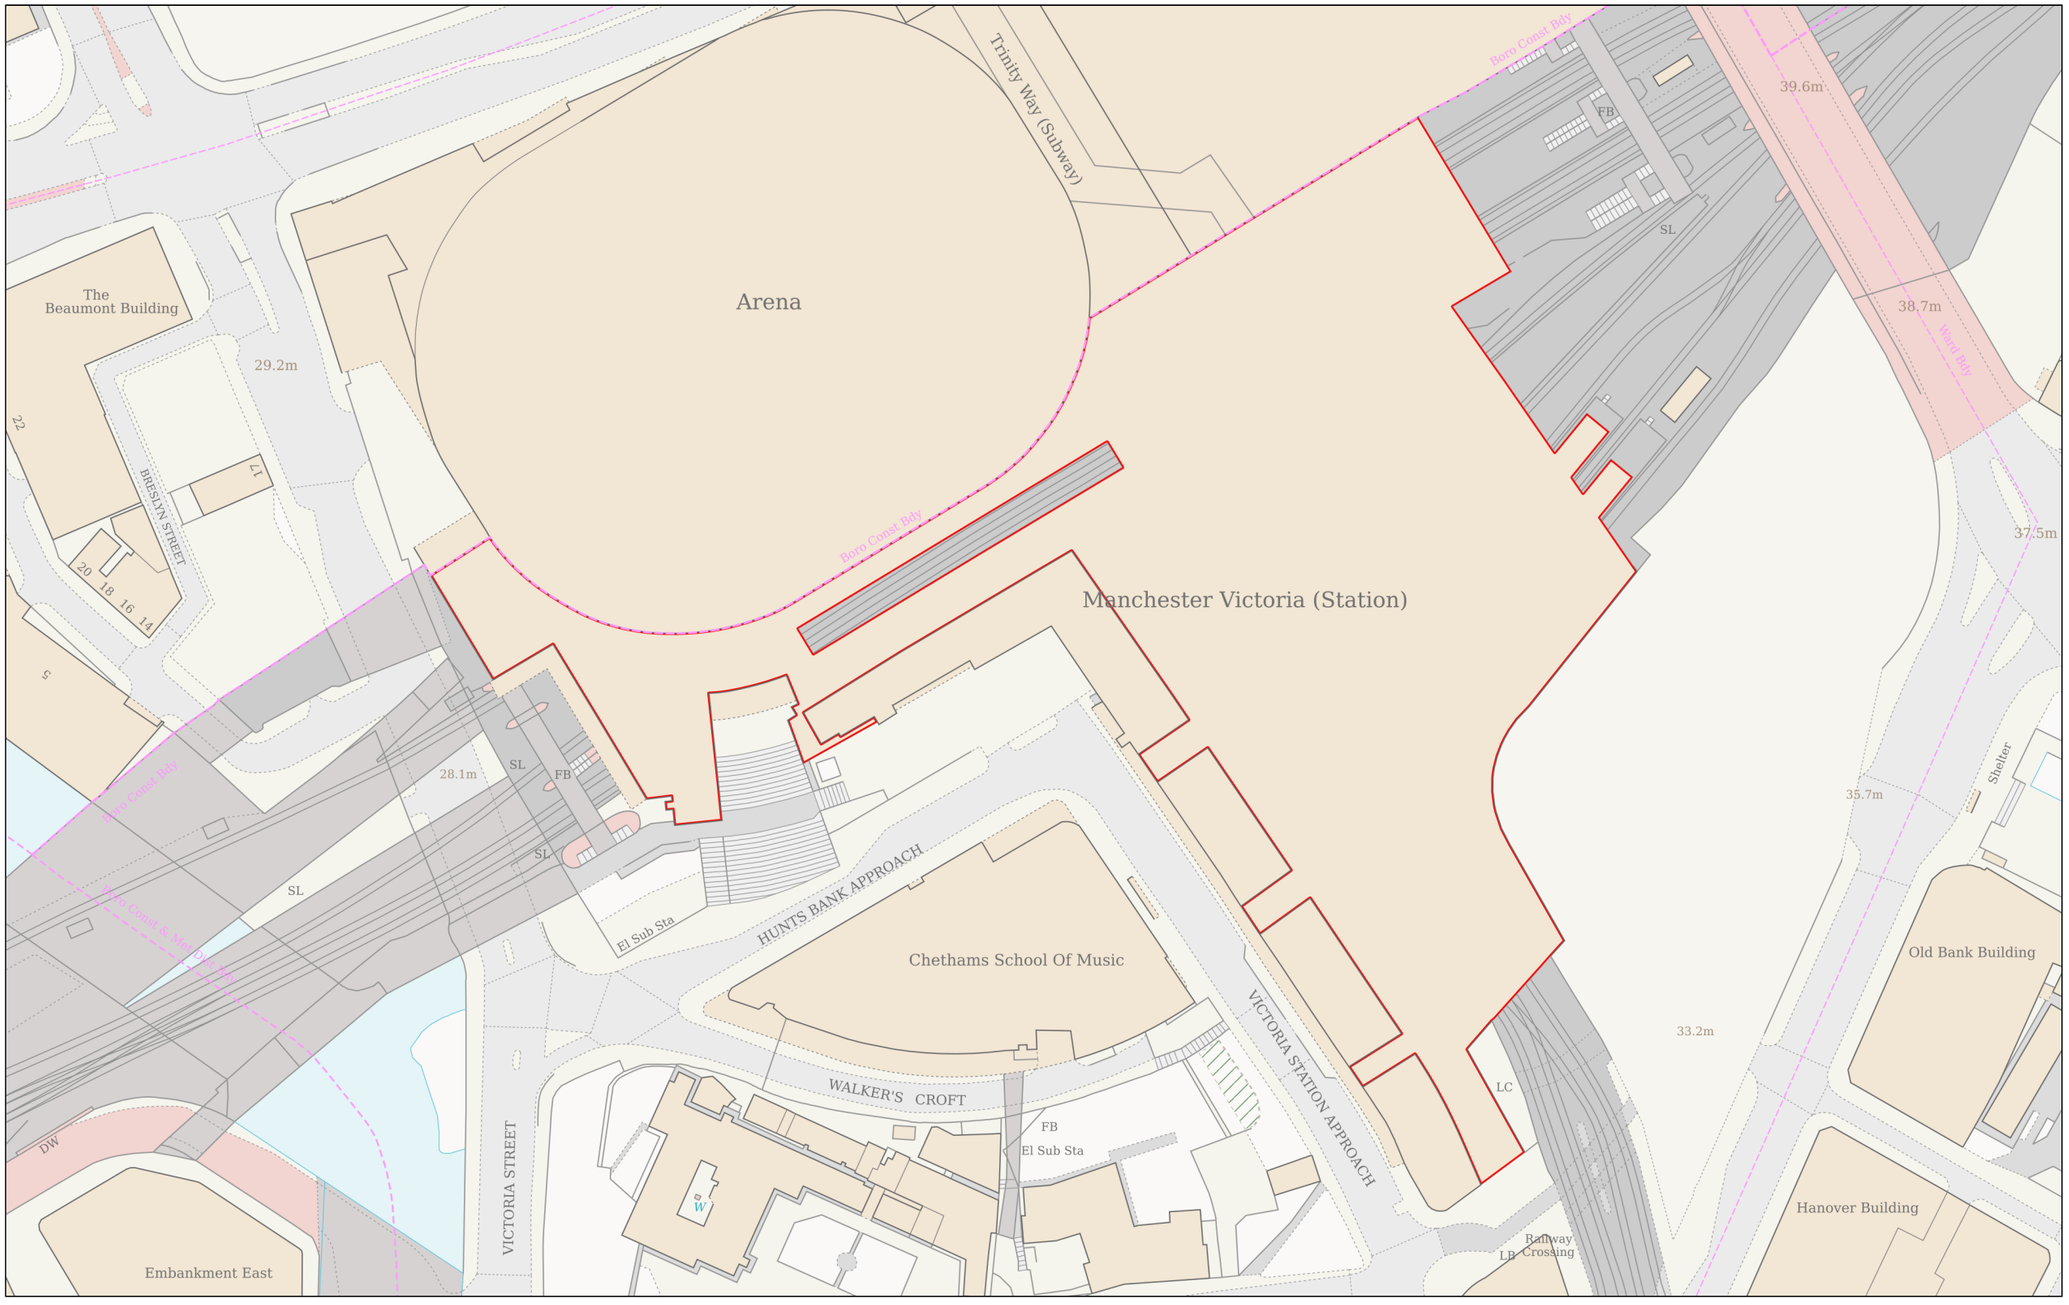

Planning Portal Reference: **PP-14427077v1**

0 — 50

Metres

Powered By TerraQuest

© Crown copyright and database rights 2025 OS 100042766