


CLIENT
EGLESE

PROJECT NUMBER DRAWING SCALE:
22125 @ A3

DRAWING NUMBER / TITLE
191 PROPOSED VISUAL 001
PROJECT
4 ORCHARD ROAD EAST

REV. P6 29.09.2025 PLANNING APPLICATION -
DORMER AMENDMENT

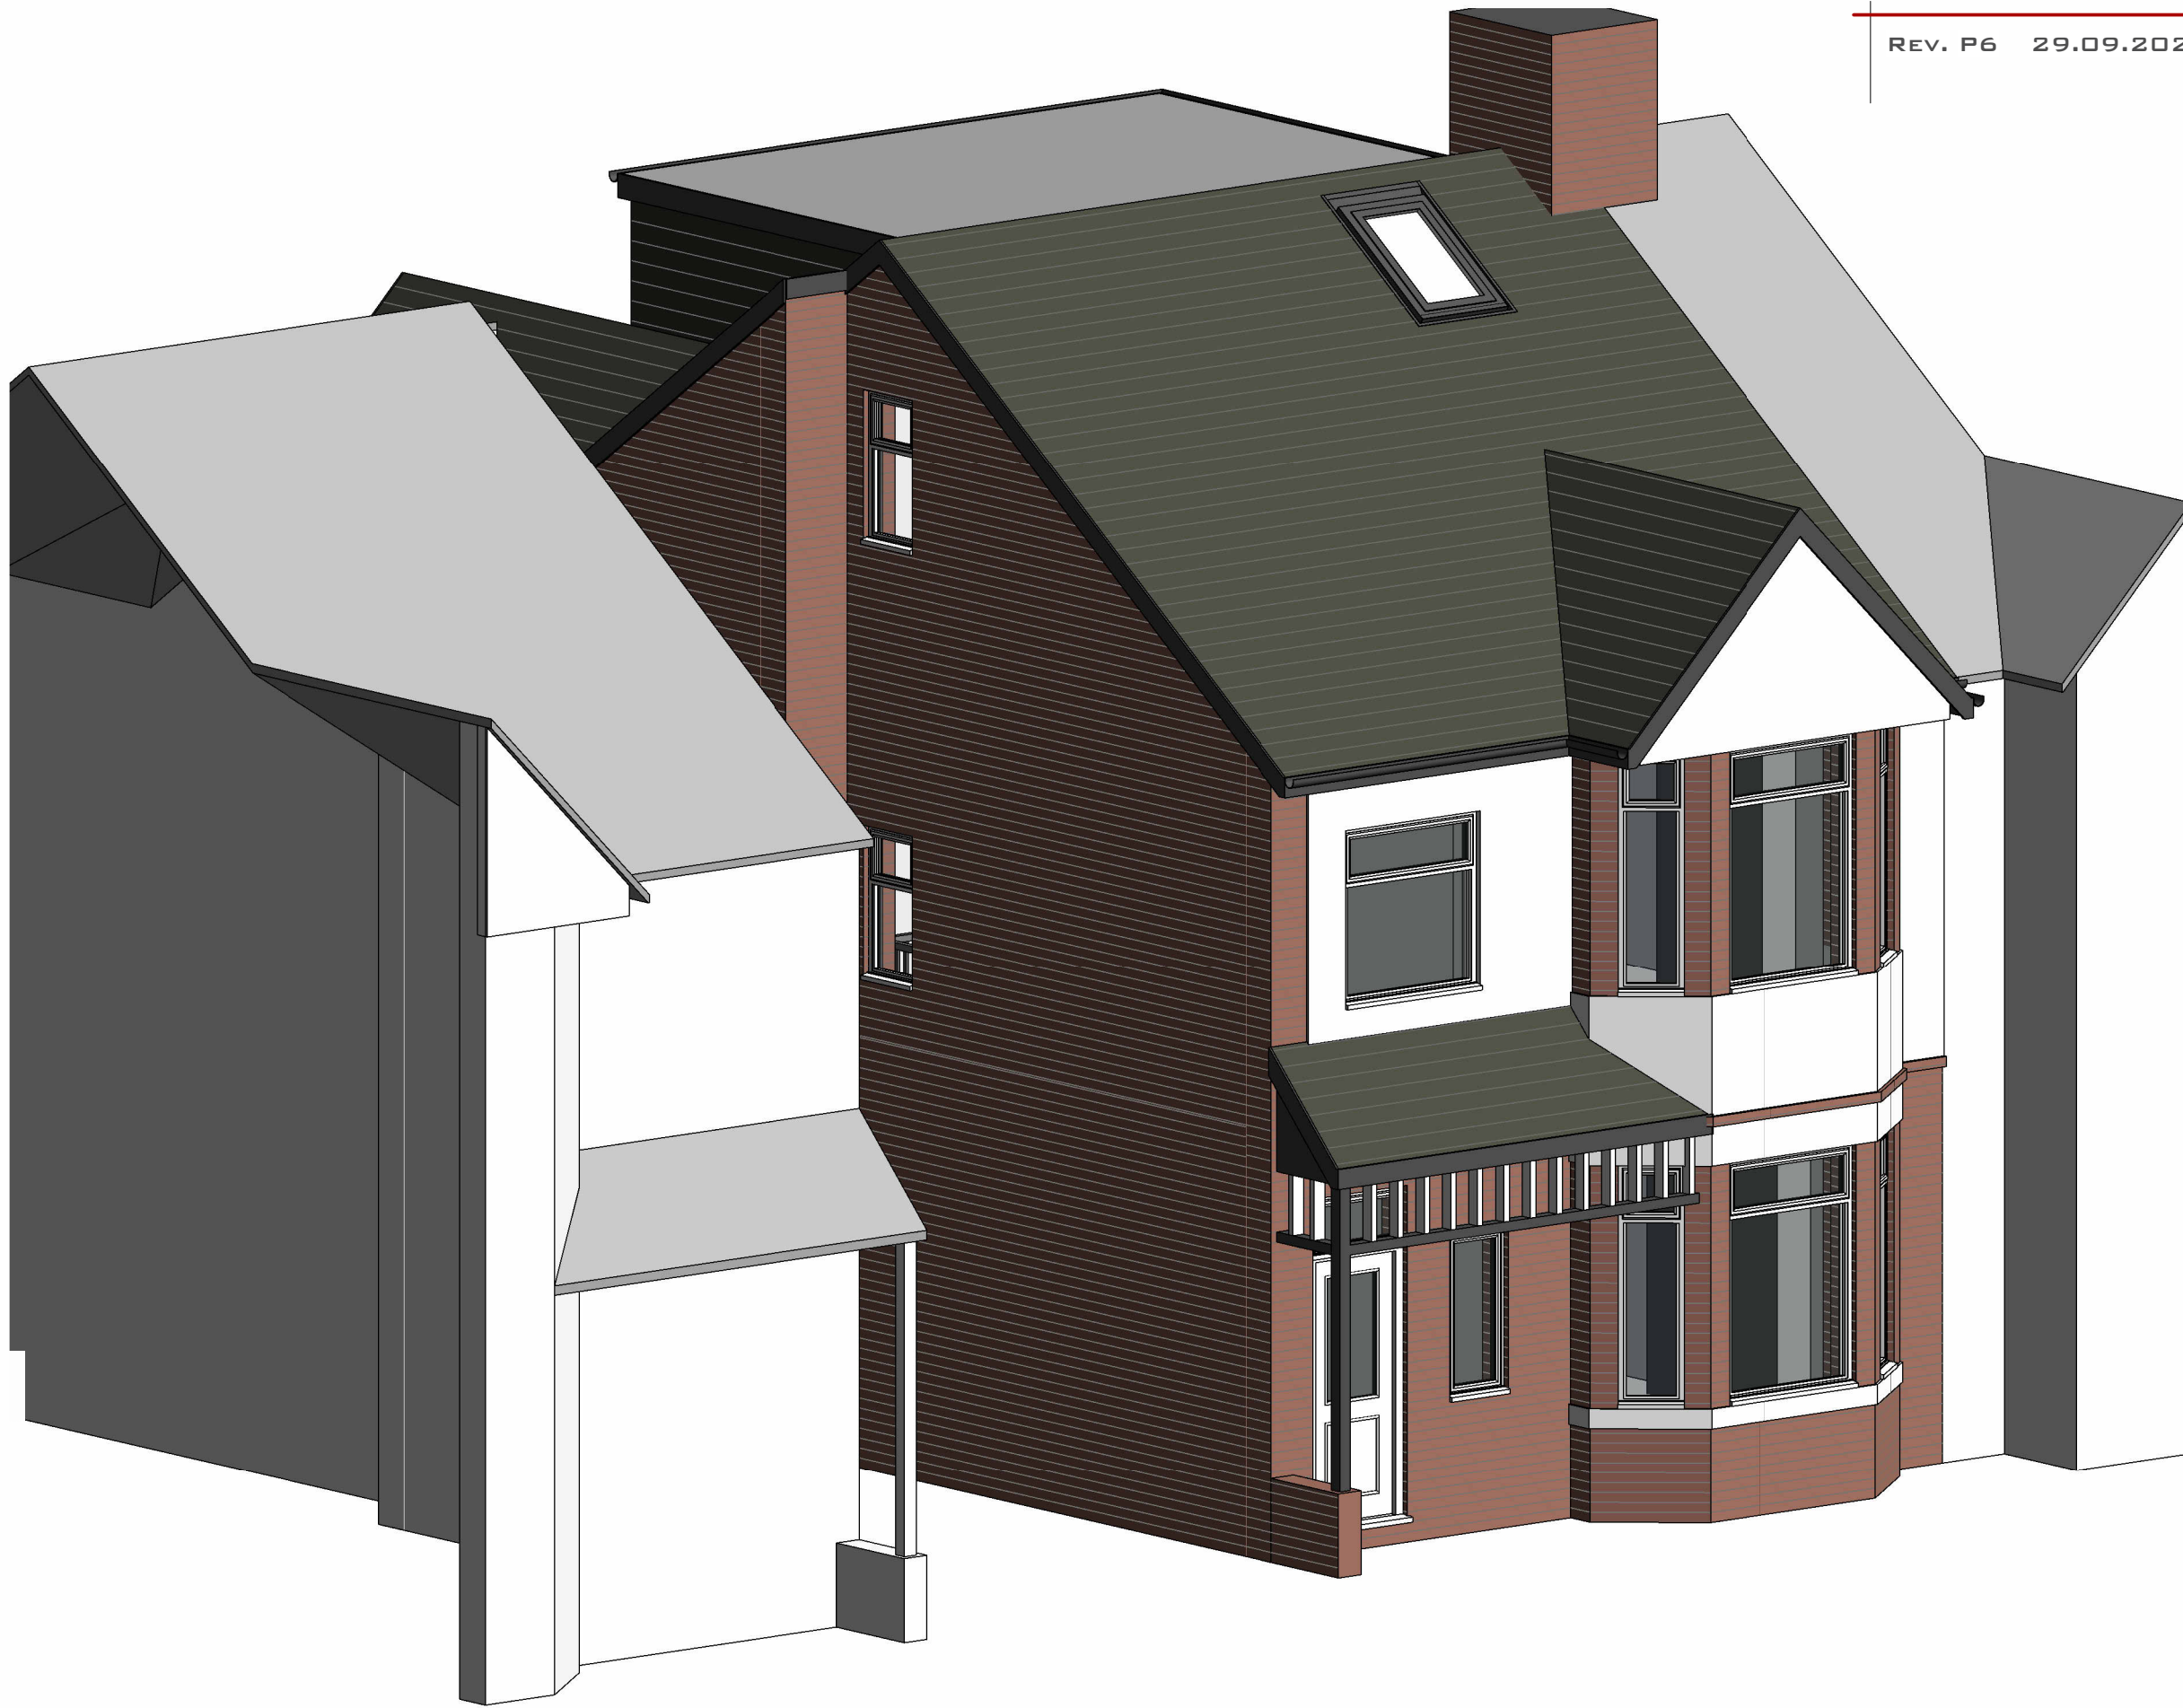

PLANNING USE ONLY

WEBSITE: WWW.SHWILKINSON.CO.UK ADDRESS: **6 DALE LEE,
WESTHOUGHTON,
BOLTON,
BL6 6BW**
EMAIL: SCOTT@SHWILKINSON.CO.UK
TEL: **01942 538 533**
MOB: **07809 373 066**

NOTES: ISSUED FOR PLANNING USE ONLY, USE FIGURED DIMENSIONS ONLY. ALL DIMENSIONS TO BE VERIFIED ON SITE, PRIOR TO THE COMMENCEMENT OF ANY WORK OR THE PRODUCTION OF ANY SHOP DRAWING. ALL DISCREPANCIES TO BE REPORTED TO THE ARCHITECT.
© COPYRIGHT IN THIS DRAWING IS VESTED IN SHWILKINSON ARCHITECTS LIMITED.