


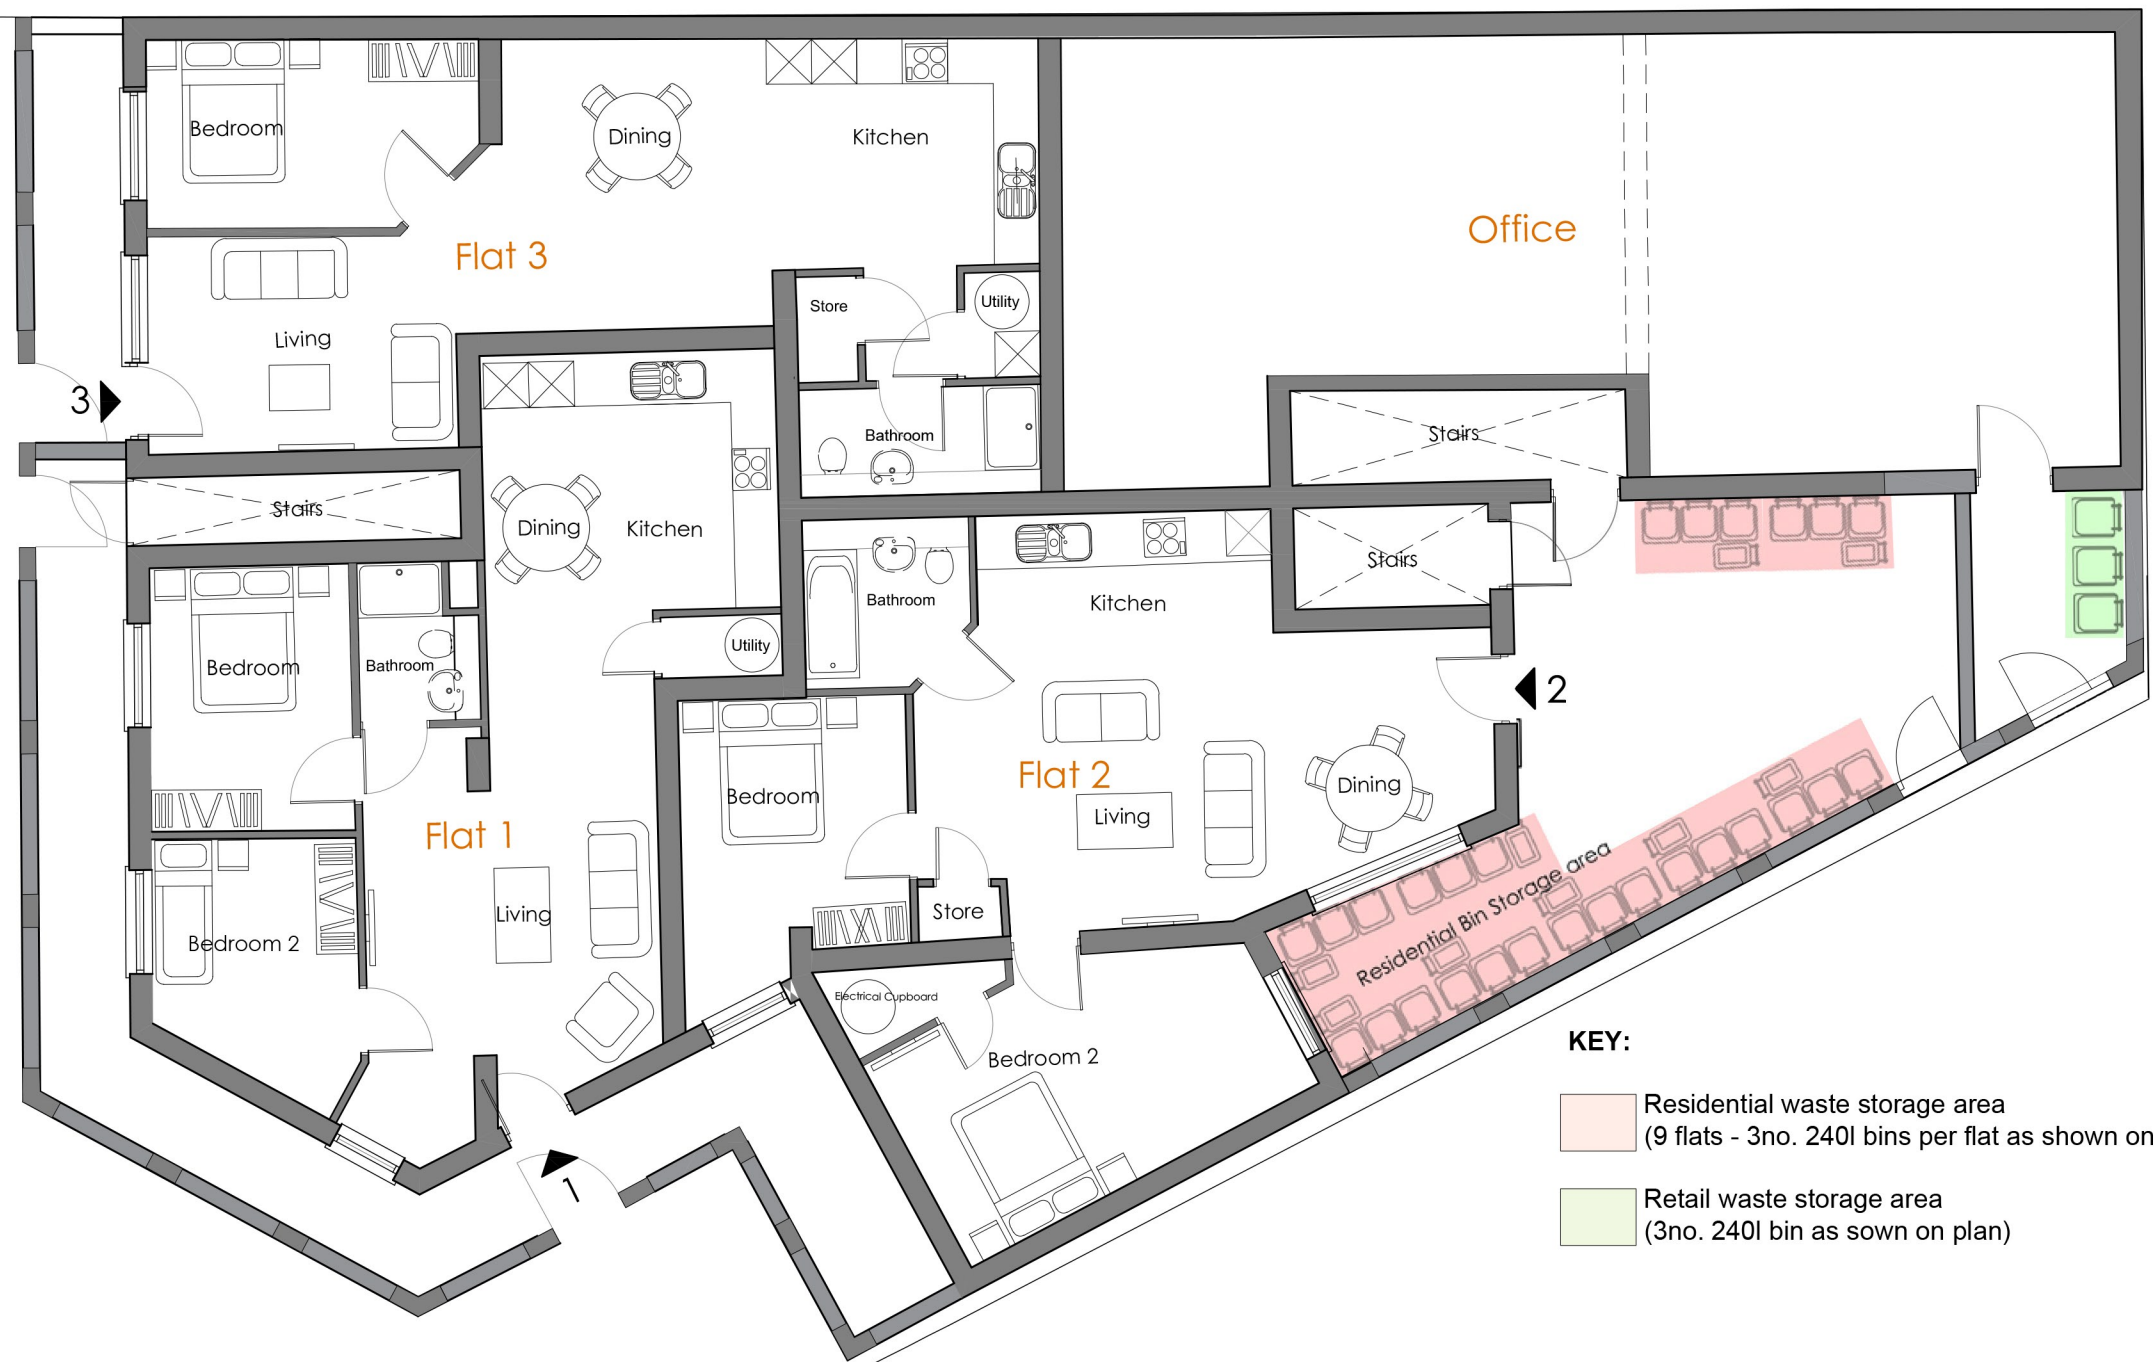

PROPOSED FLOOR PLAN
1:100

0 1 2 3 4 5m

78-80 MAULDETH RD WEST



KEY:

- Residential waste storage area
(9 flats - 3no. 240l bins per flat as shown on plan)
- Retail waste storage area
(3no. 240l bin as shown on plan)

PLANNING DRAWINGS



LEGH MANOR,
WILMSLOW ROAD,
MOTTRAM ST. ANDREW
SK10 4QH
T: 01606 892296
M: 07899 845722

1:100@A3
11.08.2025

MR8025.
PR.FP.01.A

Proposed Ground Floor Plan [including additional bins]