


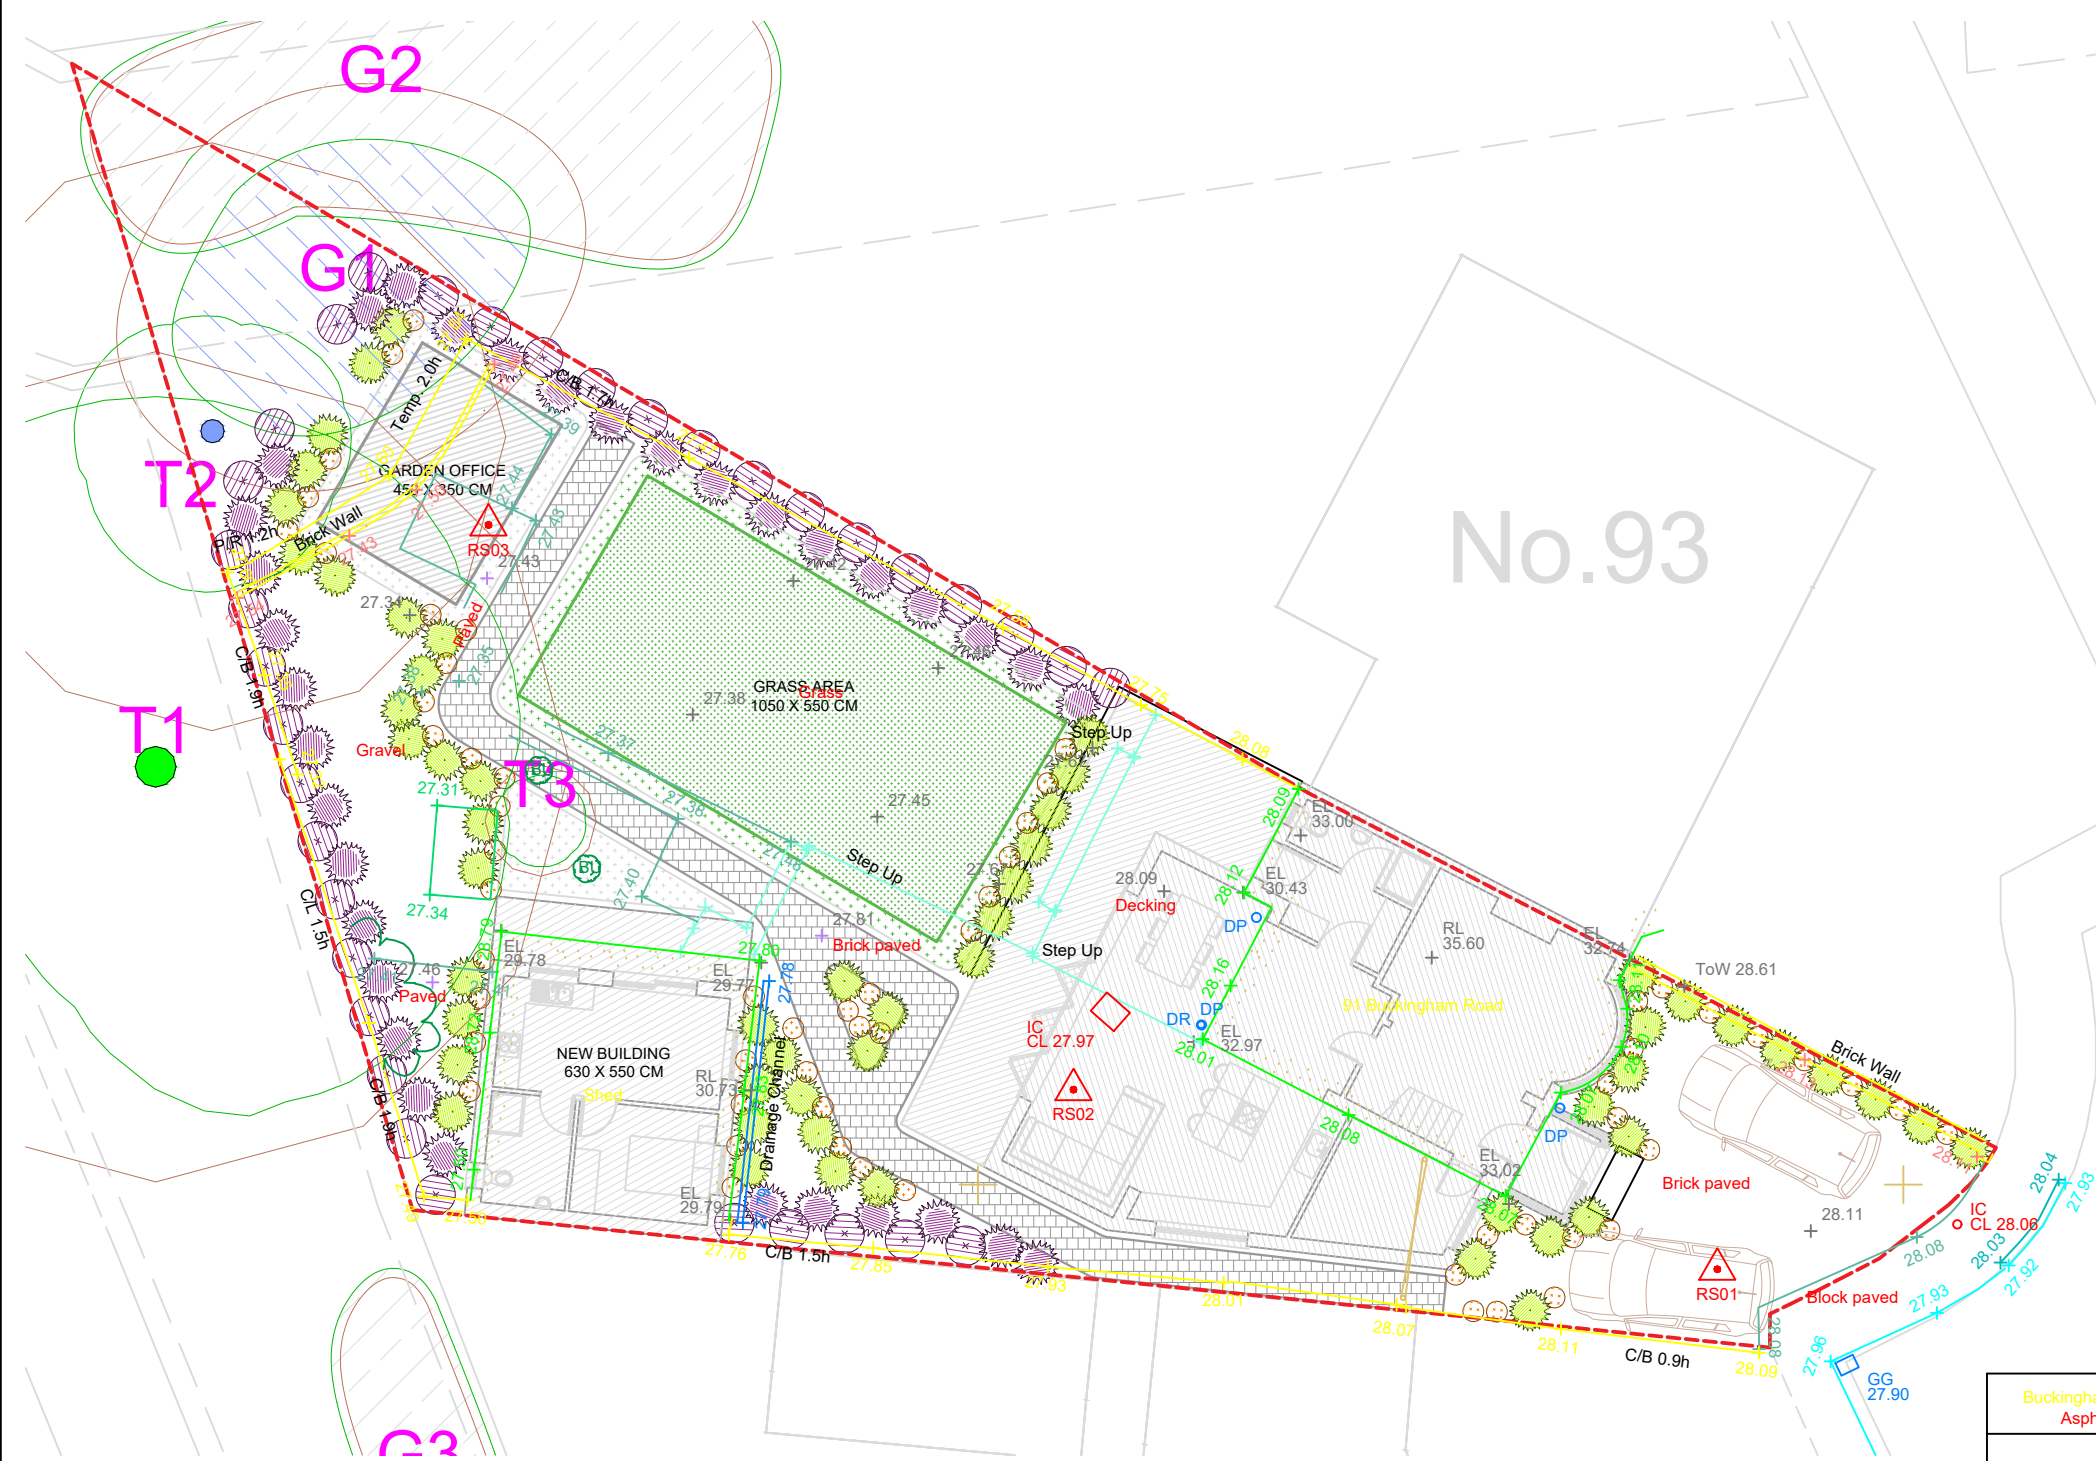

PLANTING SCHEDULE			
	BOTANICAL NAME	QUANTITY	SIZE
SHRUBS	GARDEN DAHLIA	56	0.3 - 0.75 M
	COMMON FOXGLOVE	61	0.3 - 0.75 M
PERENNIALS	HIMALAYAN BALSAM	35	0.9 - 1.2 M
	COMMON HAWTHORN	34	0.9 - 1.5 M

SHEET NO

01

NOTES

- DRAWING IN METER
- ALL DRAWINGS AND DESIGN
ARE INTELLECTUAL PROPERTY OF
"COLLECTIVE ARCHITECTS"

CLIENT NAME

Dwayne Campbell

LOCATION

91 Buckingham Road NEW

PROJECT TYPE

LANDSCAPE

DRAWING NAME

LANDSCAPE LAYOUT

DRAWING STATUS

DISCUSSION

DRAWING DATE

10/11/2024

DRAFT BY

Kenil

CHECKED BY

144, AVADH VICEROY, SARTHANA JAKAT NAKA, SURAT 395006
AR.KENIL SAVALIYA +91-7698312711

SIGNATURE