


1 External Elevation-01
Scale 1:25@A1

2 Elevation-02
Scale 1:10@A1

3 Section-01
Scale 1:2@A1

x Location Plan
Scale 1:200@A1

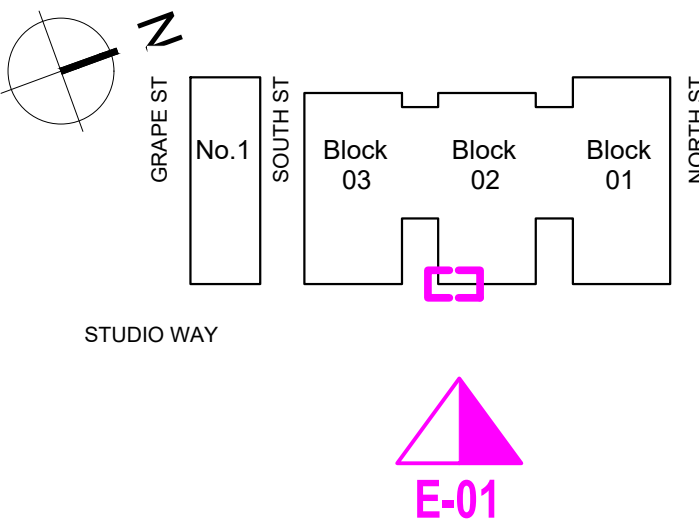

- Notes:
1. All dimensions are in millimeters unless noted otherwise
 2. All dimensions to be site verified before proceeding with work
 3. Atelier Wren should be notified of any discrepancies in writing.



		Project		Pitch Manchester		
				Title		
				Signage Details - Box Signage		
				Scale	Status	Drawn
				VARIES	Tender Issue	AT
				Project no.	Drawing number	Revision
				355	355-DE-MF-26B	I
REV	DATE	DESCRIPTION	BY	CHK		

ATELIER WREN

Atelier Wren Ltd
2nd Floor 55 New Oxford St
London WC1A 1BL
Company no 13270219
VAT No 378441980

This drawing is the property of Atelier Wren. Copyright is reserved to Atelier Wren and the drawing is issued on the condition that it is not copied, either wholly or in part, without the written consent of Atelier Wren. All dimensions to be checked and verified on site prior to the commencement of any work. This is a Design Intent drawing. Do not scale from this drawing. All dimensions are to be checked on site. This drawing is to be read in conjunction with all consultants information.