


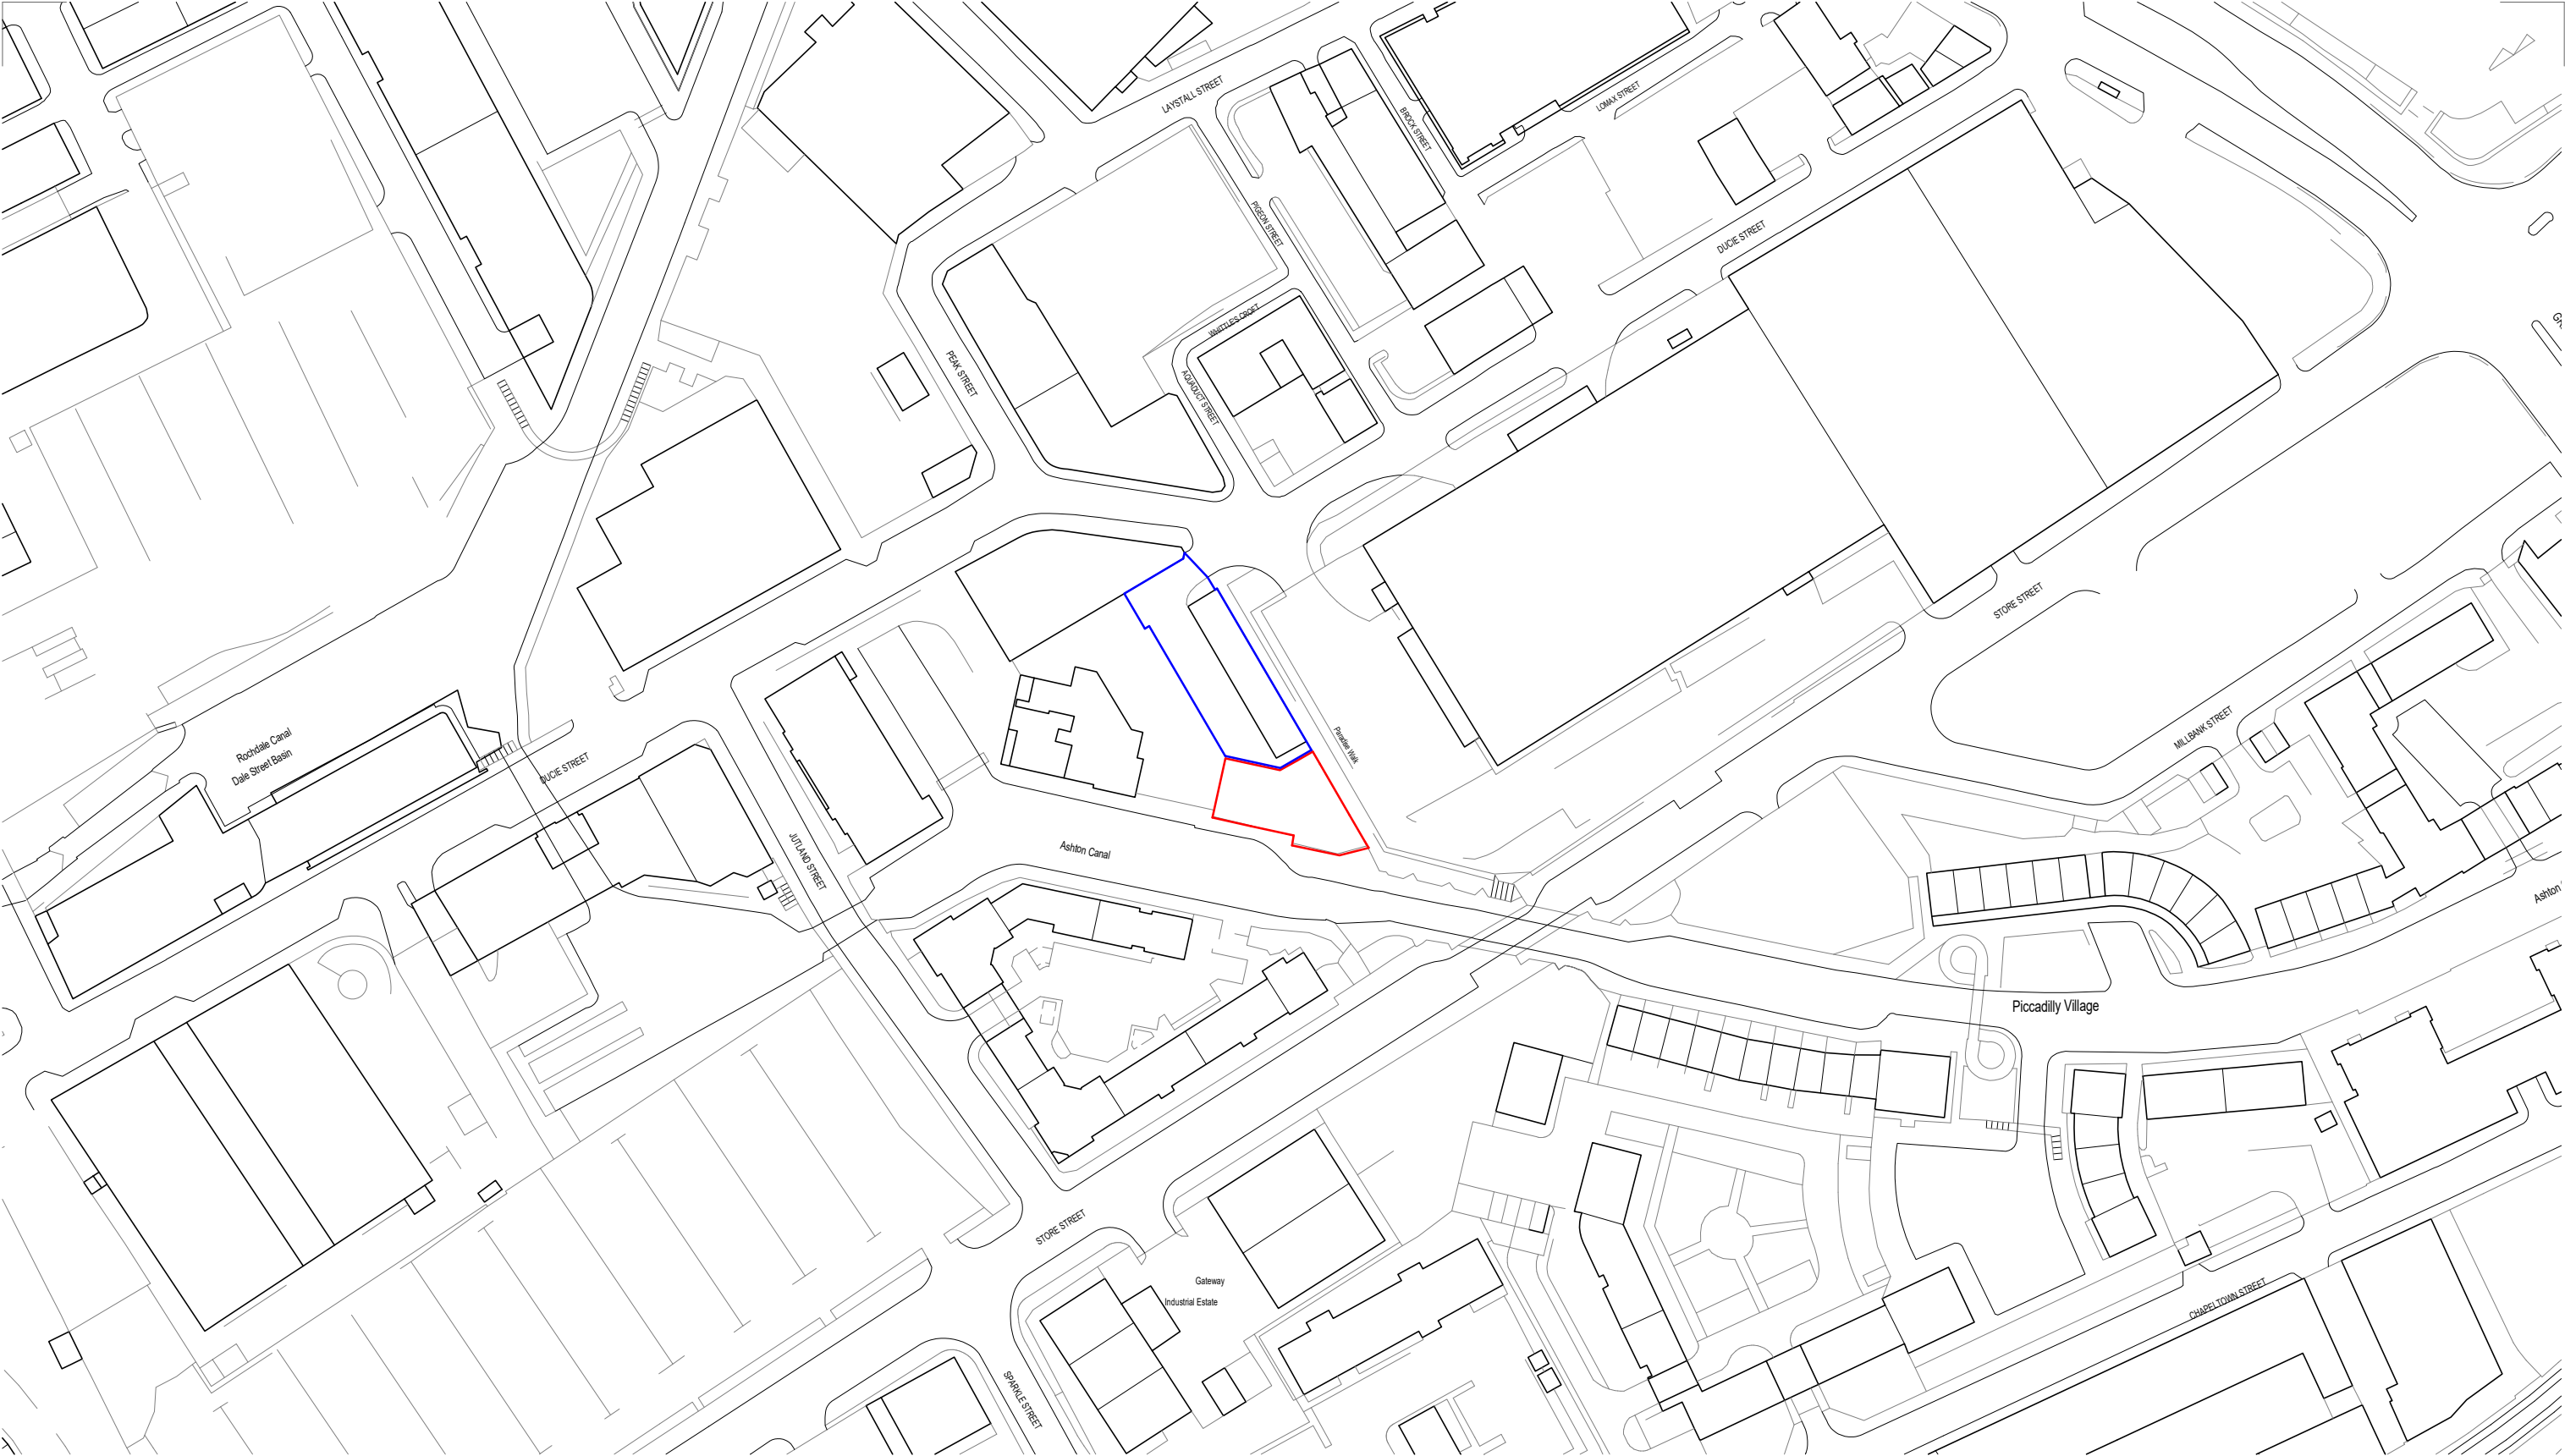

0

10.0

30.0

50.0

75.0m

NORTH

The copyright of this drawing is vested with Corstorphine + Wright Ltd and must not be copied or reproduced without the consent of the company.

P4	UPDATED FOLLOWING CLIENT REVIEW	25.11.21	FG	DTC
P3	PLANNING ISSUE	02.11.21	FG	DTC
P2	SITE BOUNDARY UPDATED FOLLOWING RECEIPT OF TITLE INFORMATION	15.10.21	FG	DTC
P1	DRAFT ISSUE	01.09.21	FG	DTC
Rev.	Description	Date	Drawn	Chk.

Client
Victor (M1) Limited

Project
PARADISE MEWS,
MANCHESTER

Drawing Title
SITE LOCATION PLAN

Drawing Status
PLANNING

Corstorphine & Wright

Manchester Studio

The Stables, Paradise Wharf, Ducie Street, Manchester, M1 2JN

0161 272 8100

corstorphine-wright.com

Drawing No.
20005-0300

Revision
P4

Drawn	Checked	Paper Size	Scale	Date
FG	DTC	A3	1 : 1250	08/31/21