



MEP Legend

- Extract Fan - Soffit Mounted
- Supply Fan - Wall Mounted
- Extract Fan - Wall Mounted
- Proposed Ducts (exposed) - Round metal ducts sprayed white
- Proposed Ducts (within ceiling void)
- Existing Square Ducts (exposed) - Square white ducts
- New wall penetration
- Existing wall penetration
- 125mm mushroom vent

New Wall Penetrations:
To be read in conjunction with Method Statement:
24032-MOJO-XX-XX-RP-000001-S4-P01

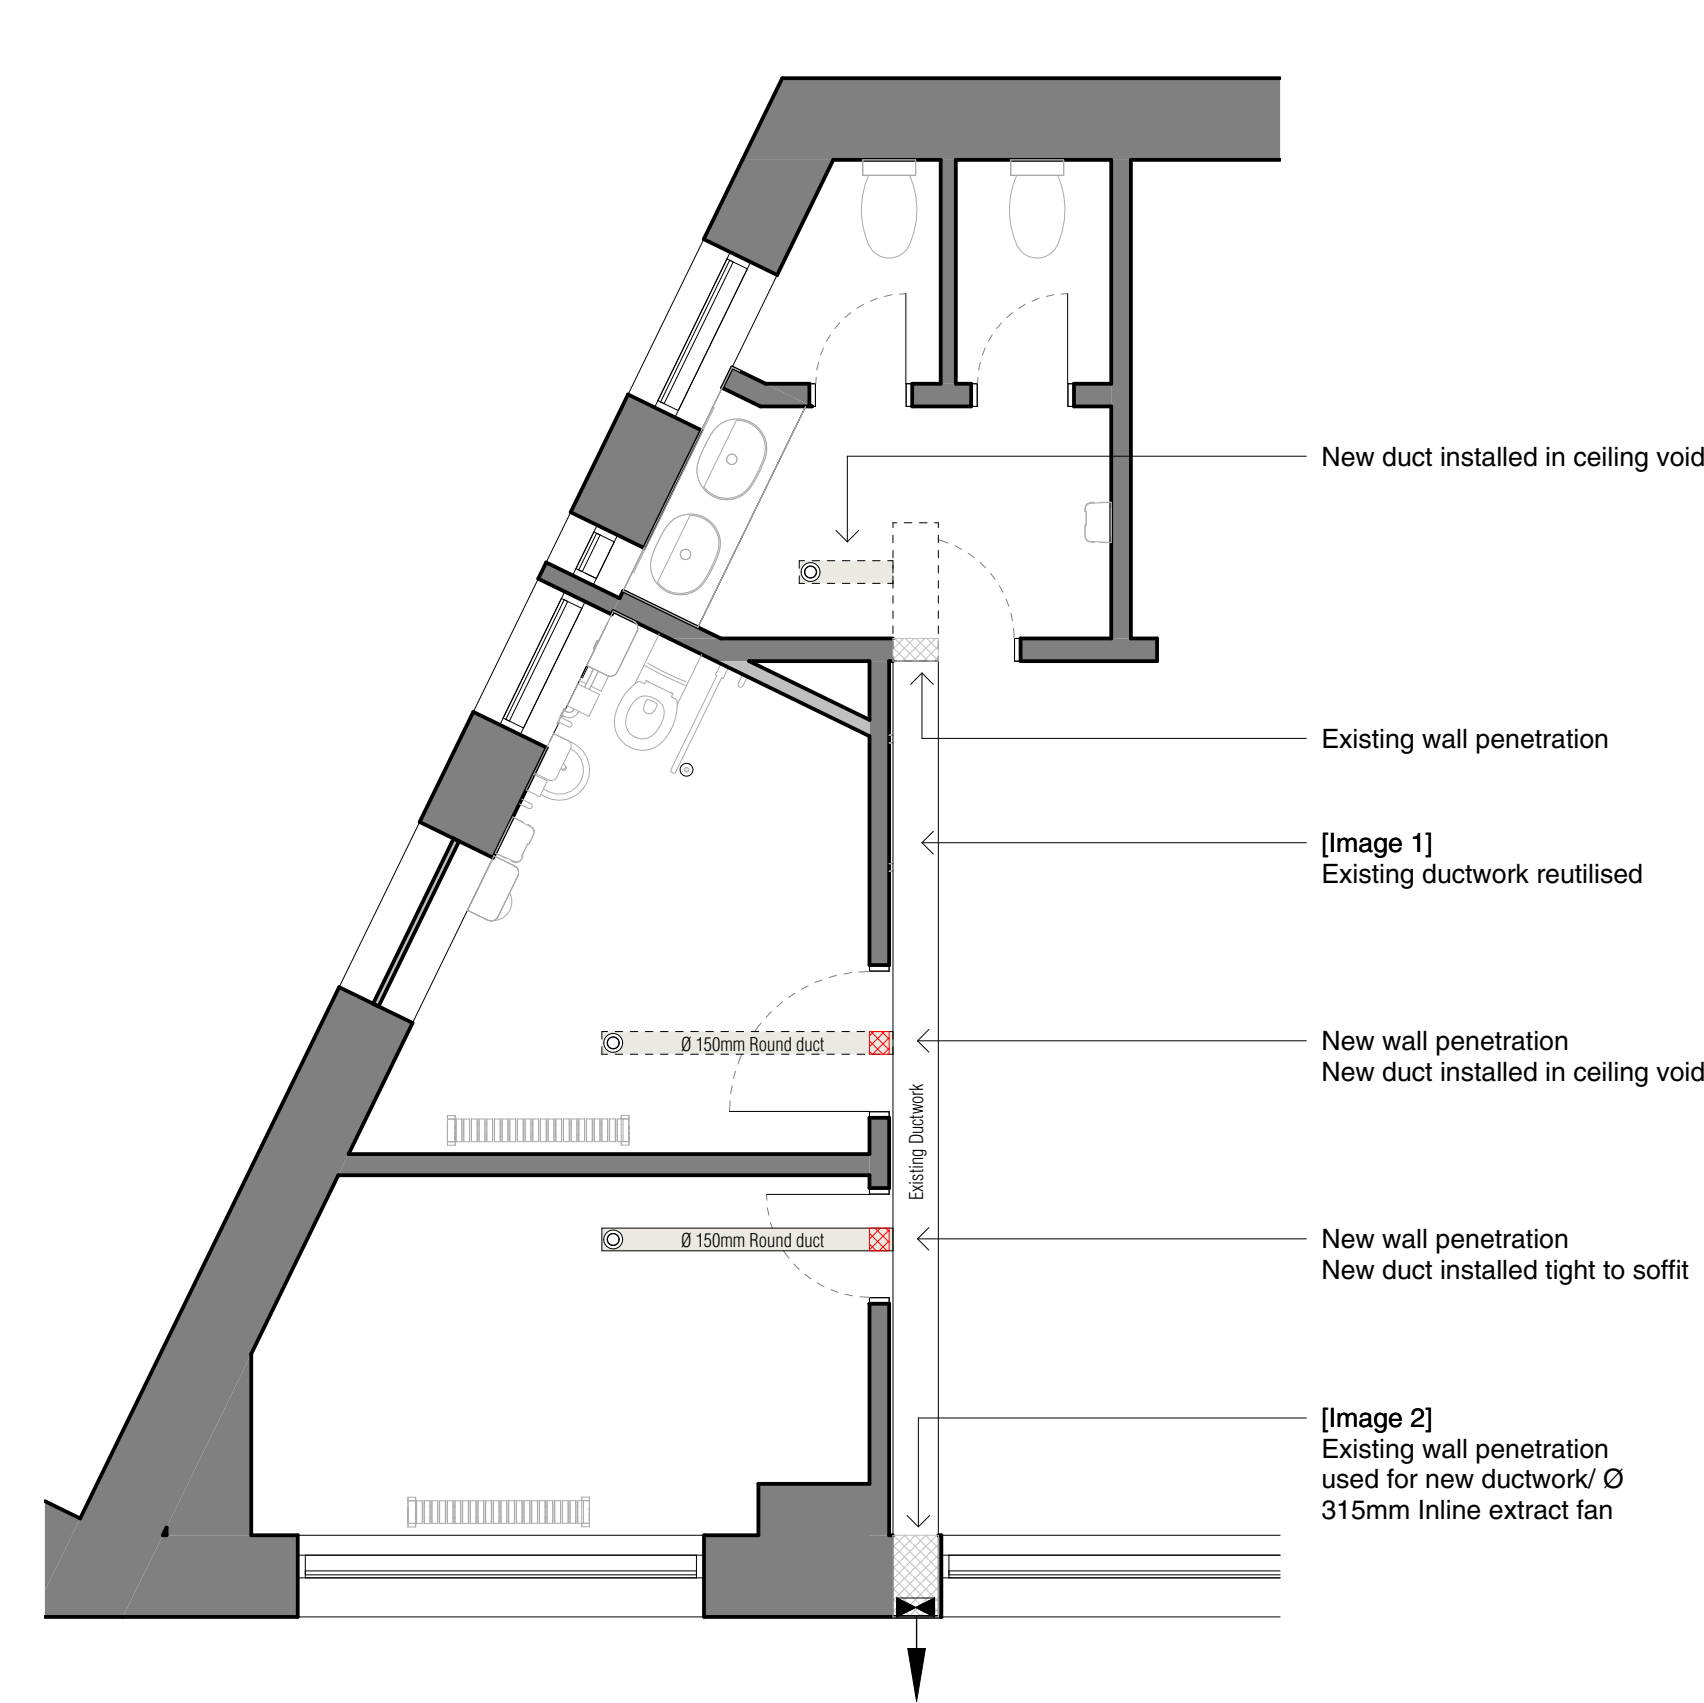


1 Driver' Area
1 : 50

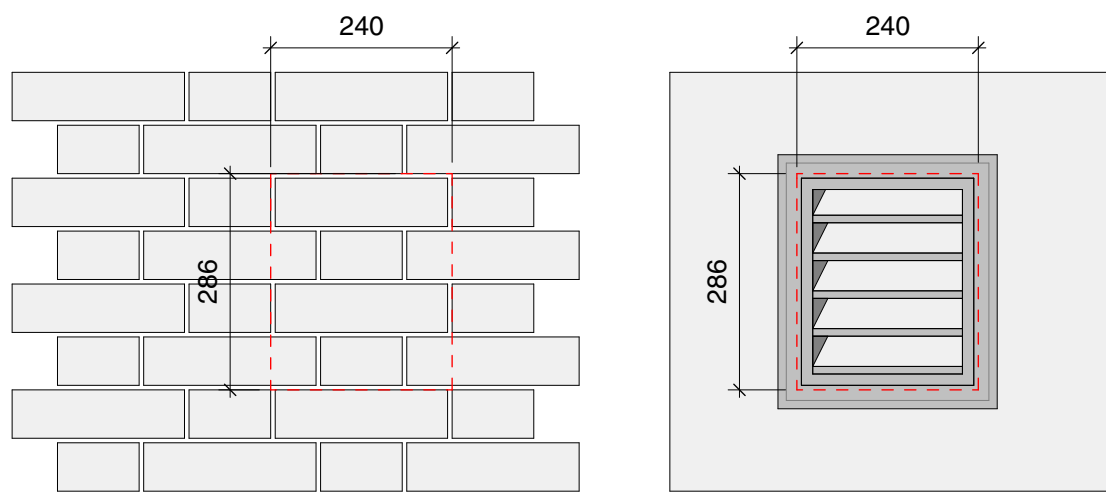

New external vents
Setting out to be co-ordinated to ensure mainly full bricks are removed
New PPC aluminium louvres to be RAL 9010 to match existing external render, to be recessed by 10mm into brickwork opening to match existing louvre detail

3 Proposed Vent Elevation
1 : 10

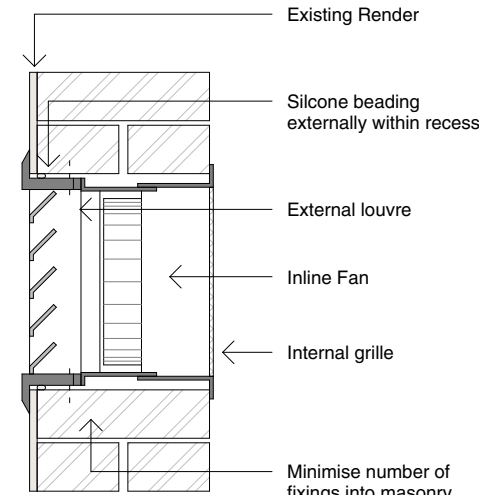

2 Engineer's Area
1 : 50

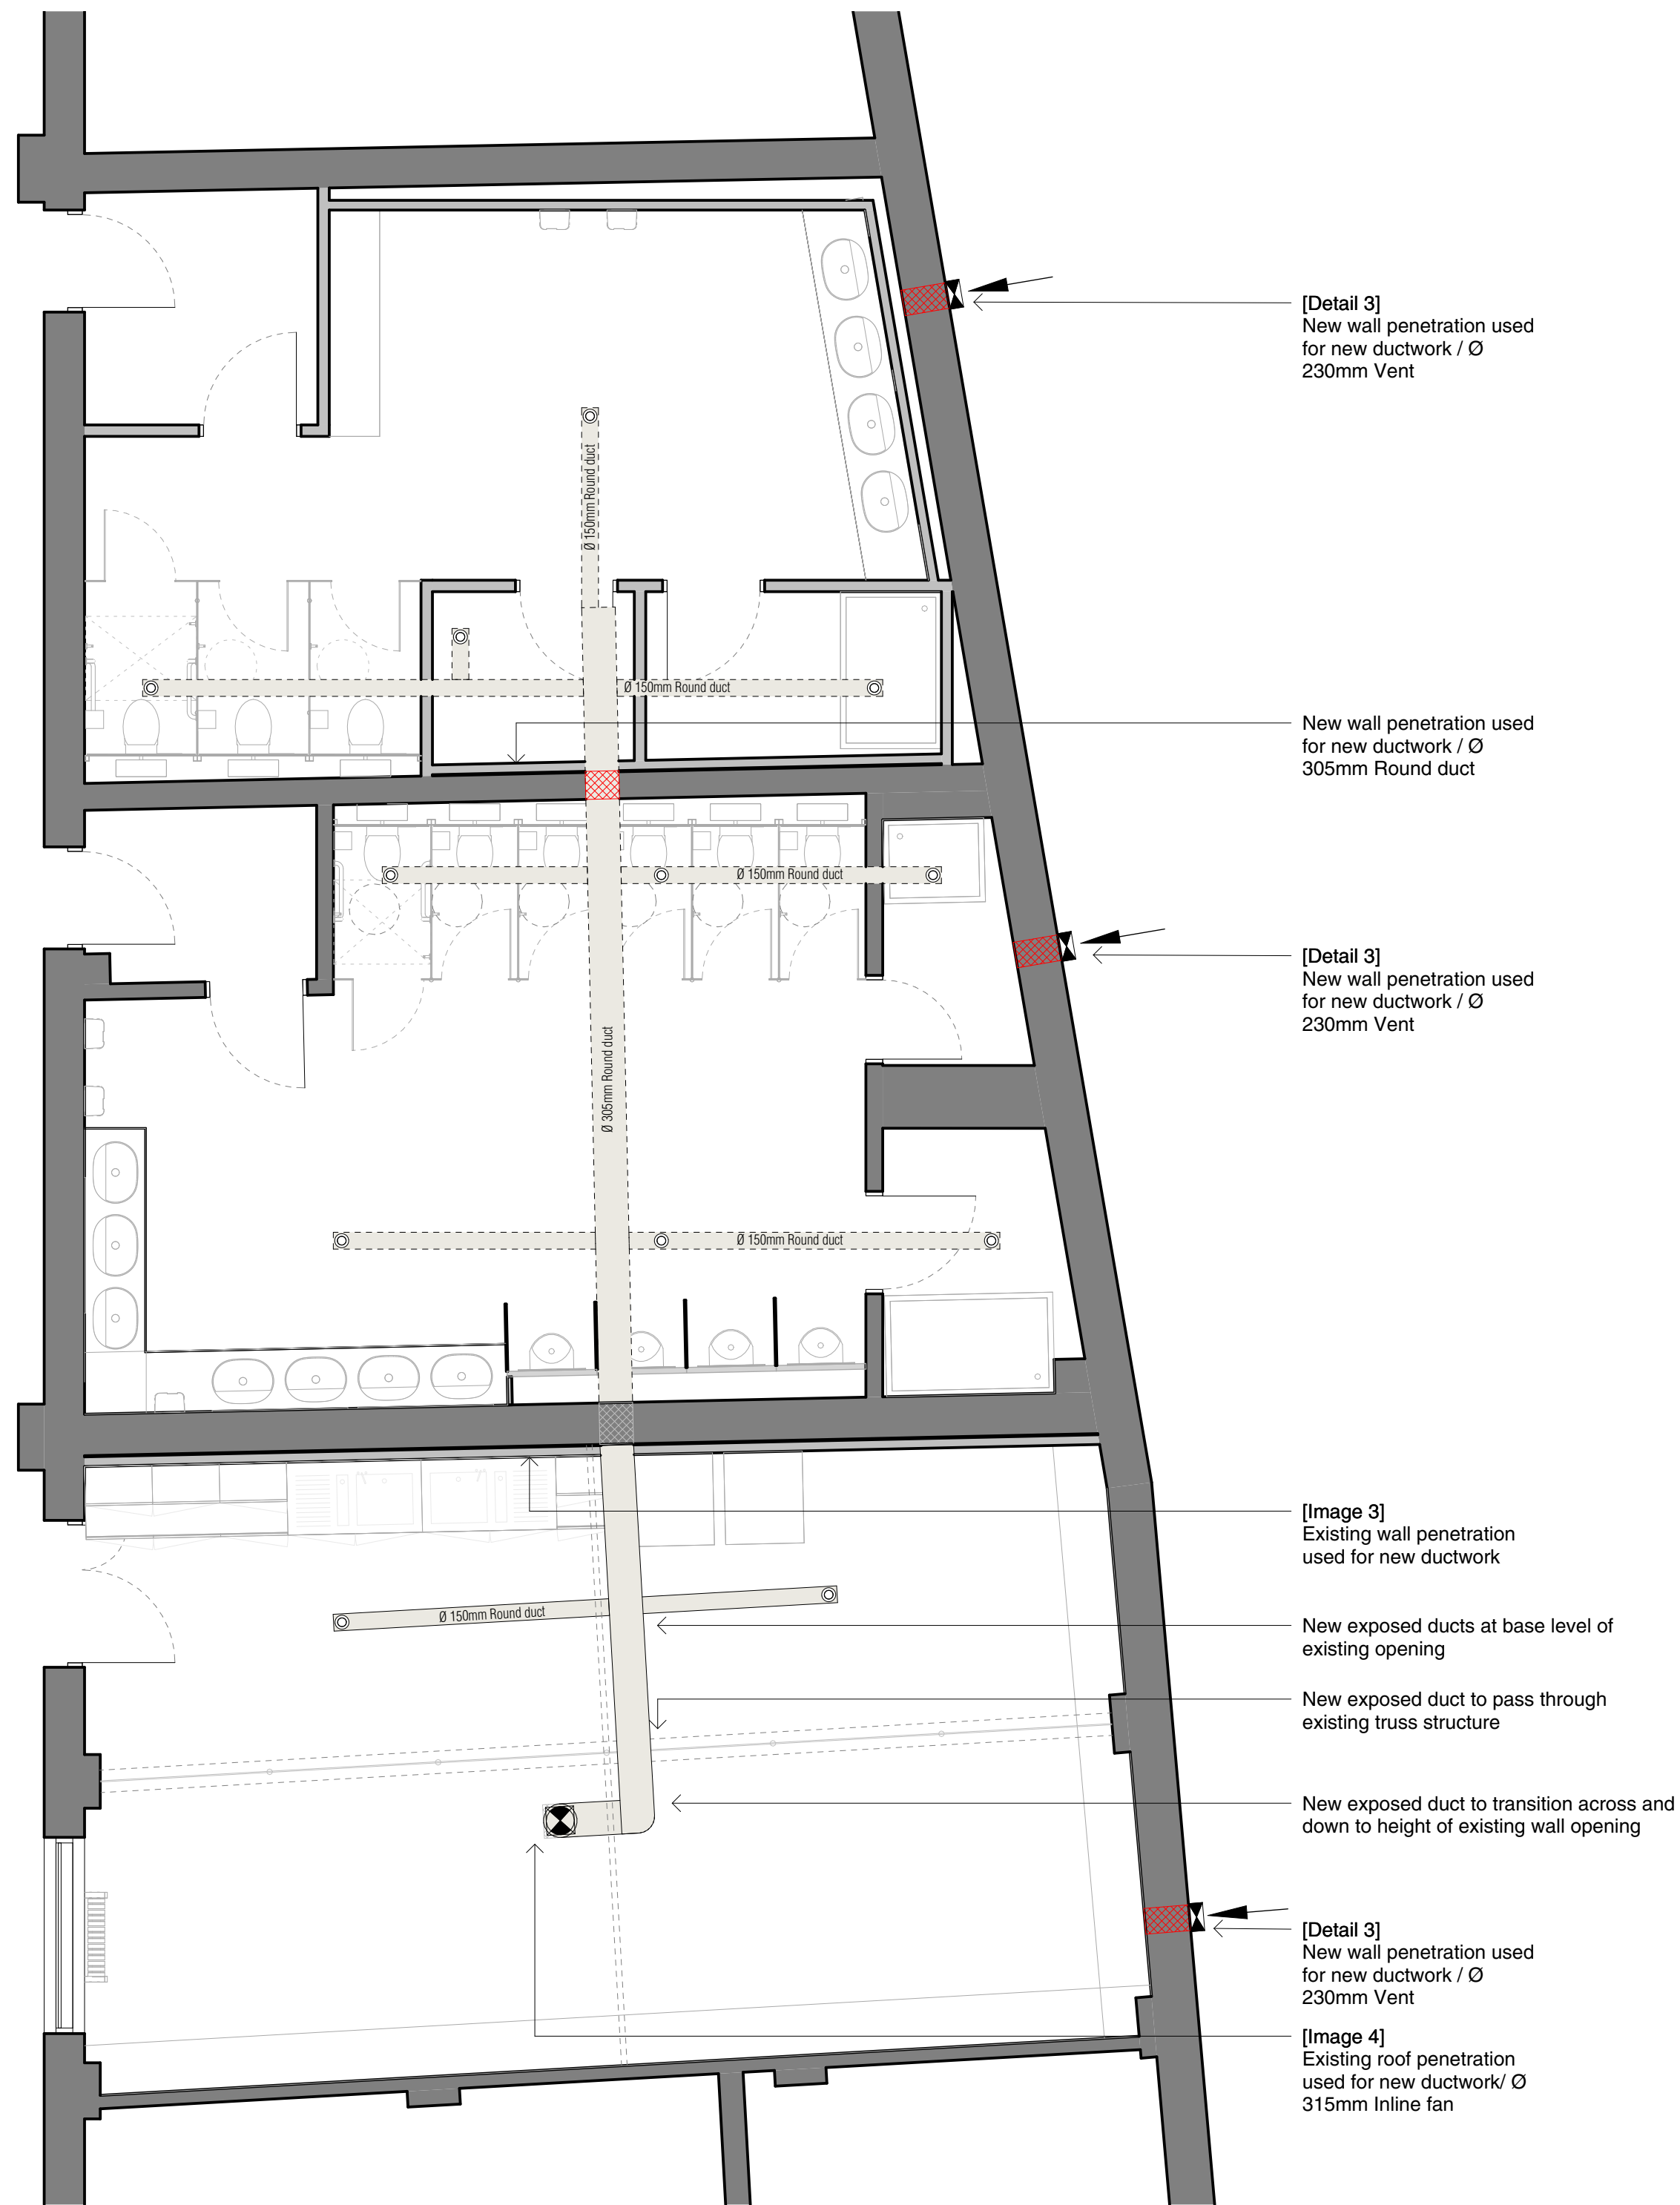


Image 1 - Existing ductwork



Image 2 - Existing wall penetration



Image 3 - Existing wall penetration

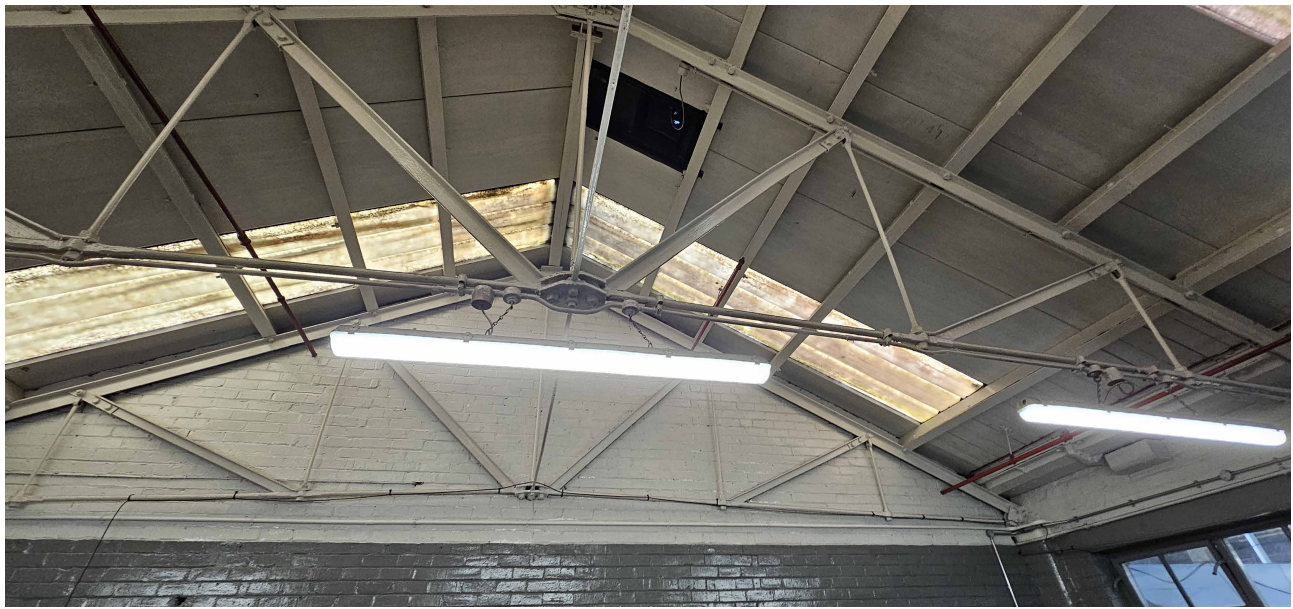


Image 4 - Existing roof penetration