


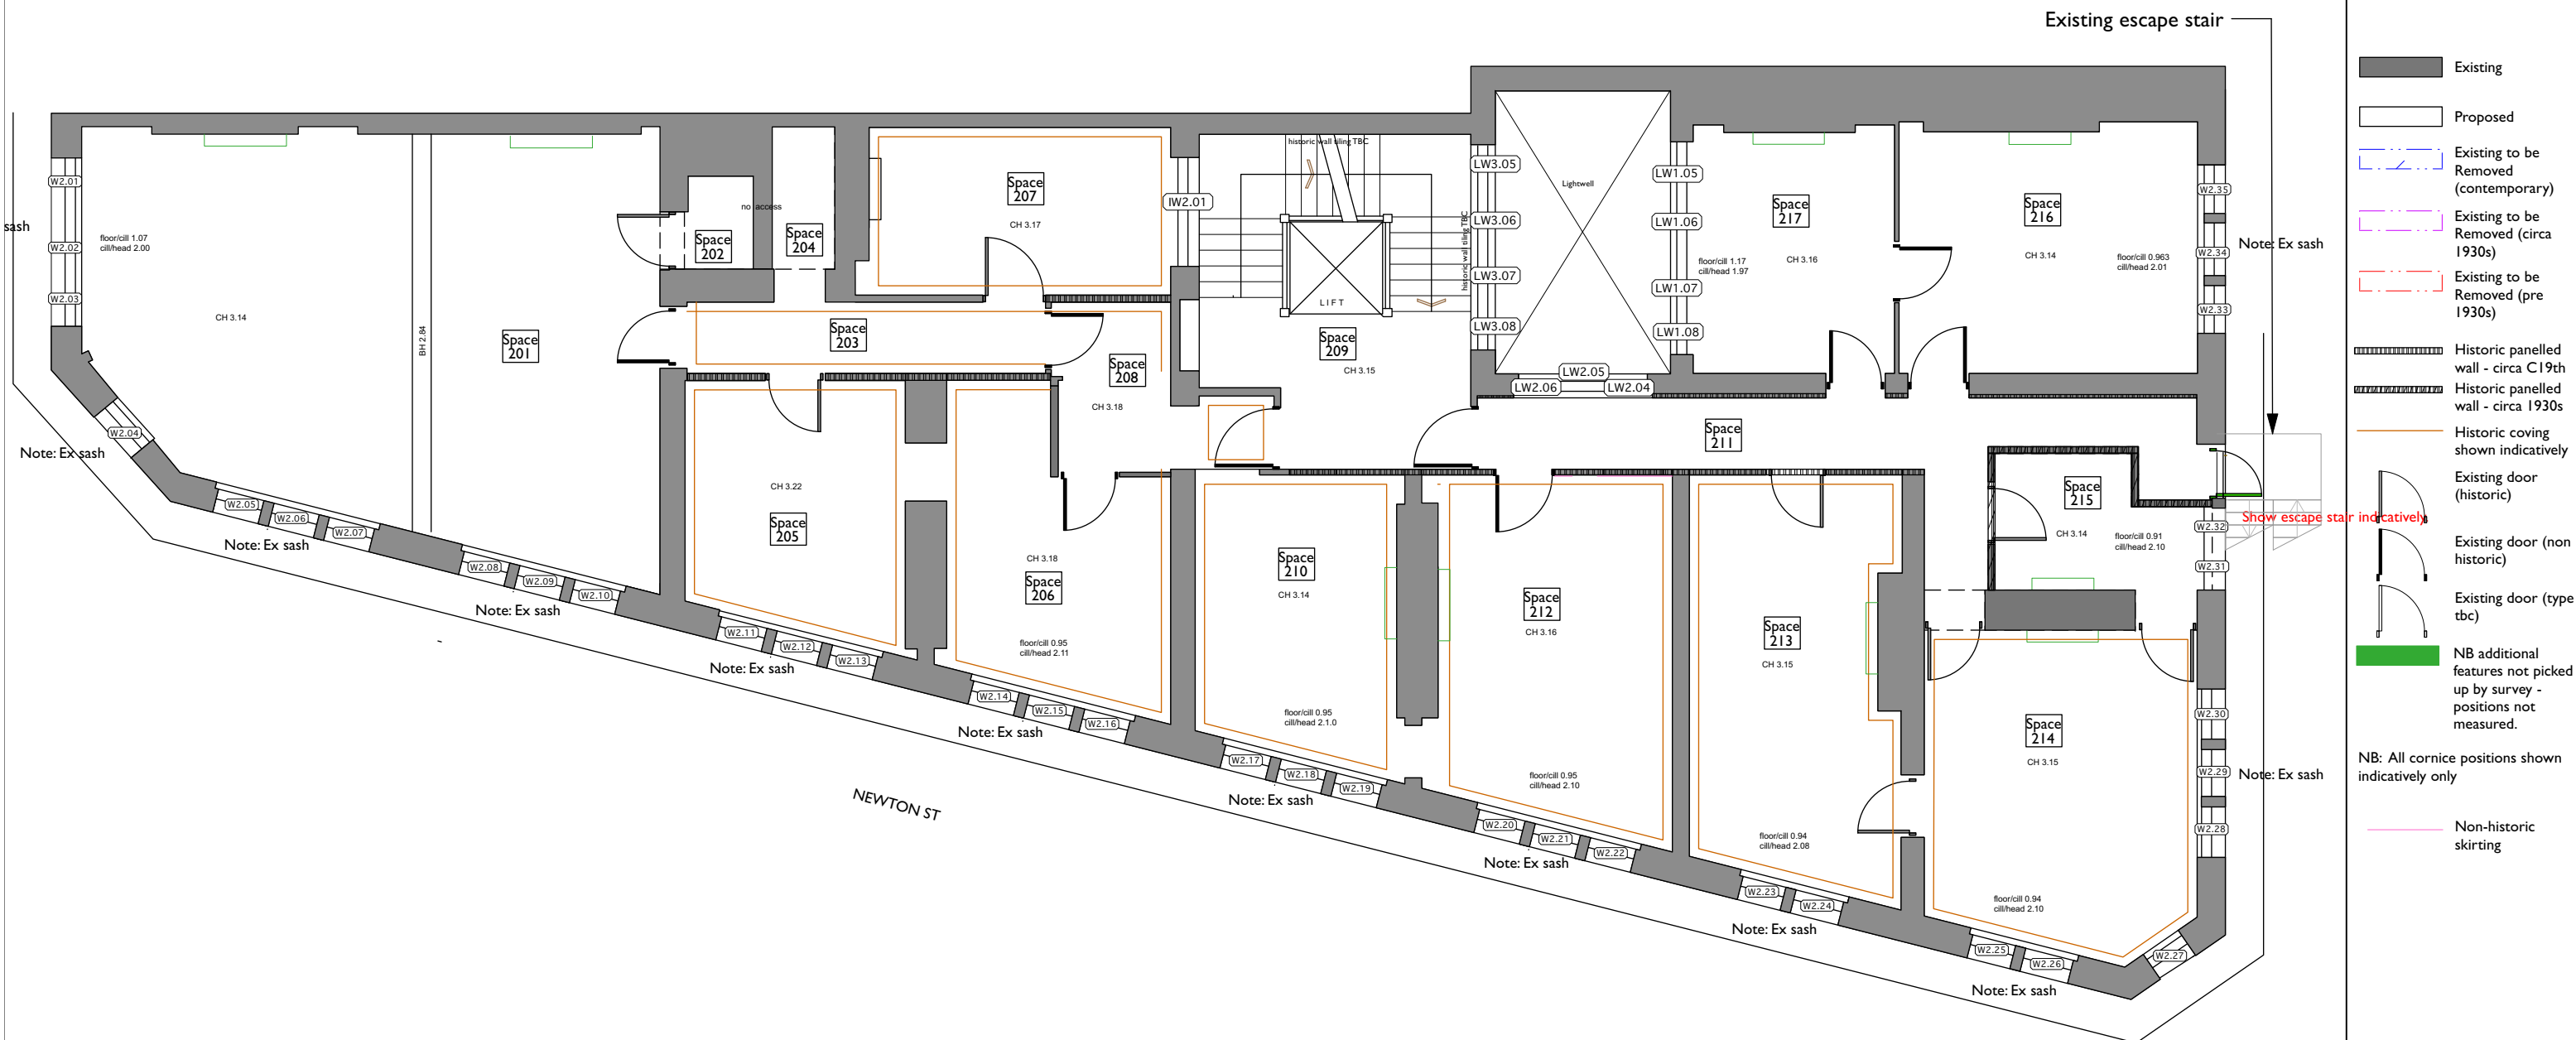

A	Ceiling heights included	RG
12/01/2024		

Rev	Note	DRN C
-----	------	-------

St Margarets, Manchester

For Eastern Green Ltd

2nd Floor Reflective Ceiling Plan

scheme	1907
dwg no.	E(133)
revision	A

scale	1:100 @ A3
date first drawn	March 23
drawn	RG

SK sketch **E** existing **P** proposed **T** tender **C** construction **FI** final

www.ateliermb.co.uk
t 0161 236 0051
e architect@ateliermb.co.uk