



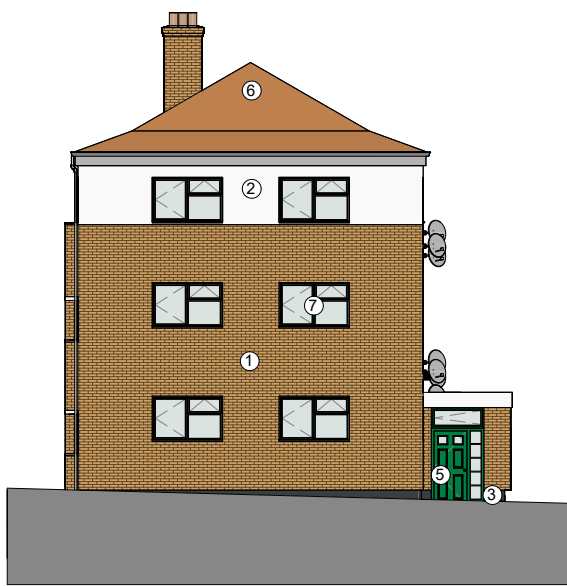


3 North - Proposed
1 : 200



4 South - Proposed
1 : 200

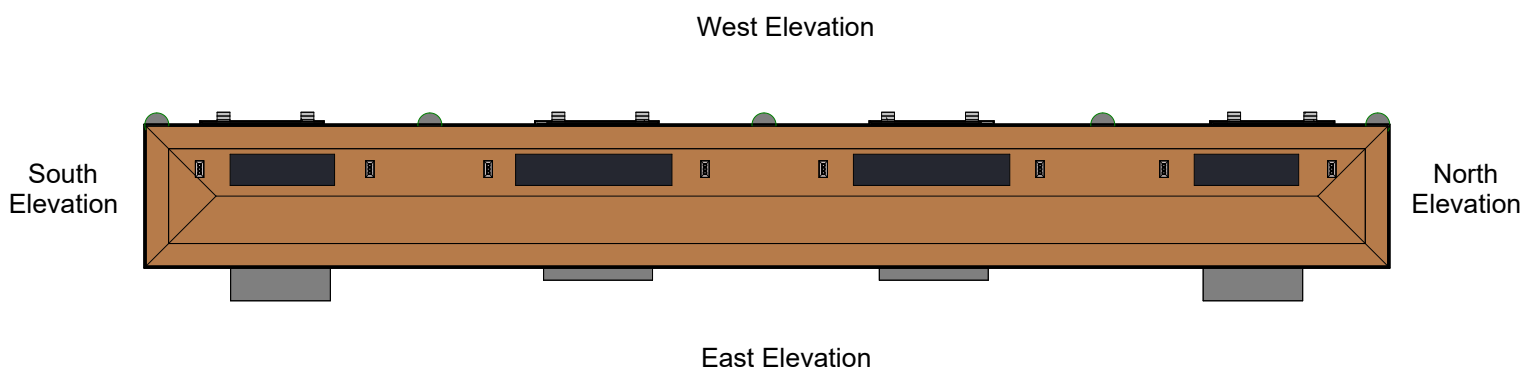

5 Elevation Key Plan
1 : 500

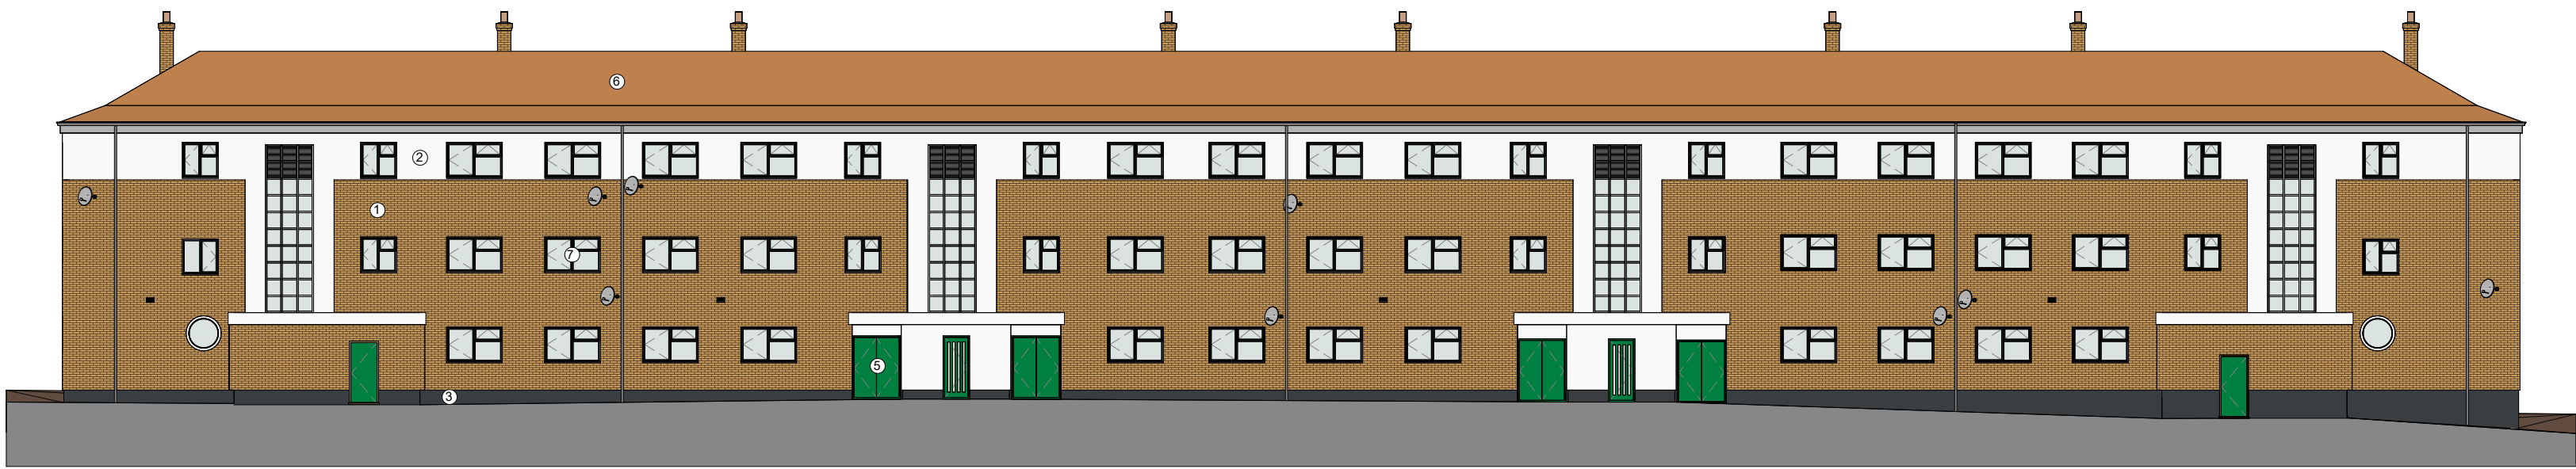

1 East - Proposed
1 : 200



2 West - Proposed
1 : 200

SAFETY, HEALTH AND ENVIRONMENTAL INFORMATION:

IN ADDITION TO THE HAZARDS / RISKS NORMALLY ASSOCIATED WITH THE TYPES OF WORK DETAILED ON THIS DRAWING, NOTE THE FOLLOWING:

Significant Residual Risks:

Action to be Taken:

Refer to Health and Safety Plan

NOTES

Reference	Materiality
1	Proposed Permarock Effect Render Finish EWI
2	Proposed Permarock Silicone Textured Render Finish EWI
3	Proposed Permarock EPS 200
4	Proposed Photovoltaic Panels
5	Existing metal doors
6	Existing interlocking pantries
7	Existing UPVC framed windows
8	Proposed Permarock brick effect render

P0125.07.25Issued for PlanningAPSJH

REV	DATE	DESCRIPTION	BY	CHKD
-----	------	-------------	----	------

PLANNING

Do not scale from this drawing

All dimensions must be checked on site by the contractor prior to the commencement of any fabrication or building works.

Where applicable, dimensions and details are to be read in conjunction with specialist consultants' drawings and/or other specifications; any disparity is to be brought to the attention of Michael Dyson Associates Limited prior to the commencement of any fabrication or building works.

This drawing is property and copyright of Michael Dyson Associates Limited; it shall not be copied to any other party without the express written consent of an authorised director of Michael Dyson Associates Limited.

Michael Dyson

associates ltd

West House, Meltham Road, Honley,

Huddersfield HD9 6LB

t. 01484 666888 f. 01484 664186

w. www.mdysn.co.uk

CLIENT

Wythenshawe Community Housing Group

PROJECT

Retrofit Works to 4nr of Blocks

Wythenshawe

TITLE:

Foscarn Drive

Proposed Elevations

DRAWN BY:	TH	CHECKED BY:	SJH
DATE:	06/06/25	DATE:	
SCALE (@ A1)	As indicated	ORIGINAL DRAWING SIZE 841 x 594 - A1	
DRAWING No:	9201-MDA-Z-XX-D-A-211	REV	P01