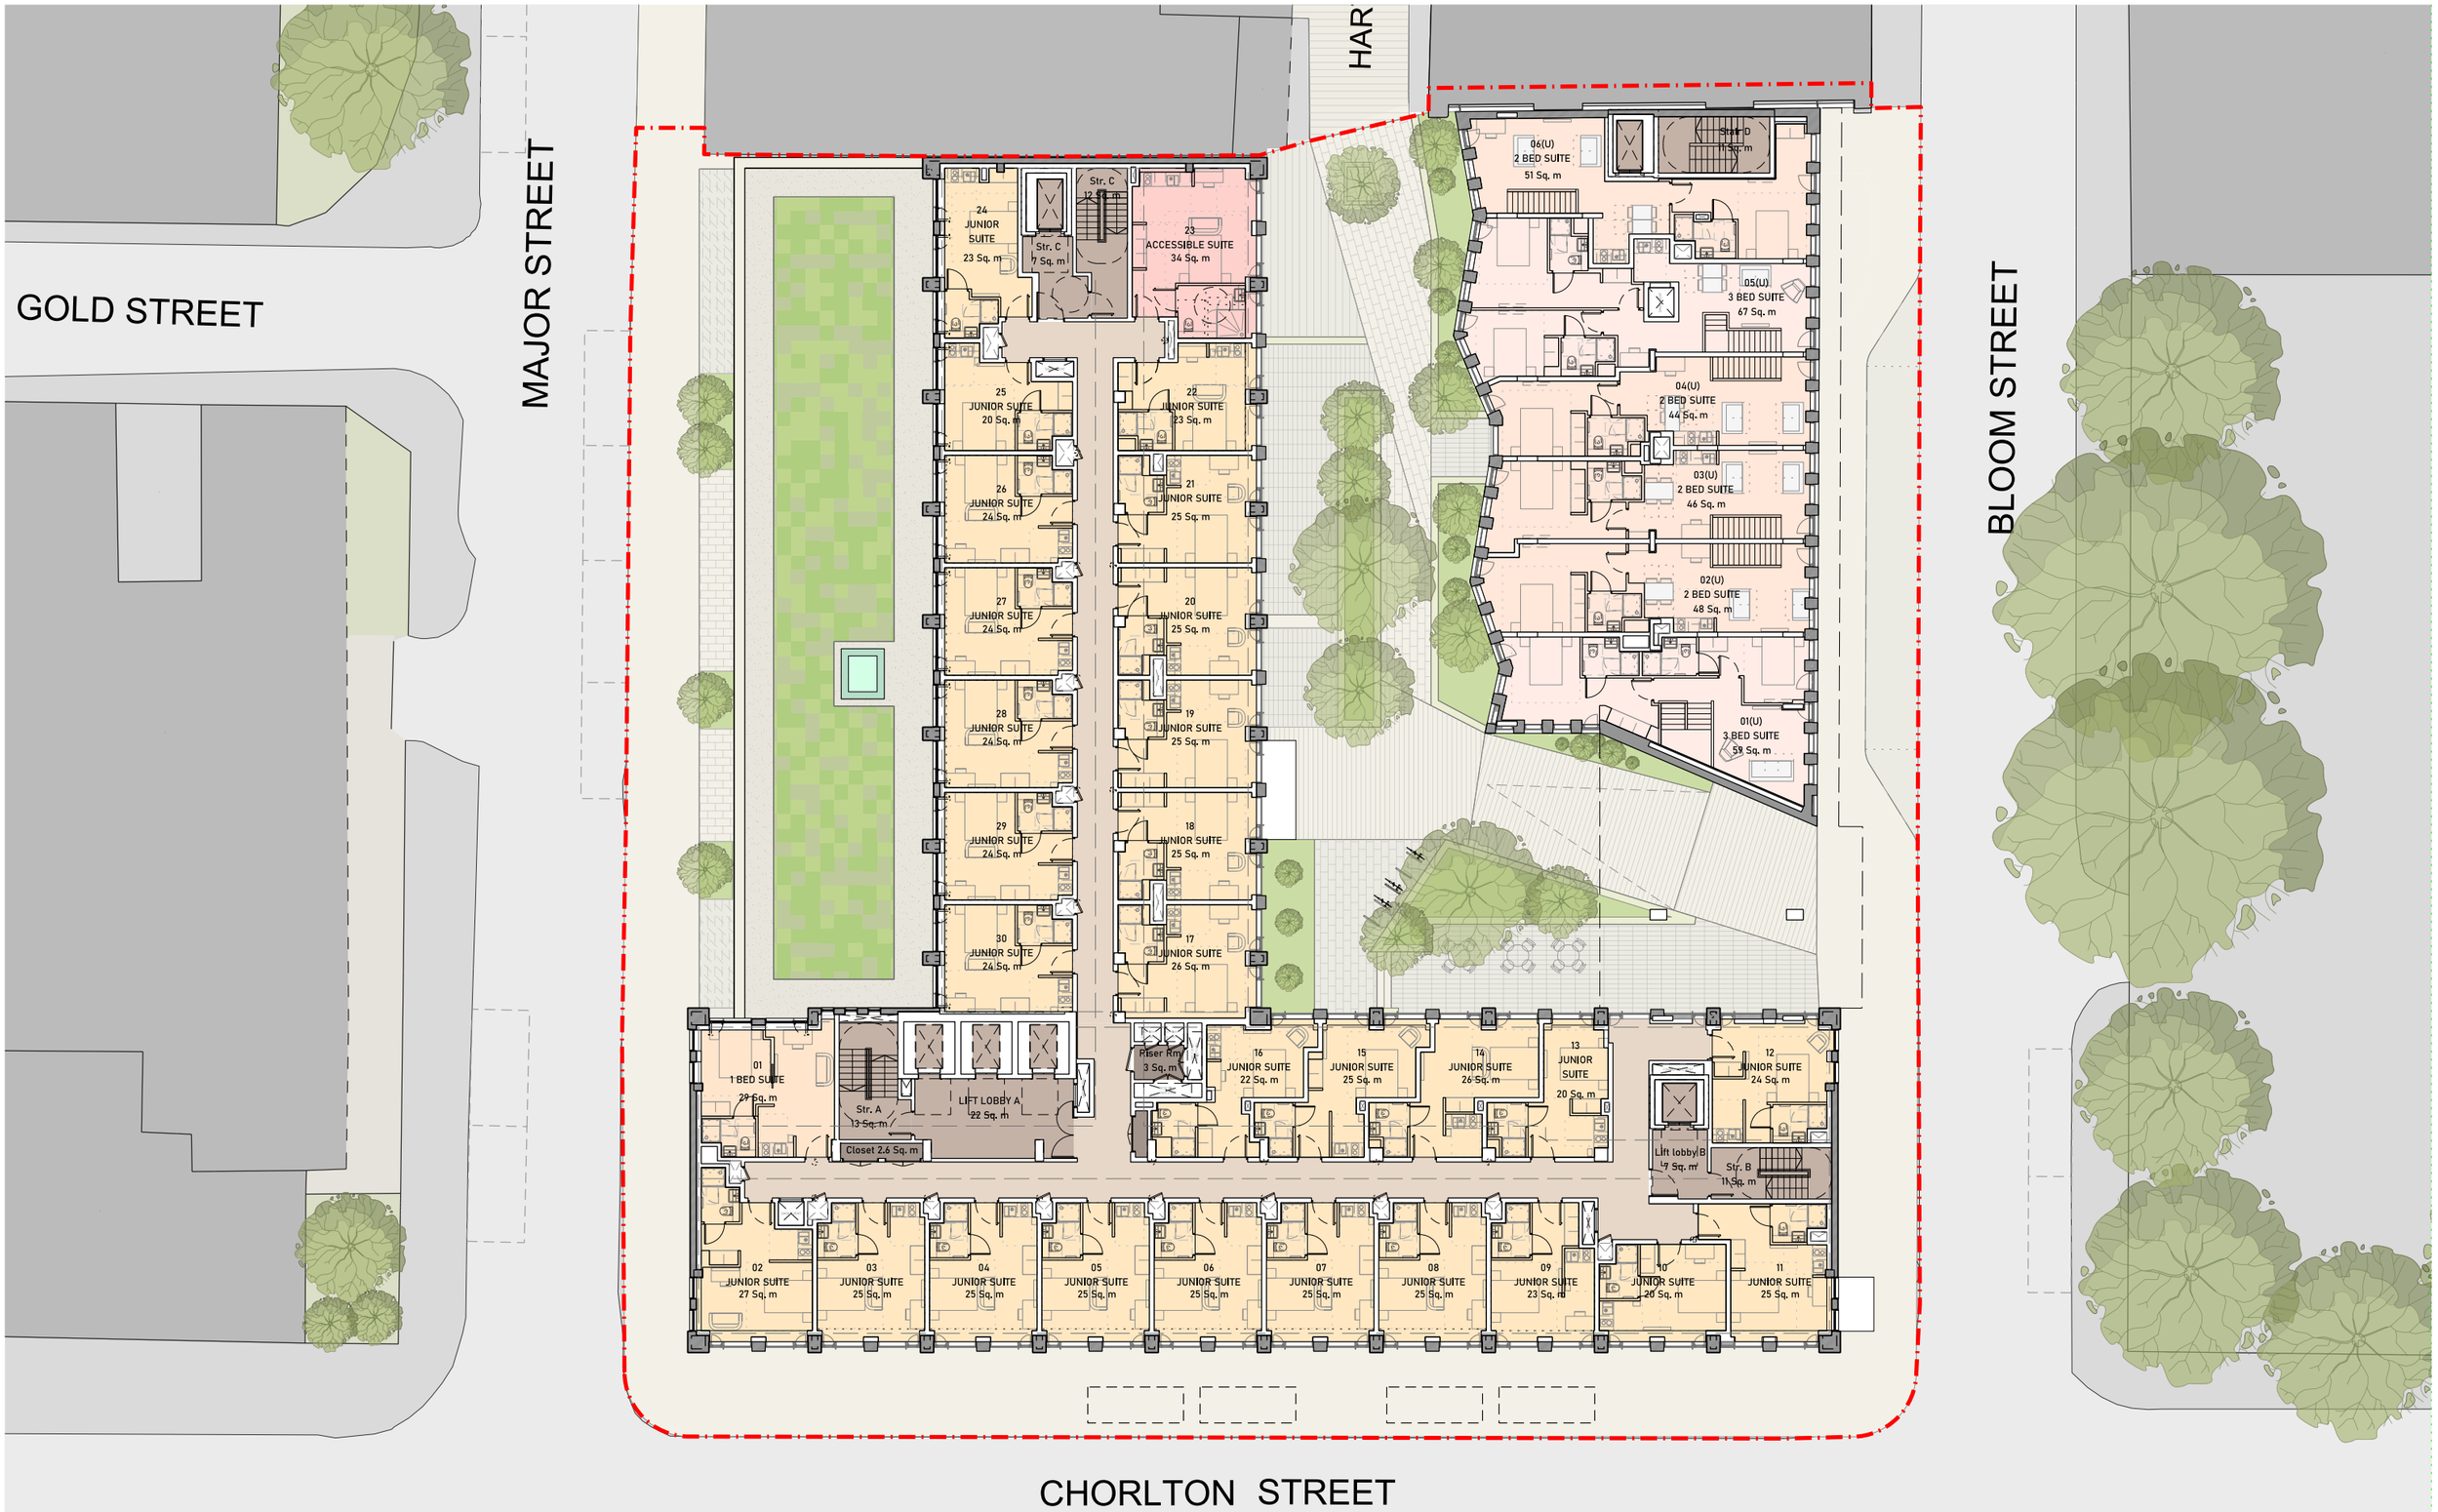

This drawing is copyright
Do not scale off dimensions.
All dimensions to be checked on site by contractor.
Contractor to report any dimensional discrepancies, errors or omissions prior to commencing on site.

NOTE:

NORTH

Rev	Date	Description
P01	28 - 05 - 2025	Planning Submission
P02	07 - 07 - 2025	Planning Submission
P03	11 - 09 - 2025	Planning Submission

Project Title
Joyce,
17 Chorlton Street,
Manchester

Status
PLANNING

Drawing Title
General Arrangement
Proposed Plan
Level 01

Job No
10531

Scale
1:250 @ A3

Drawing No
10531-SHA-ZZ-A-B5D9-G200-PL-01-001

Revision
P03

simpsonhaugh
MANCHESTER
Riverside, 4 Commercial St
Manchester M15 4RQ
+44 (0)161 835 2345
www.simpsonhaugh.com

LONDON
5-8 Roberts Place
London EC1R 0BB
+44 (0)20 7549 4000
mail@simpsonhaugh.com

© SimpsonHaugh 2025