


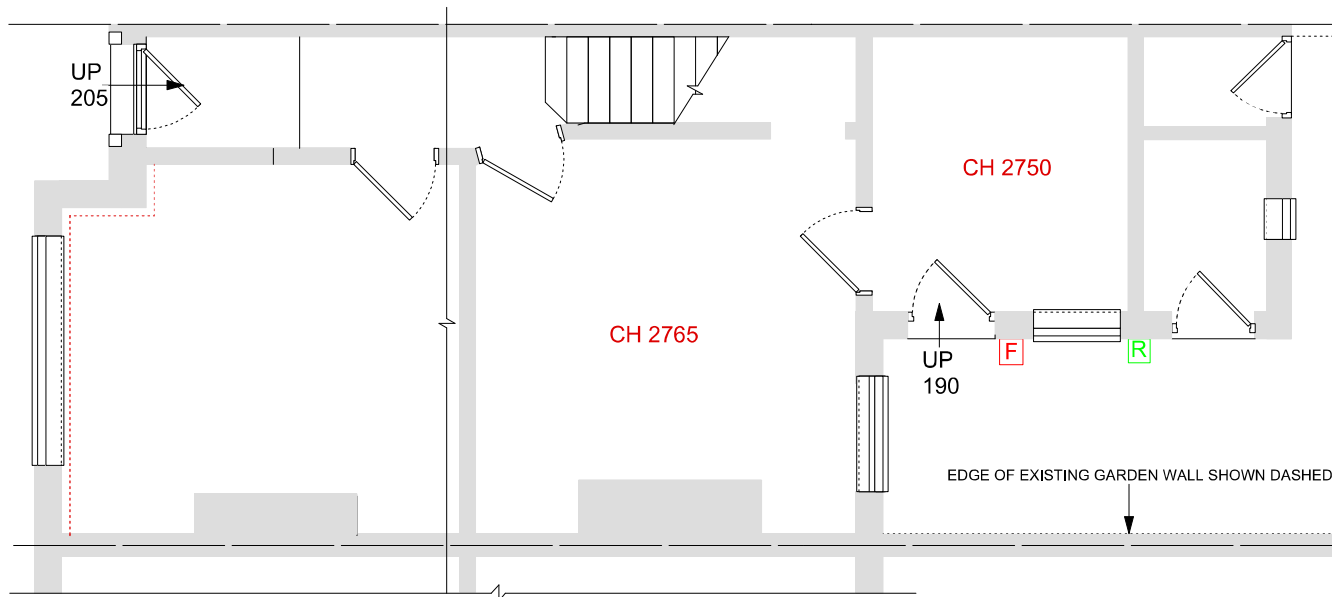


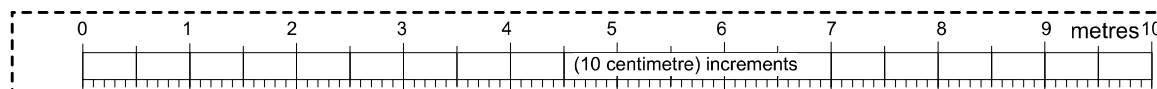

Existing Ground Floor

SCALE 1:50

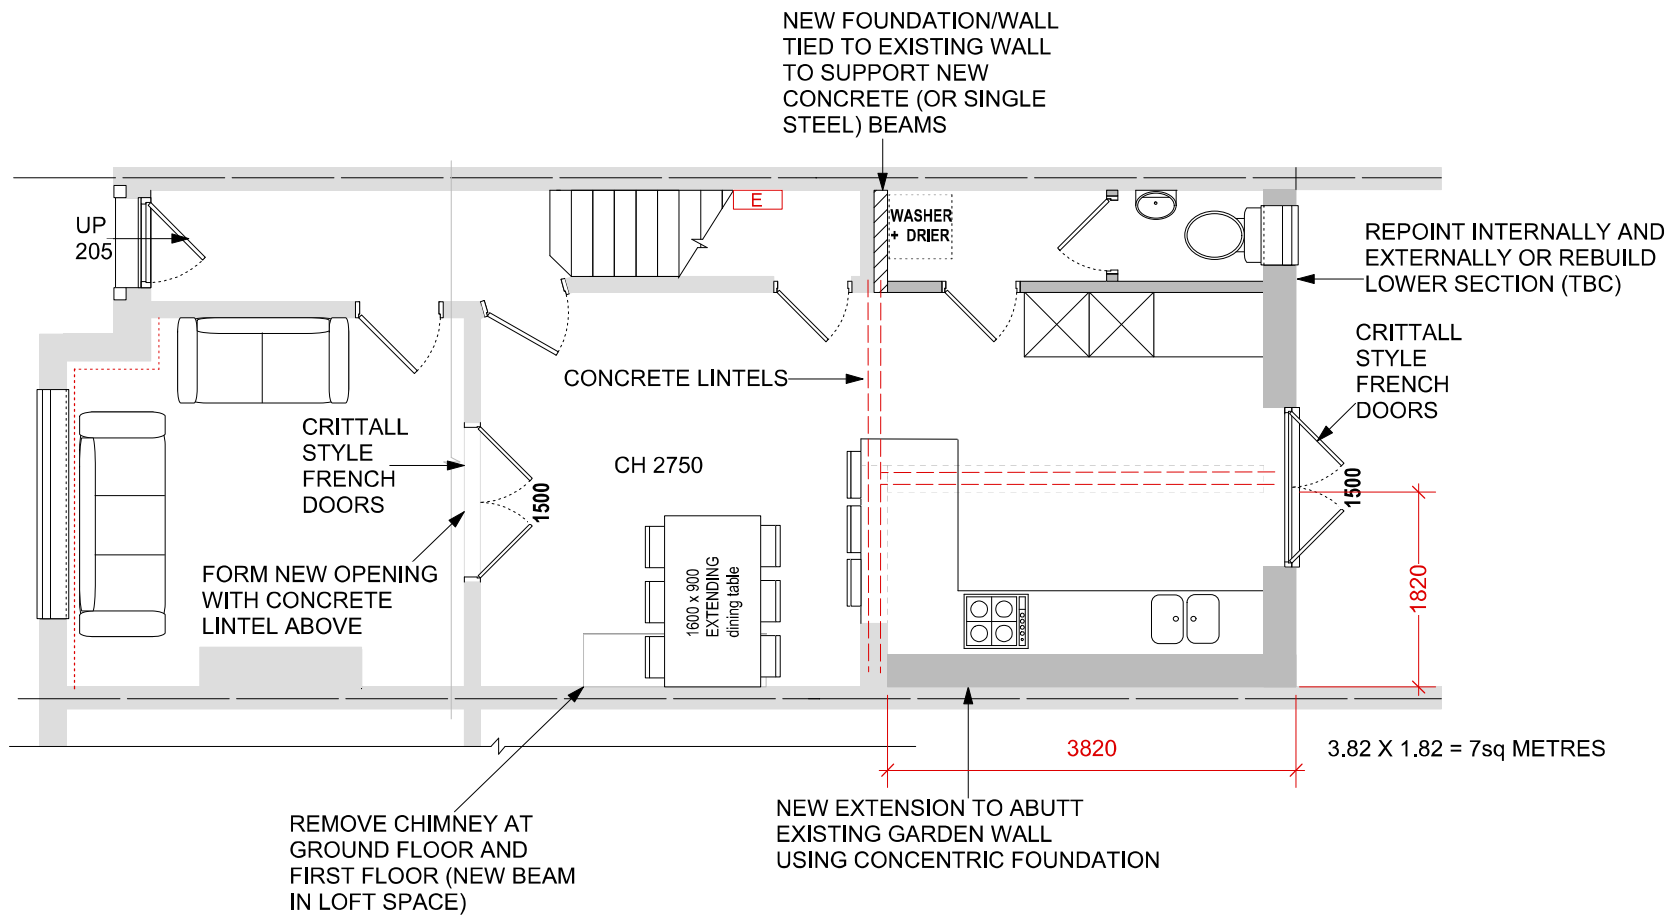

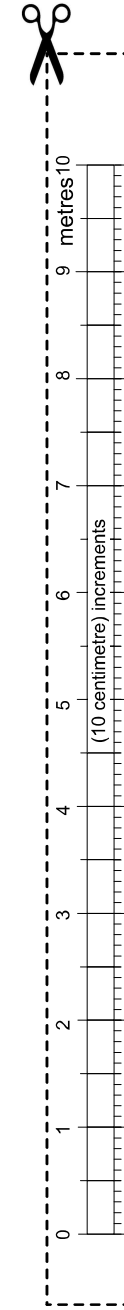

Proposed Ground Floor

SCALED DRAFT 5

Mr Purnell
23 Longford Rd.
Chorlton M21 9WP

S/S Rear Extension
April 2025
Job No.339

Creative Design


2 Fernlea Head Green Cheshire SK8 3RB 0161 610 3911

SCALE 1:50



Existing Rear Elevation

SCALE 1:50

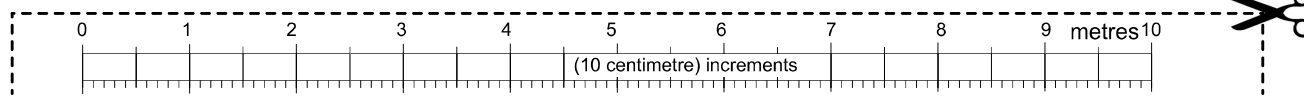

Mr Purnell S/S Rear Extension
23 Longford Rd. April 2025
Chorlton M21 9WP Job No.339


Creative Design

2 Fernlea Heald Green Cheshire SK8 3RB 0161 610 3911



Existing Side Elevation

SCALE 1:50

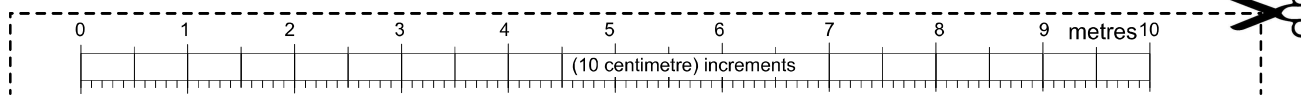

Mr Purnell S/S Rear Extension
23 Longford Rd. April 2025
Chorlton M21 9WP Job No.339

Creative Design

2 Fernlea Heald Green Cheadle SK8 3RB 0161 610 3911

23

BOUNDARY LINE

2800

3890

NEW EXTENSION TO ABUTT
EXISTING GARDEN WALL
USING CONCENTRIC FOUNDATION

CONSERVATION
ROOFLIGHTS
1340W X 1400D

[https://www.jjroofingsupplies.co.uk/
keylite-white-painted-top-hung-roof-window-conservation/](https://www.jjroofingsupplies.co.uk/keylite-white-painted-top-hung-roof-window-conservation/)


MARLEY MODERN
ROOF TILES

BLACK OGEE
35MM PVC
WOODGRAIN
FASCIA/BARGE
BOARDS

EXISTING SHARED
GARDEN WALL
RETAINED

Proposed Elevations

SCALE 1:50

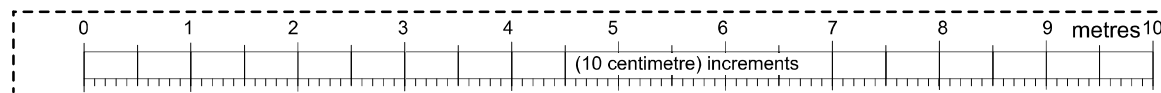

Mr Purnell S/S Rear Extension
23 Longford Rd. April 2025
Chorlton M21 9WP Job No.339

Creative Design

2 Fernlea Heald Green Cheadle SK8 3RB 0161 610 3911