


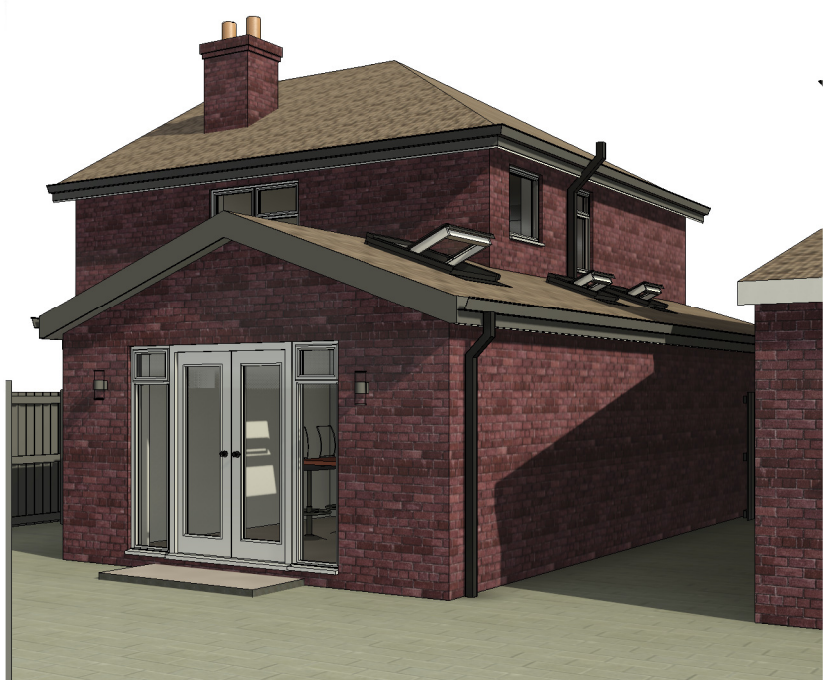

Rear View 4.



Rear View 5.




Front View 2.



Front View 3.




Rear View 6.

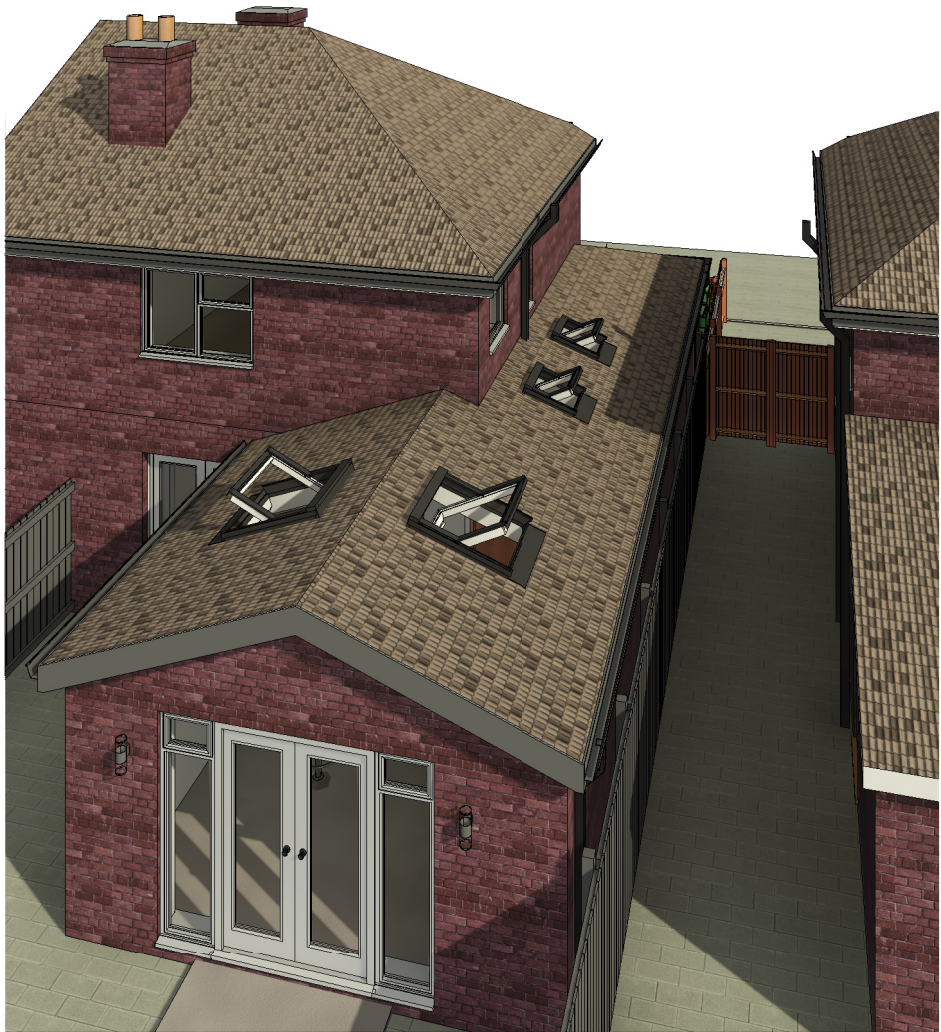

Rear View 7.



Front View 4.

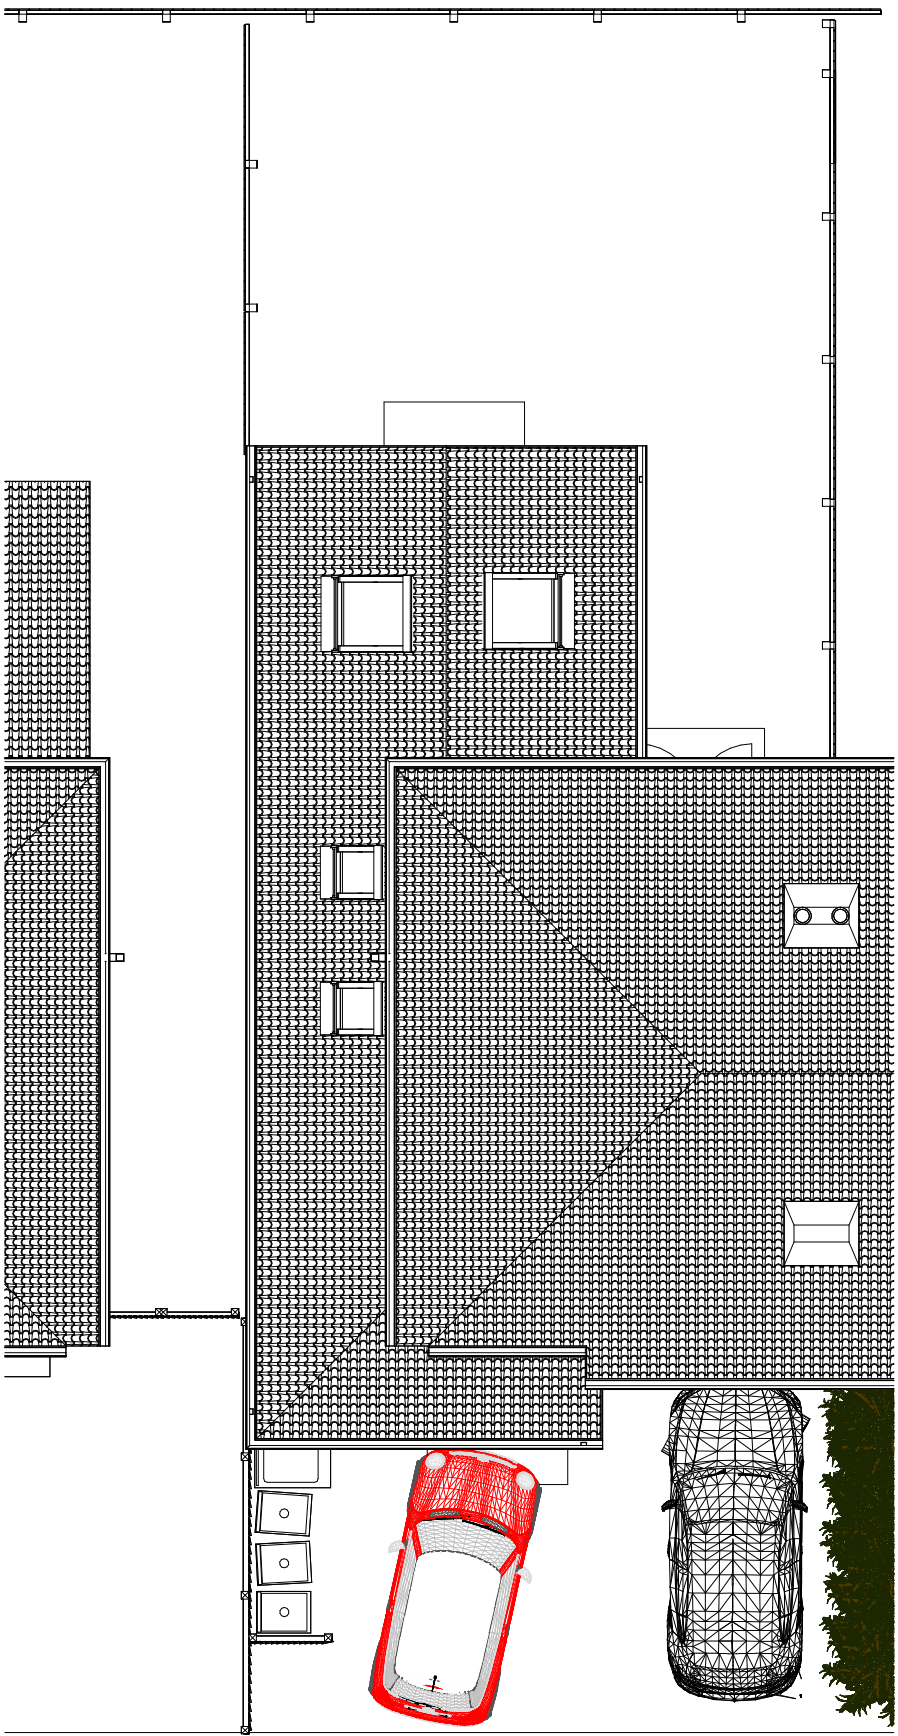

04 Proposed Roof Plan

1 : 100

A2 DRAWING

Client:
Mr & Mrs Thornberry
34 Tanfield Road
East Didsbury
M20 5GF