


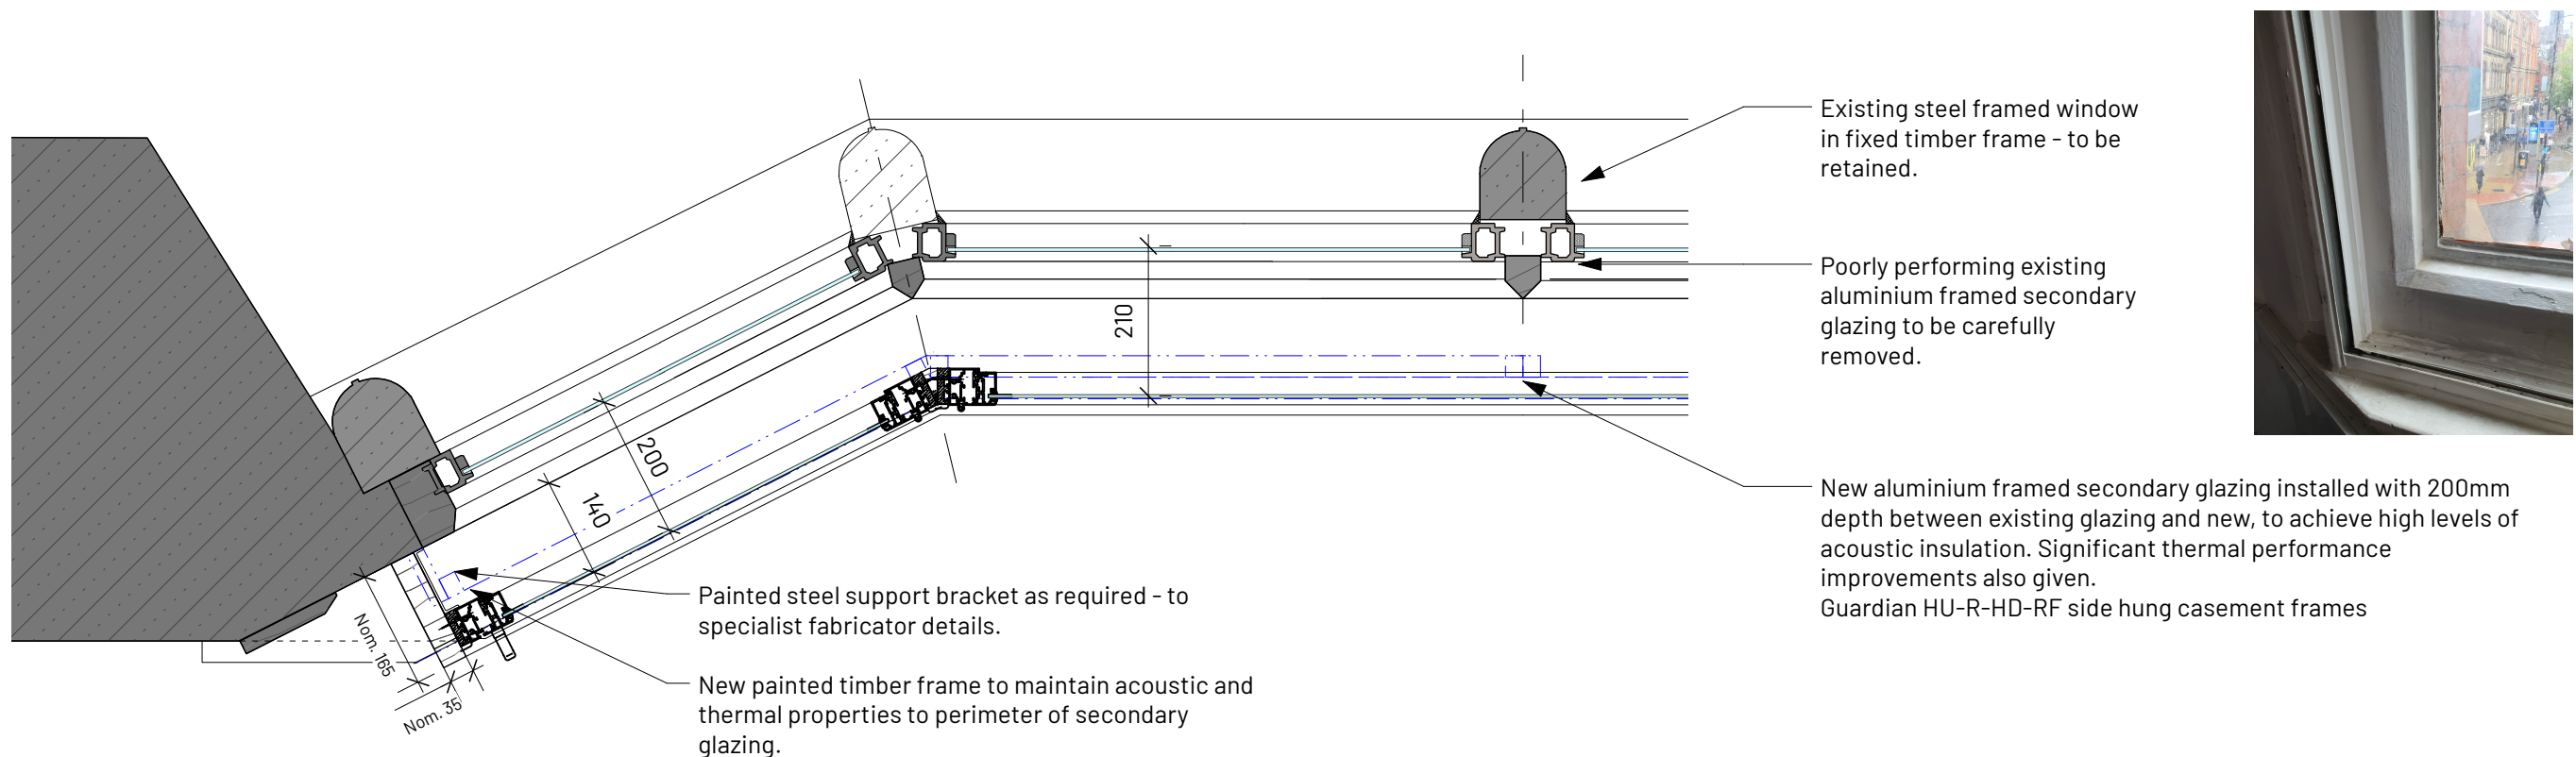
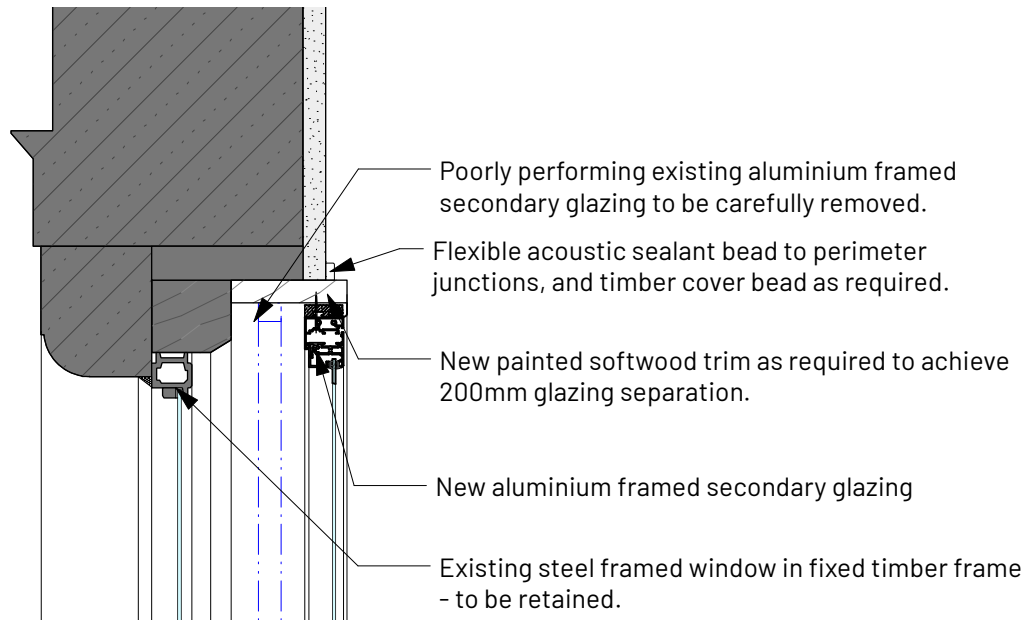


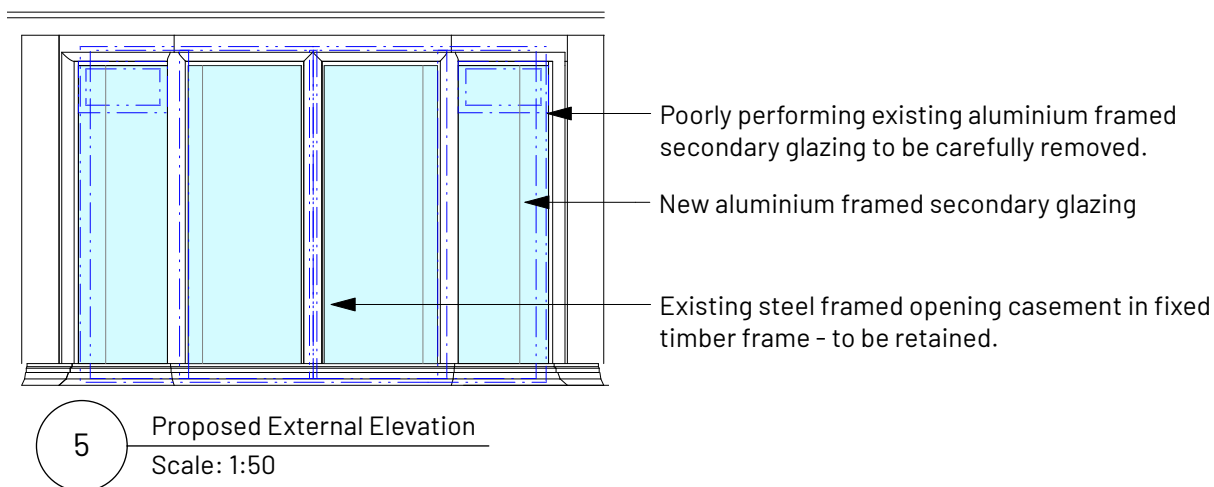

1 Typical Proposed Bay Window Plan - 1st Floor
Scale: 1:10

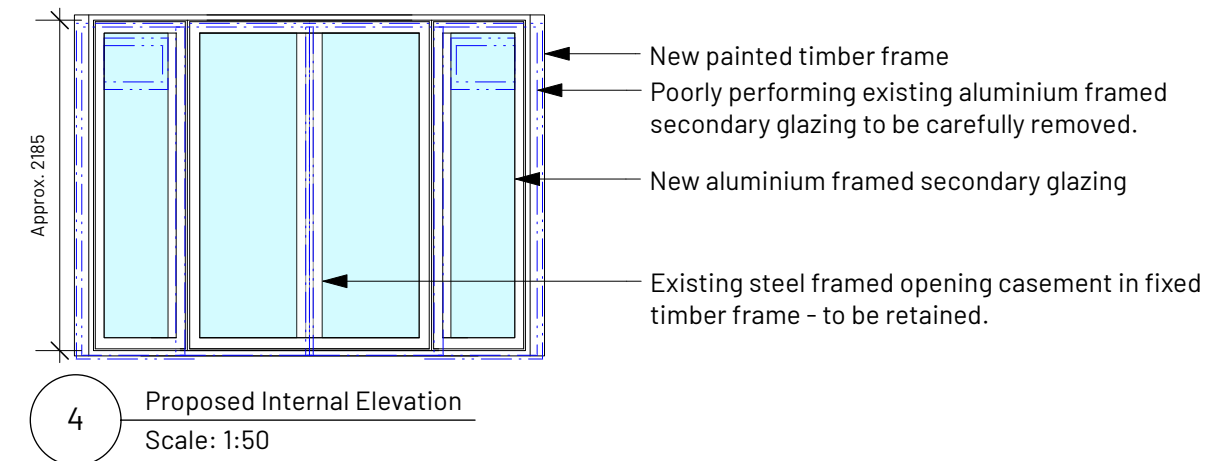

2 Typical Proposed Bay Window Section - 1st Floor
Scale: 1:10

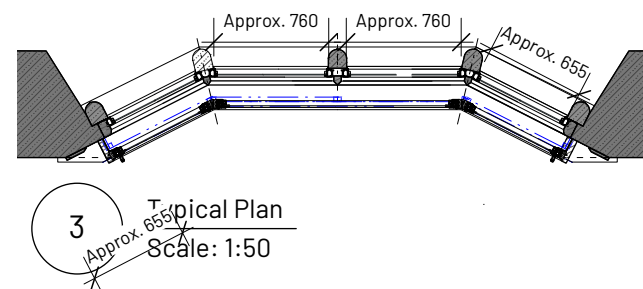

KEY	
	Existing
	Fabric to be Removed - Non-historic

NOTES

For window dimensions and opening lights please refer to separate window schedules (written and drawn)

NOTES

All window frames are to be a good tight fit into the building structure with any gaps to be filled both internally and externally with a non-setting mastic in addition to the usual weather proofing seal to the exterior. Any gaps between the frame and building that are greater than 5 mm are to be packed with a dense mineral fibre prior to mastic sealing.

REV	NOTE	DRN/CHK
-----	------	---------

St Margarets (App. 2),
Manchester
For Charlotte Street Estates

Window Details - 1st Floor Bay Shallow Cill

PROJECT REF.	2093
DRWG NO.	P(435)
REVISION	
SCALE	Varies @ A3
DATE 1st DRAWN	Aug 25 GS

SK sketch E existing P proposed T tender C construction FI final issue

+44 161 236 0051
ARCHITECT@ATELIERMB.CO.UK

ATELIER.MB