COPYRIGHT OF ATELIER MB LTD
DO NOT SCALE FROM THIS DRAWING
DIMENSIONS TO BE CHECKED ON SITE

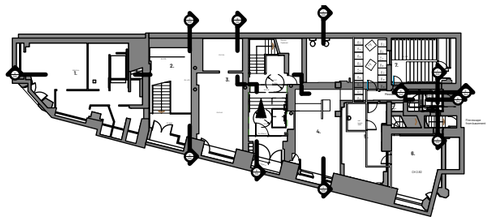

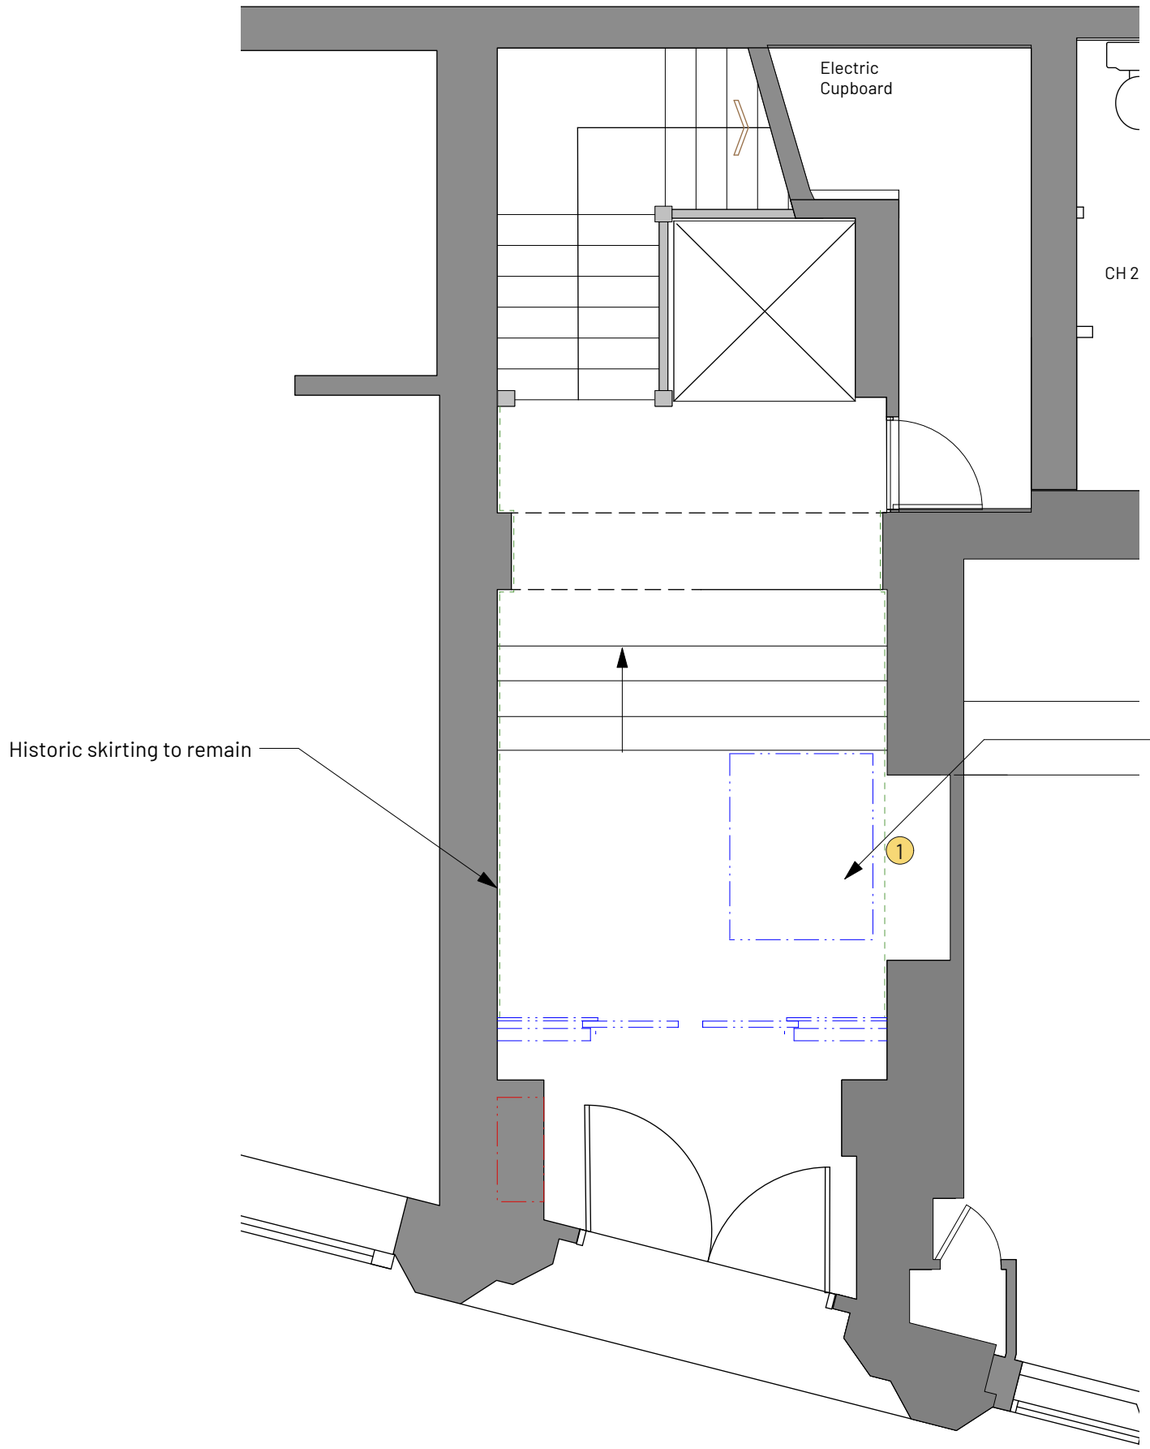

Existing terazzo to be carefully removed. Terrazzo to be relaid onthe floor of the new 'hidden' lift. G01

Key

- Existing
- Existing to be removed - historic fabric
- Existing to be removed - non-historic fabric

X01 Planning variation ref. How the proposal differs from approval refs. 136318/LO/2023 and 139183/FO/2024

REV	NOTE	DRN	CHK

St Margarets (App. 2), Manchester

For Charlotte Street Estates

Ground Floor Strip-out

PROJECT REF.	2093
DRWG NO.	P(111)
REVISION	
SCALE	1:100 @ A3
DATE 1st	Aug 25
DRAWN	GS

SK sketch E existing P proposed T tender C construction FI final issue

+44 161 236 0051
ARCHITECT@ATELIERMB.CO.UK
ATELIER.MB