


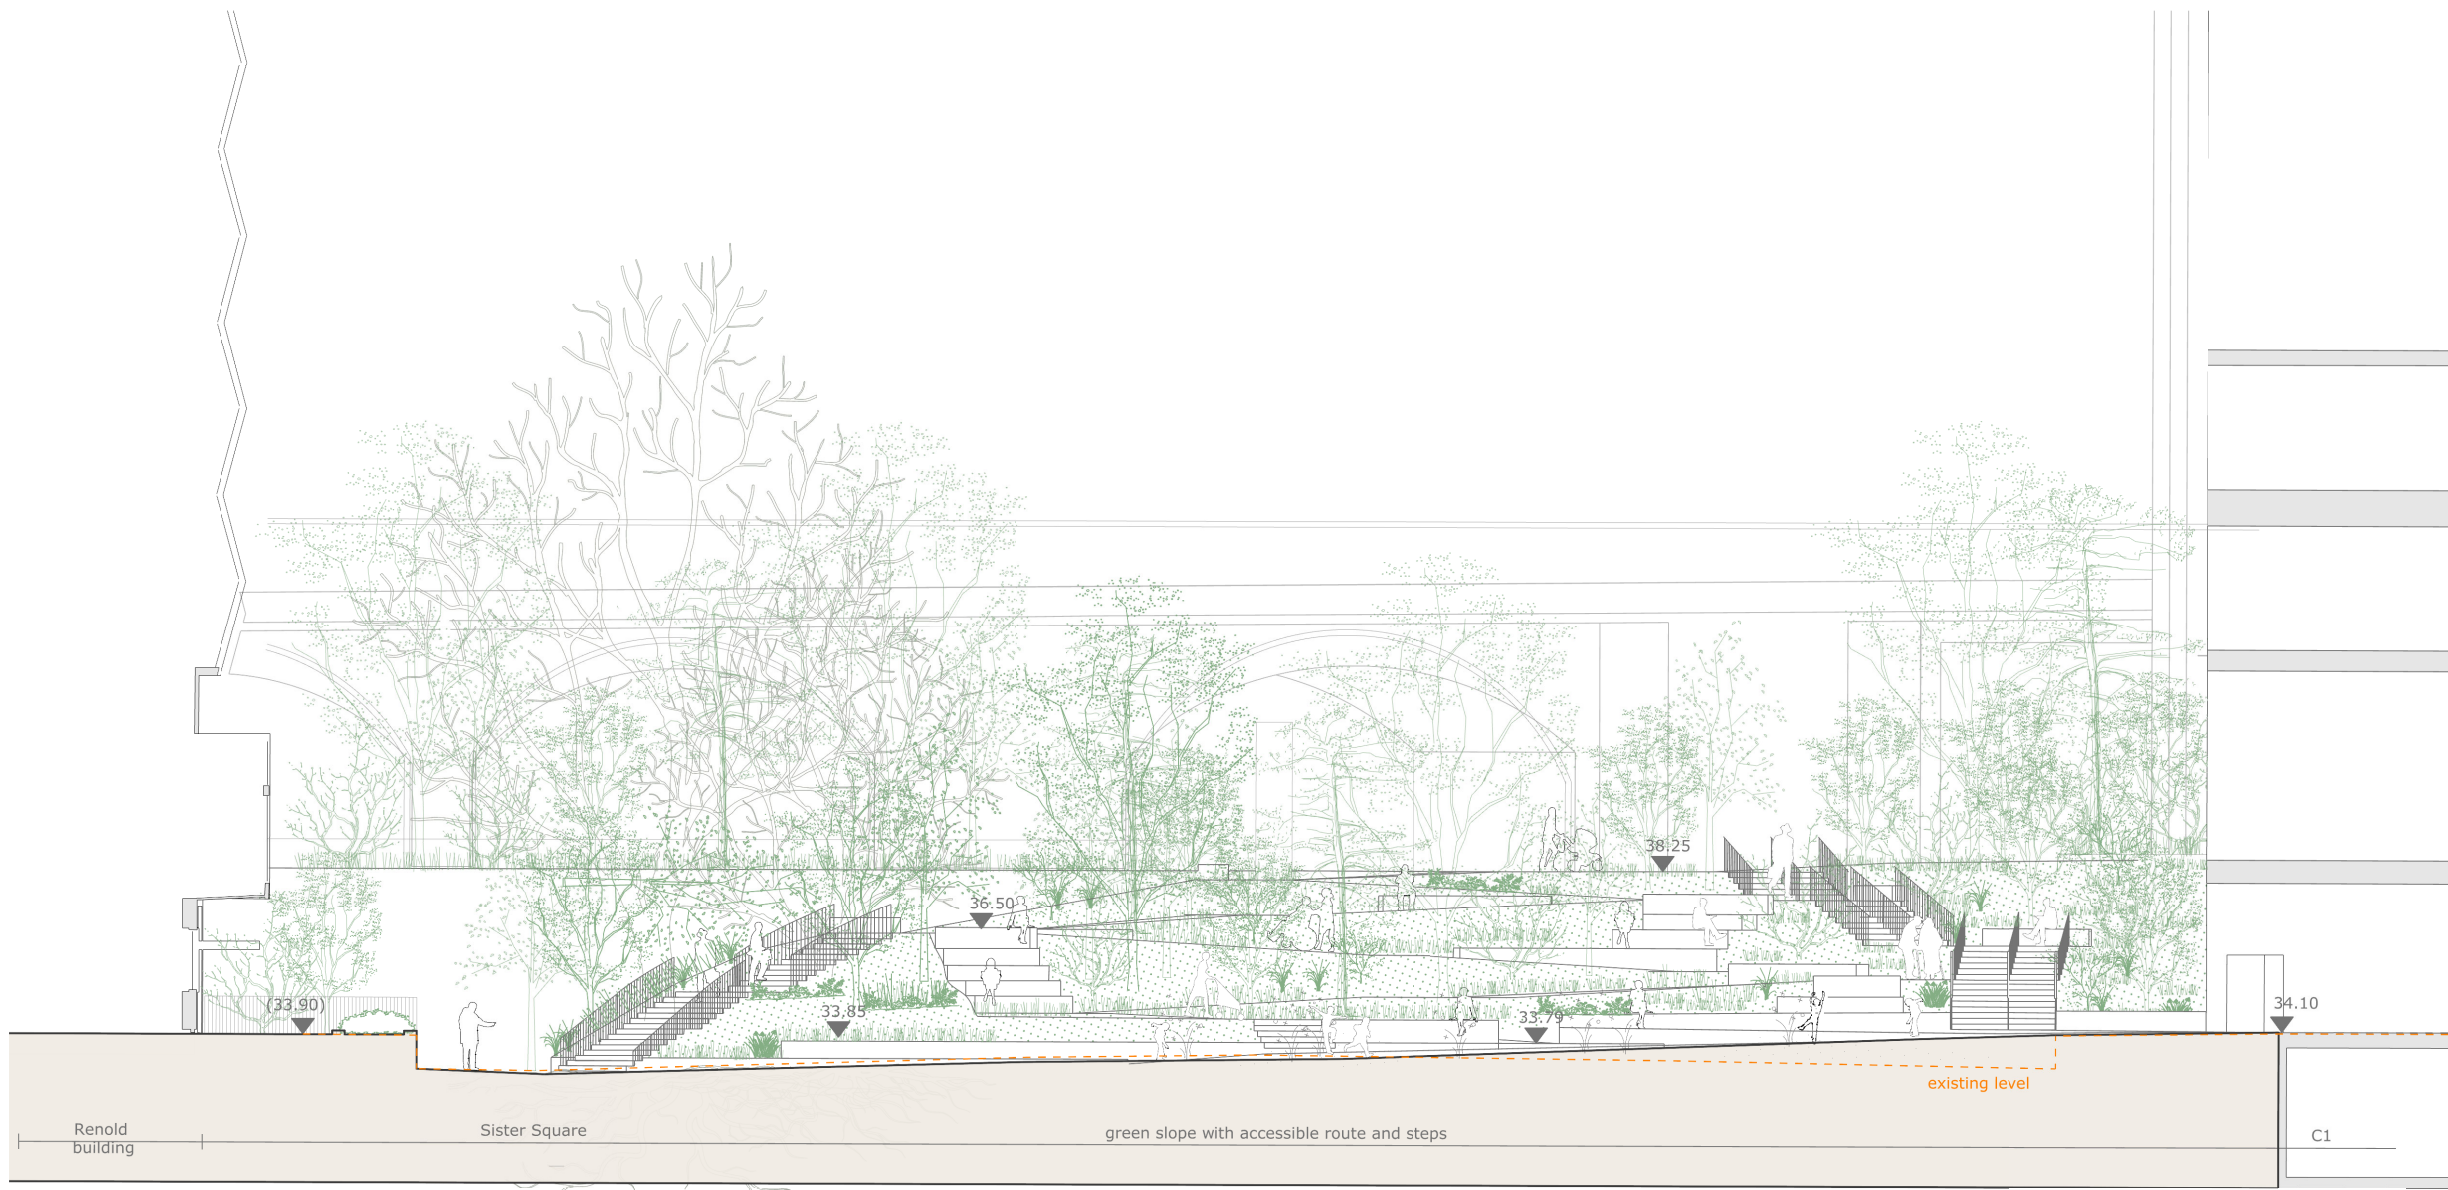

SECTION CC: SISTER SQUARE TOWARDS ALTRINCHAM ST.



SECTION DD: HOLLOWAY PLAZA



SECTION EE: MILL LANE

This drawing is the copyright of SLA and may not be reproduced or used without written permission. The drawing is for planning and design purposes only and should not be used for construction without further detailed drawings and specifications. The contractor shall verify all dimensions and conditions on site prior to commencing any work. Any discrepancies between this drawing and site conditions must be reported to the Architect immediately. This drawing does not constitute approval under any building regulations, planning permissions, or other statutory requirements. The Contract Administrator is responsible for obtaining all necessary approvals before commencing work. SLA accepts no liability for any loss, damage, or injury caused by errors or omissions in this drawing or by use of this drawing for purposes other than those for which it was commissioned. Use of this drawing implies acceptance of these conditions. © 2024 [SLA]. All rights reserved.

Project:	SISTER MANCHESTER PLOT C	REV:	03
Project No:	1519	BRUNTWOOD REF. NO:	SISC0-SLA-LA-XX-DR-LA-00002
Title:	Section CC, DD, EE	DRAWING NO.	1519-L-03-12-02
Scale:	1:500 (A1)	DRAWN:	RSU/LAM
Date:	27.09.2024	APPROVED:	JLB



SLA A/S
Njalsgade 178,
Pakhus 2, 3 sal,
København S