

CHECK ALL DIMENSIONS PRIOR TO COMMENCEMENT OF WORK

NO GUARANTEE CAN BE GIVEN THAT ALL SERVICES HAVE BEEN SHOWN ON THE DRAWING

NO GUARANTEE CAN BE GIVEN TO THE ACCURACY AND COMPLETENESS OF ANY SERVICE PROVIDER RECORD INFORMATION SHOWN IN THIS DRAWING AND NO LIABILITY WILL BE ACCEPTED FOR ANY LOSSES THAT ARISE DUE TO A LACK OF ACCURACY IN ANY SERVICE PROVIDERS RECORD INFORMATION


RELEVANT SERVICE DRAWINGS SHOULD BE OBTAINED FROM APPROPRIATE SERVICE PROVIDERS AND USED IN CONJUNCTION WITH THIS DRAWING

REFERENCE SHOULD ALSO BE MADE TO HISTORICAL PLANS AND AS BUILT DRAWINGS


THIS DRAWING IS COPYRIGHT TO LABOSPORT LTD

NOTES



VIEW FROM THE TOP

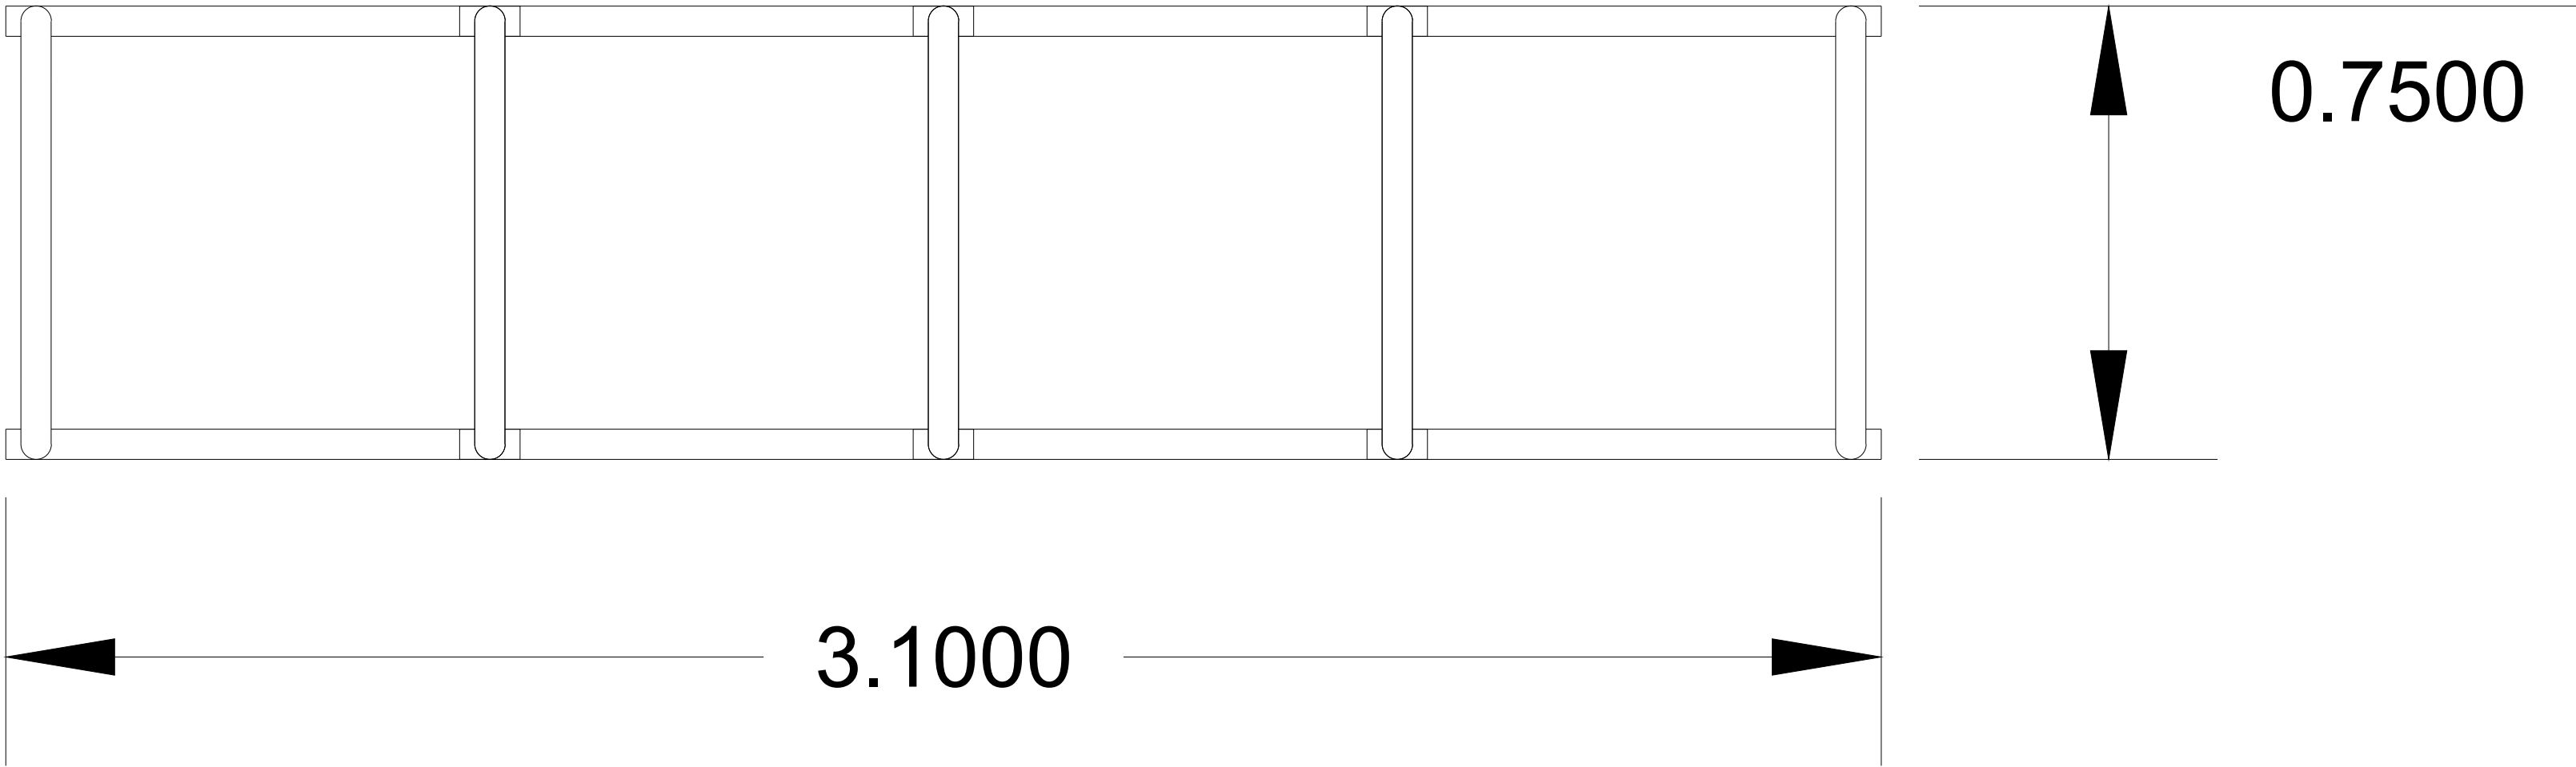

VIEW FROM THE END

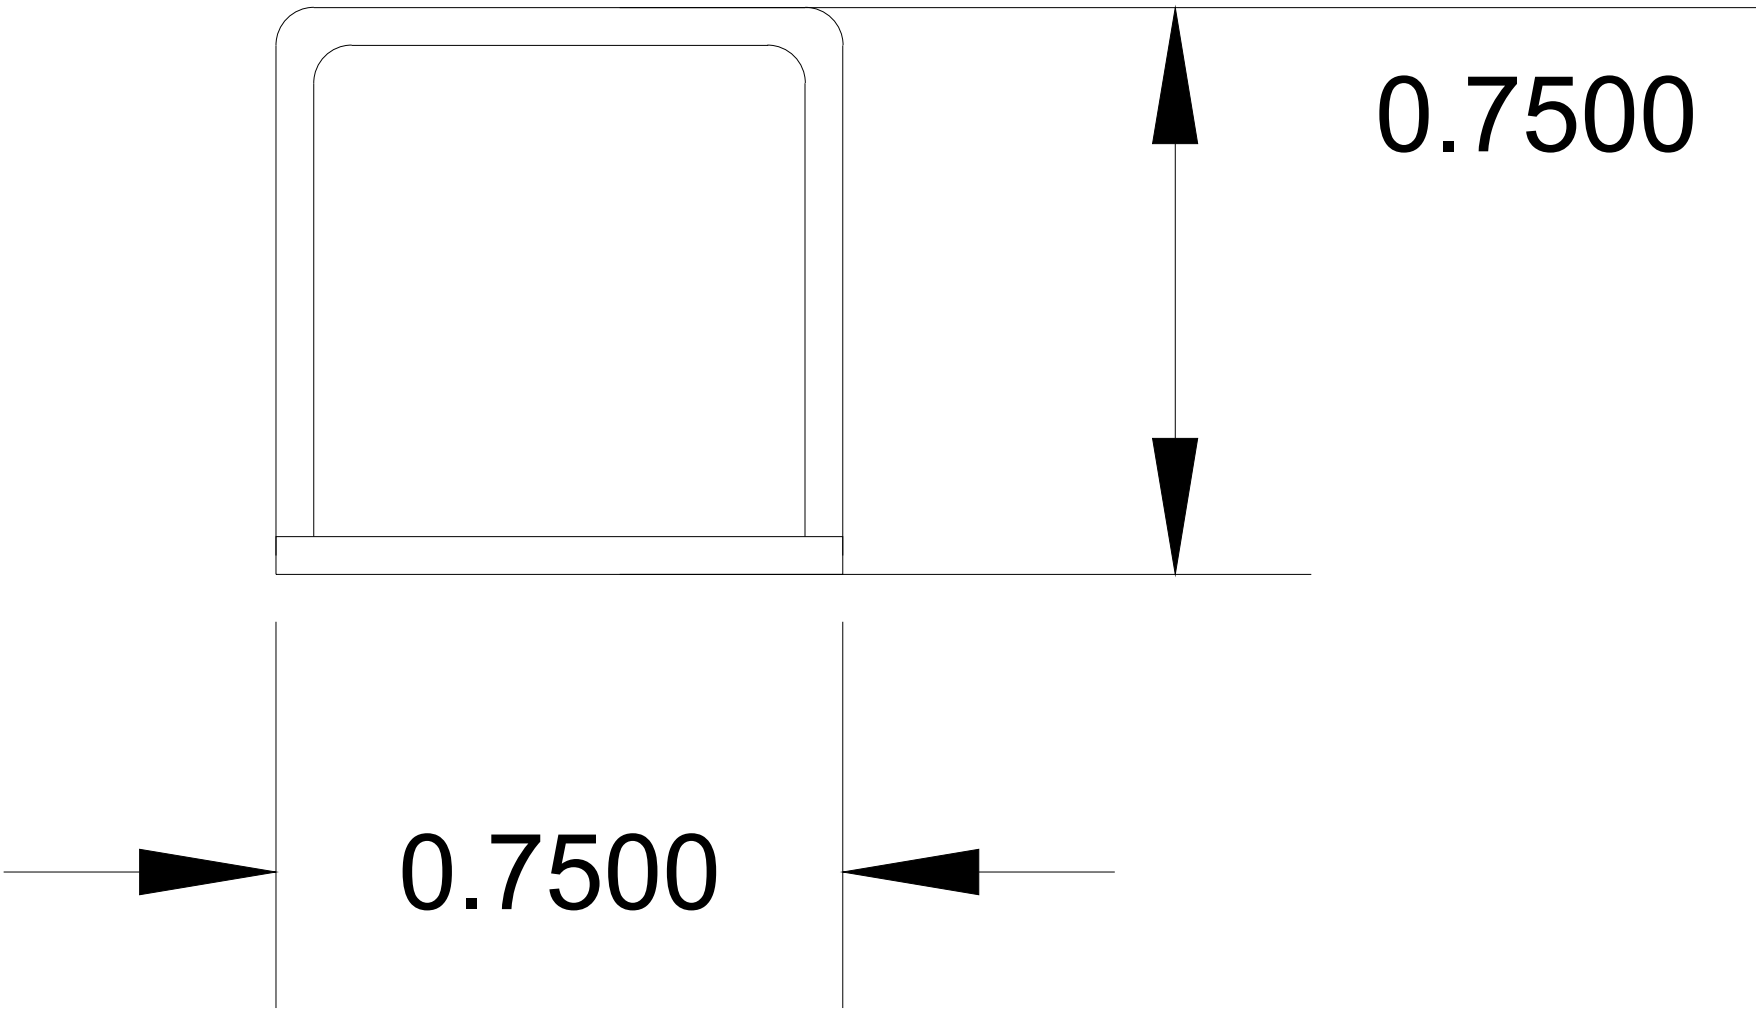

VIEW FROM THE SIDE

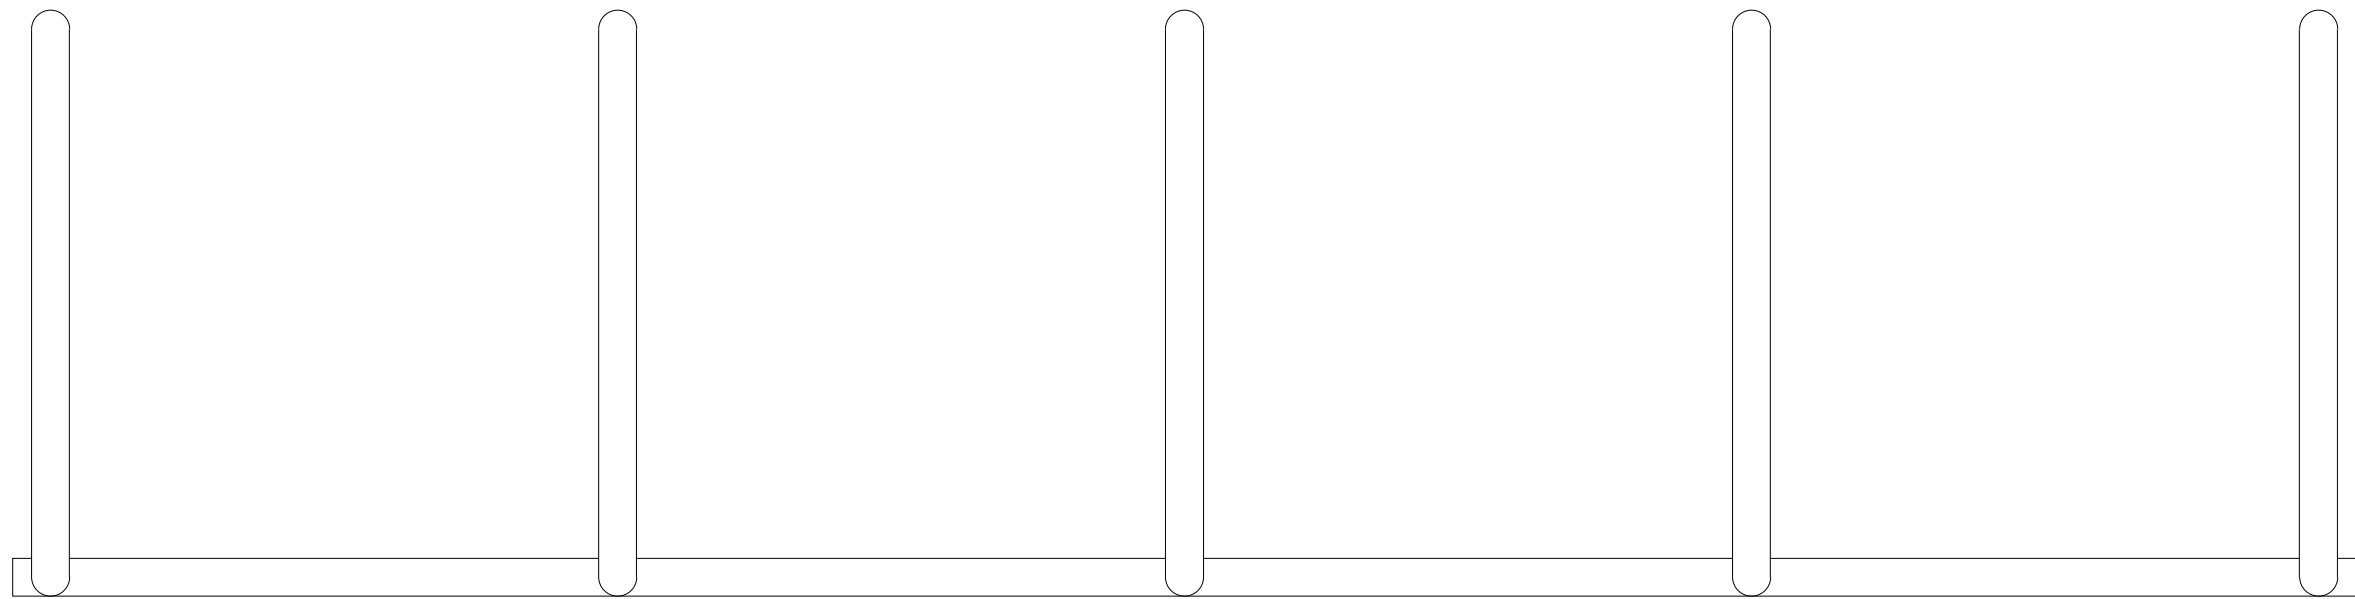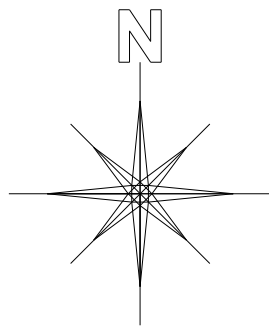

LEGEND / KEY

Labosport Ltd Unit 3, Aerial Way, Hucknall, Nottinghamshire, NG15 6DW +44 (0)115 968 1998 www.labosport.com info@labosport.co.uk			
AUTHOR			
SIS UK			
CLIENT			
UNITY PRIMARY SCHOOL PLAYZONE FACILITY DEVELOPMENT			
PROJECT			
BIKE RACK DIMENSIONS			
DRAWING	PLANNING	MD	01
STATUS	LSUK 24-0479	22/07/2025	
PROJECT	A1		24-0479 06P
PAPER SIZE			