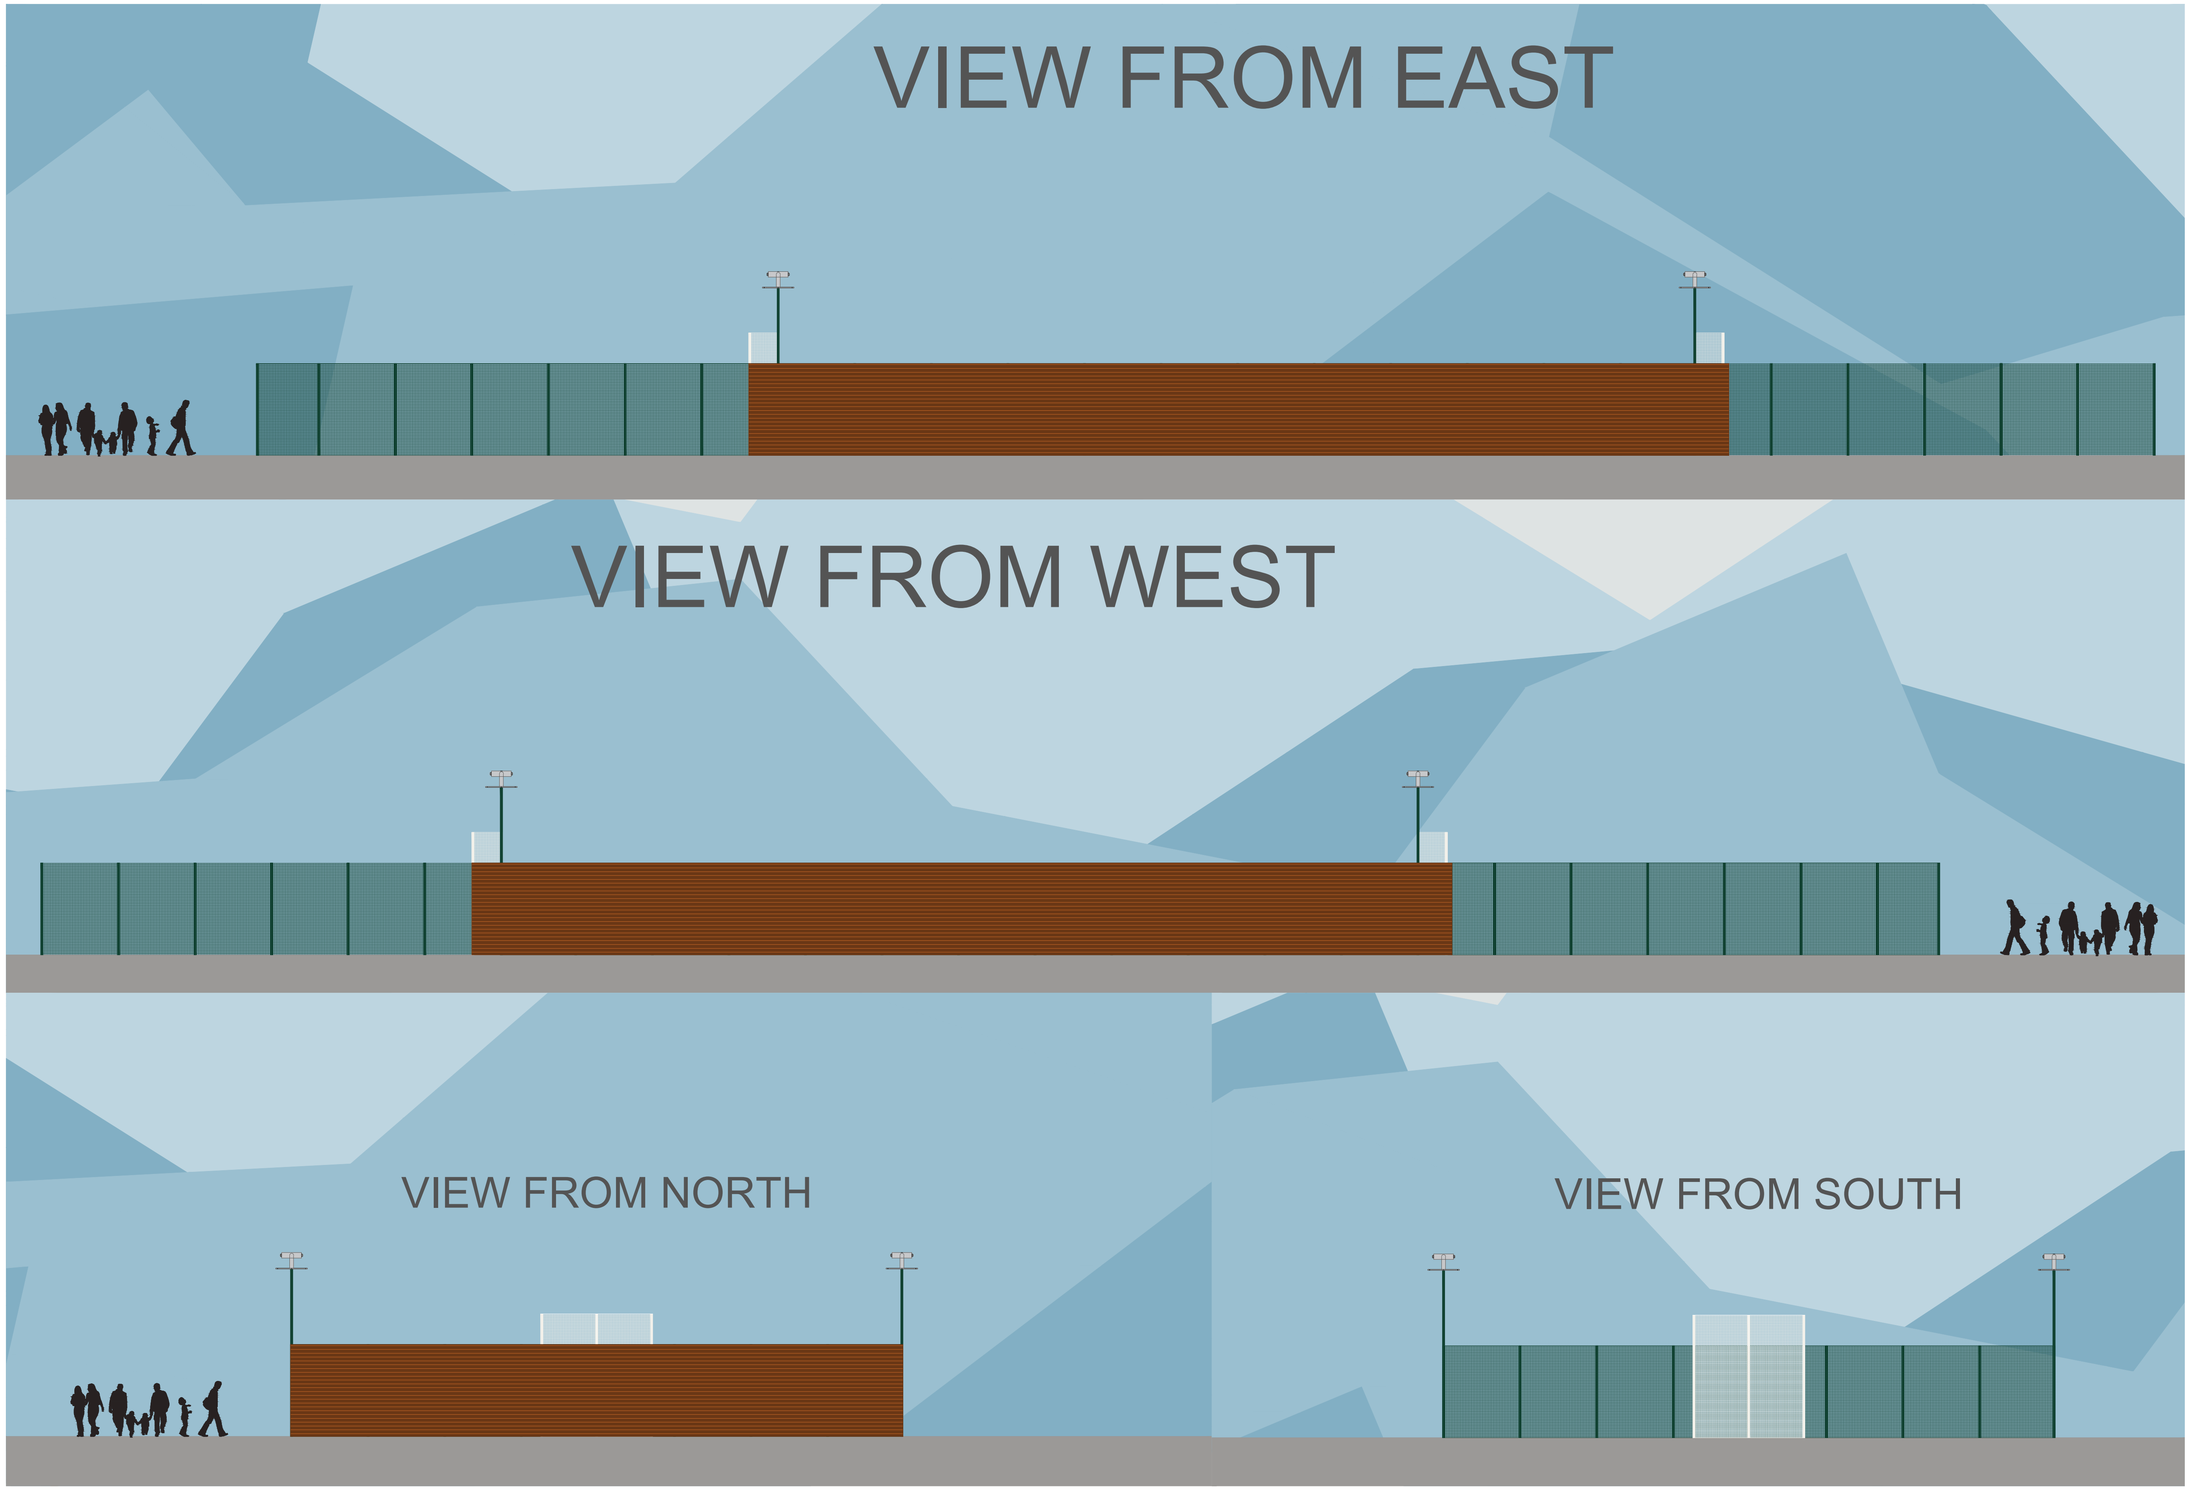

0 1M 2M 3M 4M 5M

CHECK ALL DIMENSIONS PRIOR TO COMMENCEMENT OF WORK

NO GUARANTEE CAN BE GIVEN THAT ALL SERVICES HAVE BEEN SHOWN ON THE DRAWING

NO GUARANTEE CAN BE GIVEN TO THE ACCURACY AND COMPLETENESS OF ANY SERVICE PROVIDER RECORD INFORMATION SHOWN IN THIS DRAWING AND NO LIABILITY WILL BE ACCEPTED FOR ANY LOSSES THAT ARISE DUE TO A LACK OF ACCURACY IN ANY SERVICE PROVIDERS RECORD INFORMATION

RELEVANT SERVICE DRAWINGS SHOULD BE OBTAINED FROM APPROPRIATE SERVICE PROVIDERS AND USED IN CONJUNCTION WITH THIS DRAWING

REFERENCE SHOULD ALSO BE MADE TO HISTORICAL PLANS AND AS BUILT DRAWINGS

THIS DRAWING IS COPYRIGHT TO LABOSPORT LTD

NOTES

3.0M HIGH ACOUSTIC FENCING AS RECOMMENDED WITHIN THE NOISE IMPACT ASSESSMENT

ACOUSTIC FENCING PROTECTS NEARBY RESIDENTIAL PROPERTIES FROM NOISE DISTURBANCE GREATER THAN 50 dB

THEREFORE PROPOSED HOURS OF USE:

MON - SUN
08:00 - 22:00

N

LEGEND / KEY

Labosport Ltd
Unit 3, Aerial Way, Hucknall, Nottinghamshire, NG15 6DW
+44 (0)115 968 1998
www.labosport.com
info@labosport.co.uk

AUTHOR

CLIENT
SIS UK LTD

PROJECT
UNITY SCHOOL
PLAYZONE FACILITY DEVELOPMENT

DRAWING
ELEVATIONS

STATUS: PLANNING	EQUIP. BY: MD	VERSION: 02
PROJECT: LSUK 24-0479	ISSUE DATE: 22/07/2025	DRAWING: 24-0479 04
PAPER SIZE: A1	SCALE: 1:100	