Notes:

BASE ARCHITECT DRAWING – L_1010 REFLECTED BULKHEAD PLAN LEVEL 1
DATE RECEIVED – 22.01.15

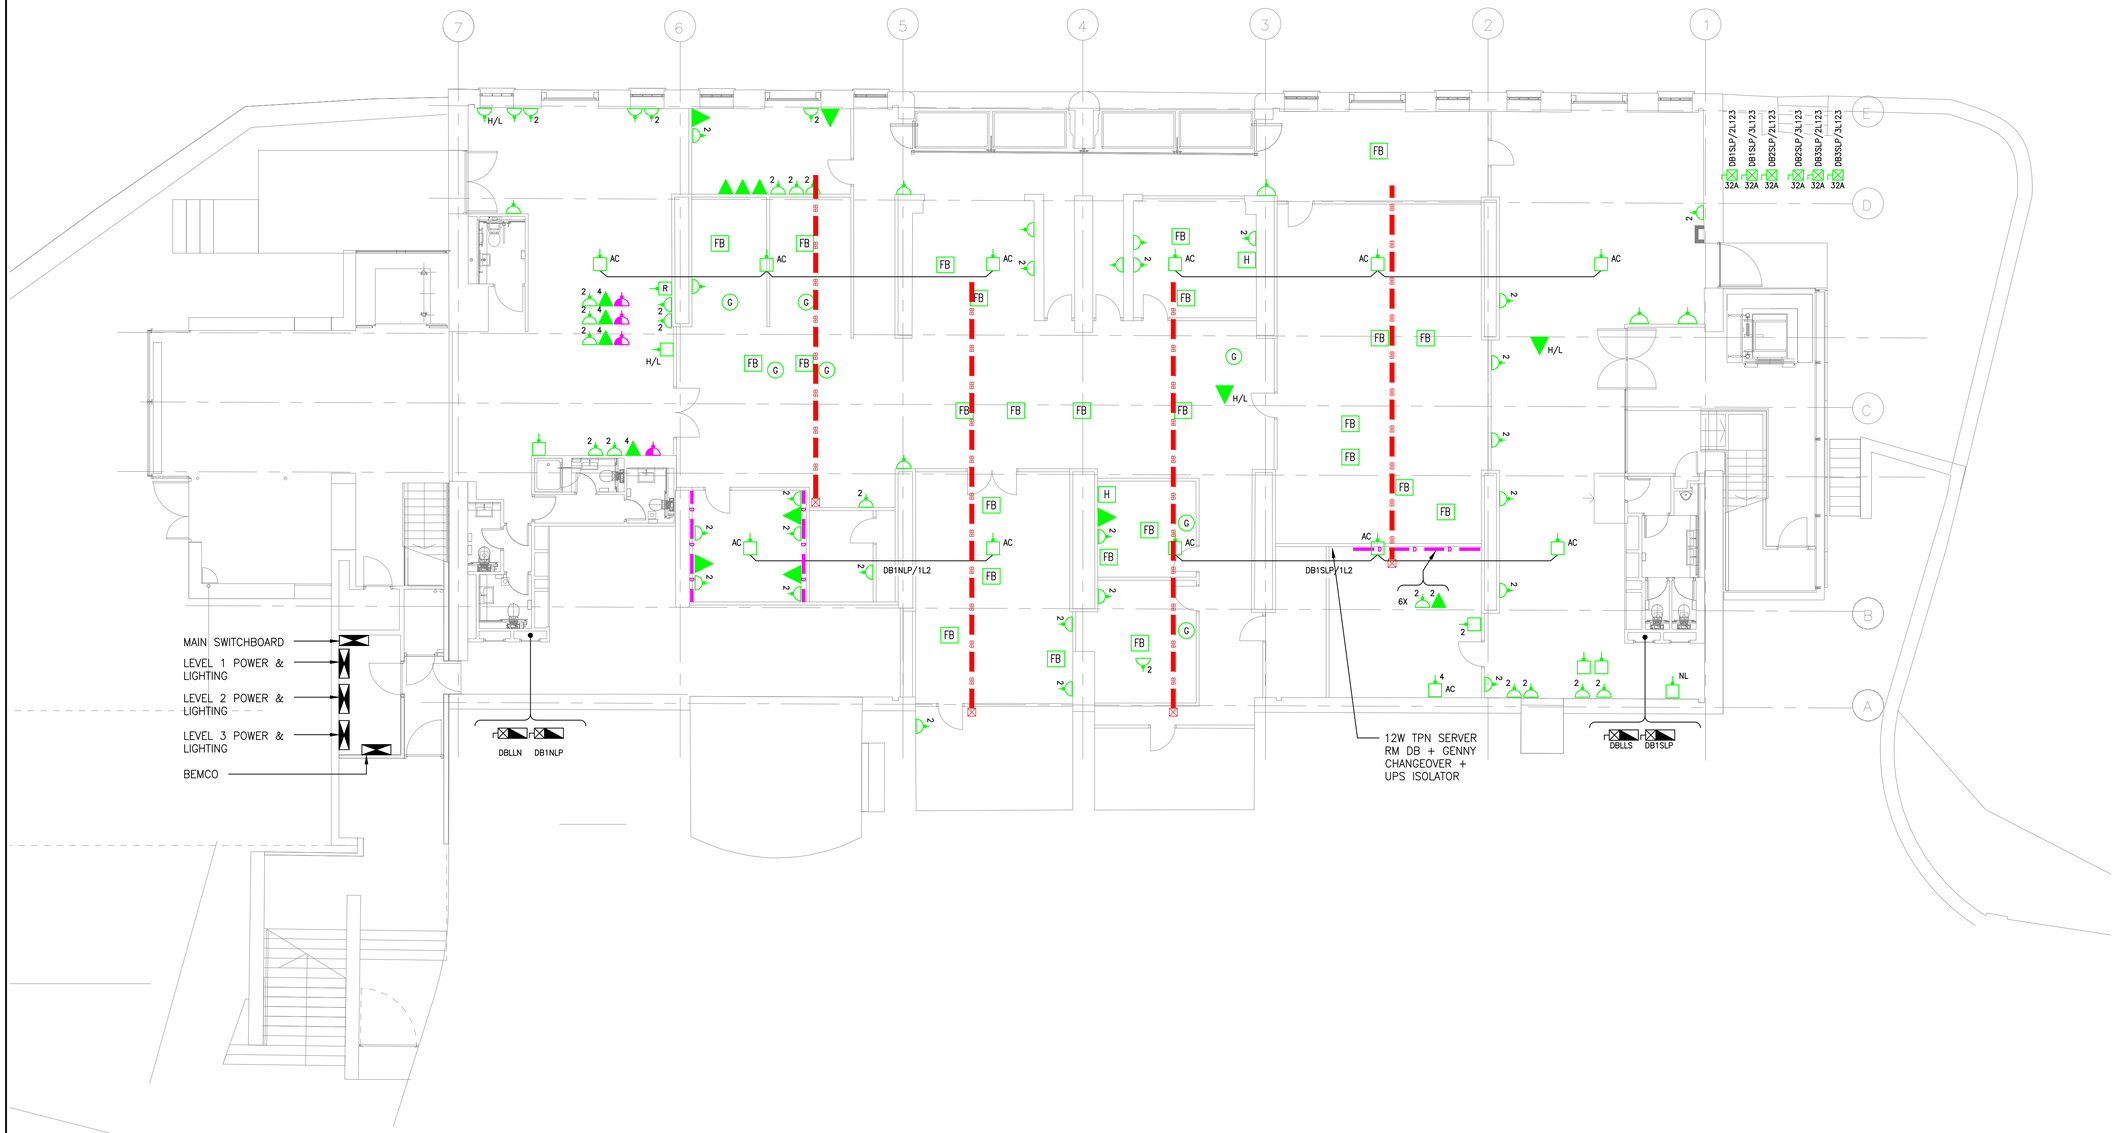

Legend:

- SINGLE SWITCHED SOCKET.
- DOUBLE SWITCHED SOCKET.
- TPN DISTRIBUTION BOARD
- SWITCHED FUSED CONNECTION UNIT
- AC RAFT MOUNTED FAN COIL UNITS (TO BE RETAINED)
- TWIN DATA POINT
- DADO
- UNDER FLOOR BUSBAR
- FB FLOOR BOX C/W
- 2x 2 2x
- H HDMI OUTLET
- G FLOOR GROMMET C/W
- H/L HIGH LEVEL

REV	DESCRIPTION	DWN	CHK'D	DATE
P2	LISTED BUILDING CONSENT ISSUE	PLR	PH	11.09.25
P1	PRELIMINARY ISSUE	PLR	PH	30.07.25

STATUS
PRELIMINARY ISSUE

THIS DRAWING IS CONFIDENTIAL AND MUST NOT BE DISCLOSED TO THIRD PARTIES, REPRODUCED OR USED, OR THE CONTENT THEREON COPIED OR REPRODUCED WITHOUT THE WRITTEN CONSENT OF VIRIDIAN CONSULTING ENGINEERS LTD.

DWN	DATE	CHK'D	DATE	APP'D	DATE	SCALE@A1
PLR	16.07.25	PH				1:100

CLIENT
CASTLEFIELD ESTATES

PROJECT
MERCHANTS WAREHOUSE
DIPLAPIDATION WORKS

TITLE
EXISTING SMALL POWER & DATA SERVICES LAYOUT
LEVEL 1

Viridian
Consulting Engineers Limited

Lloyds House
18 Lloyd Street
Manchester M2 5WA

Tel: 0161 478 6256
Email: general@viridian-consulting.co.uk

DRAWING No. 22741(62)100
REV P2