


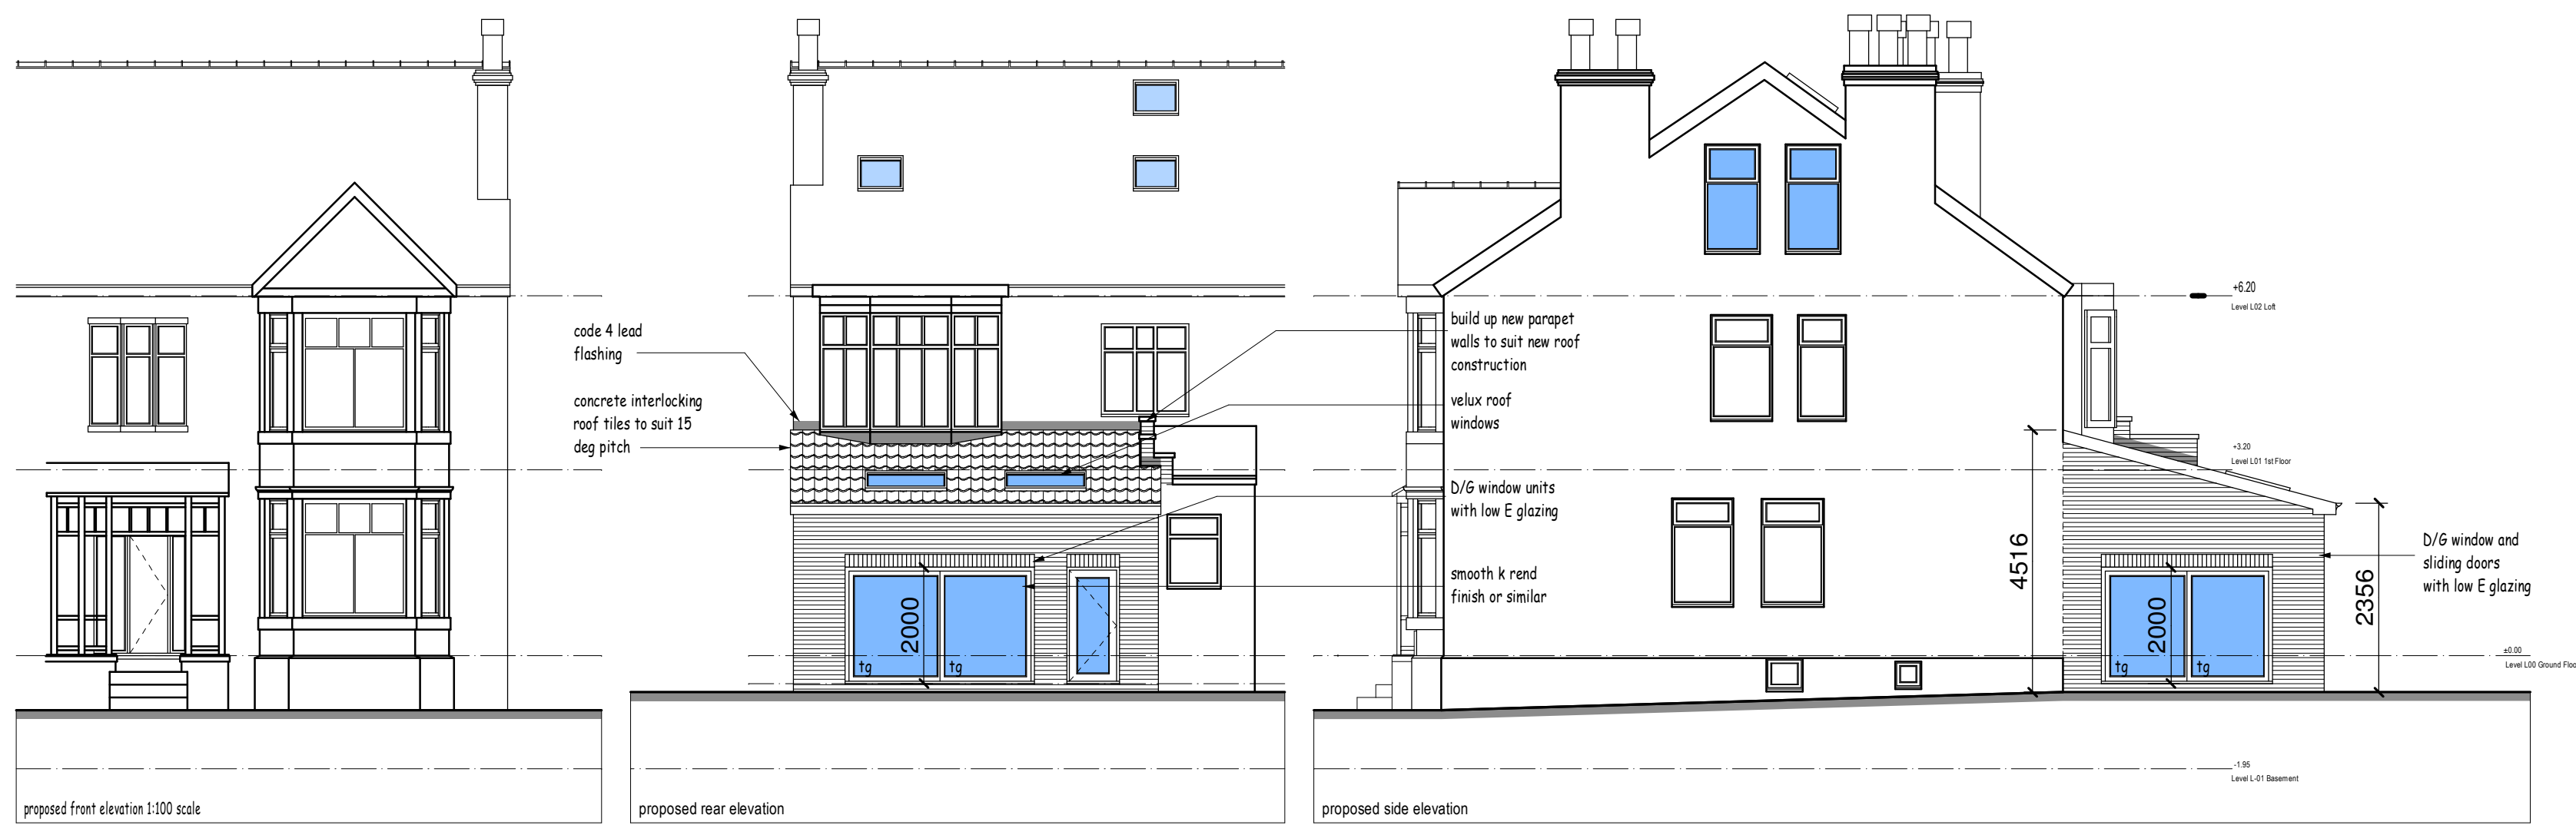


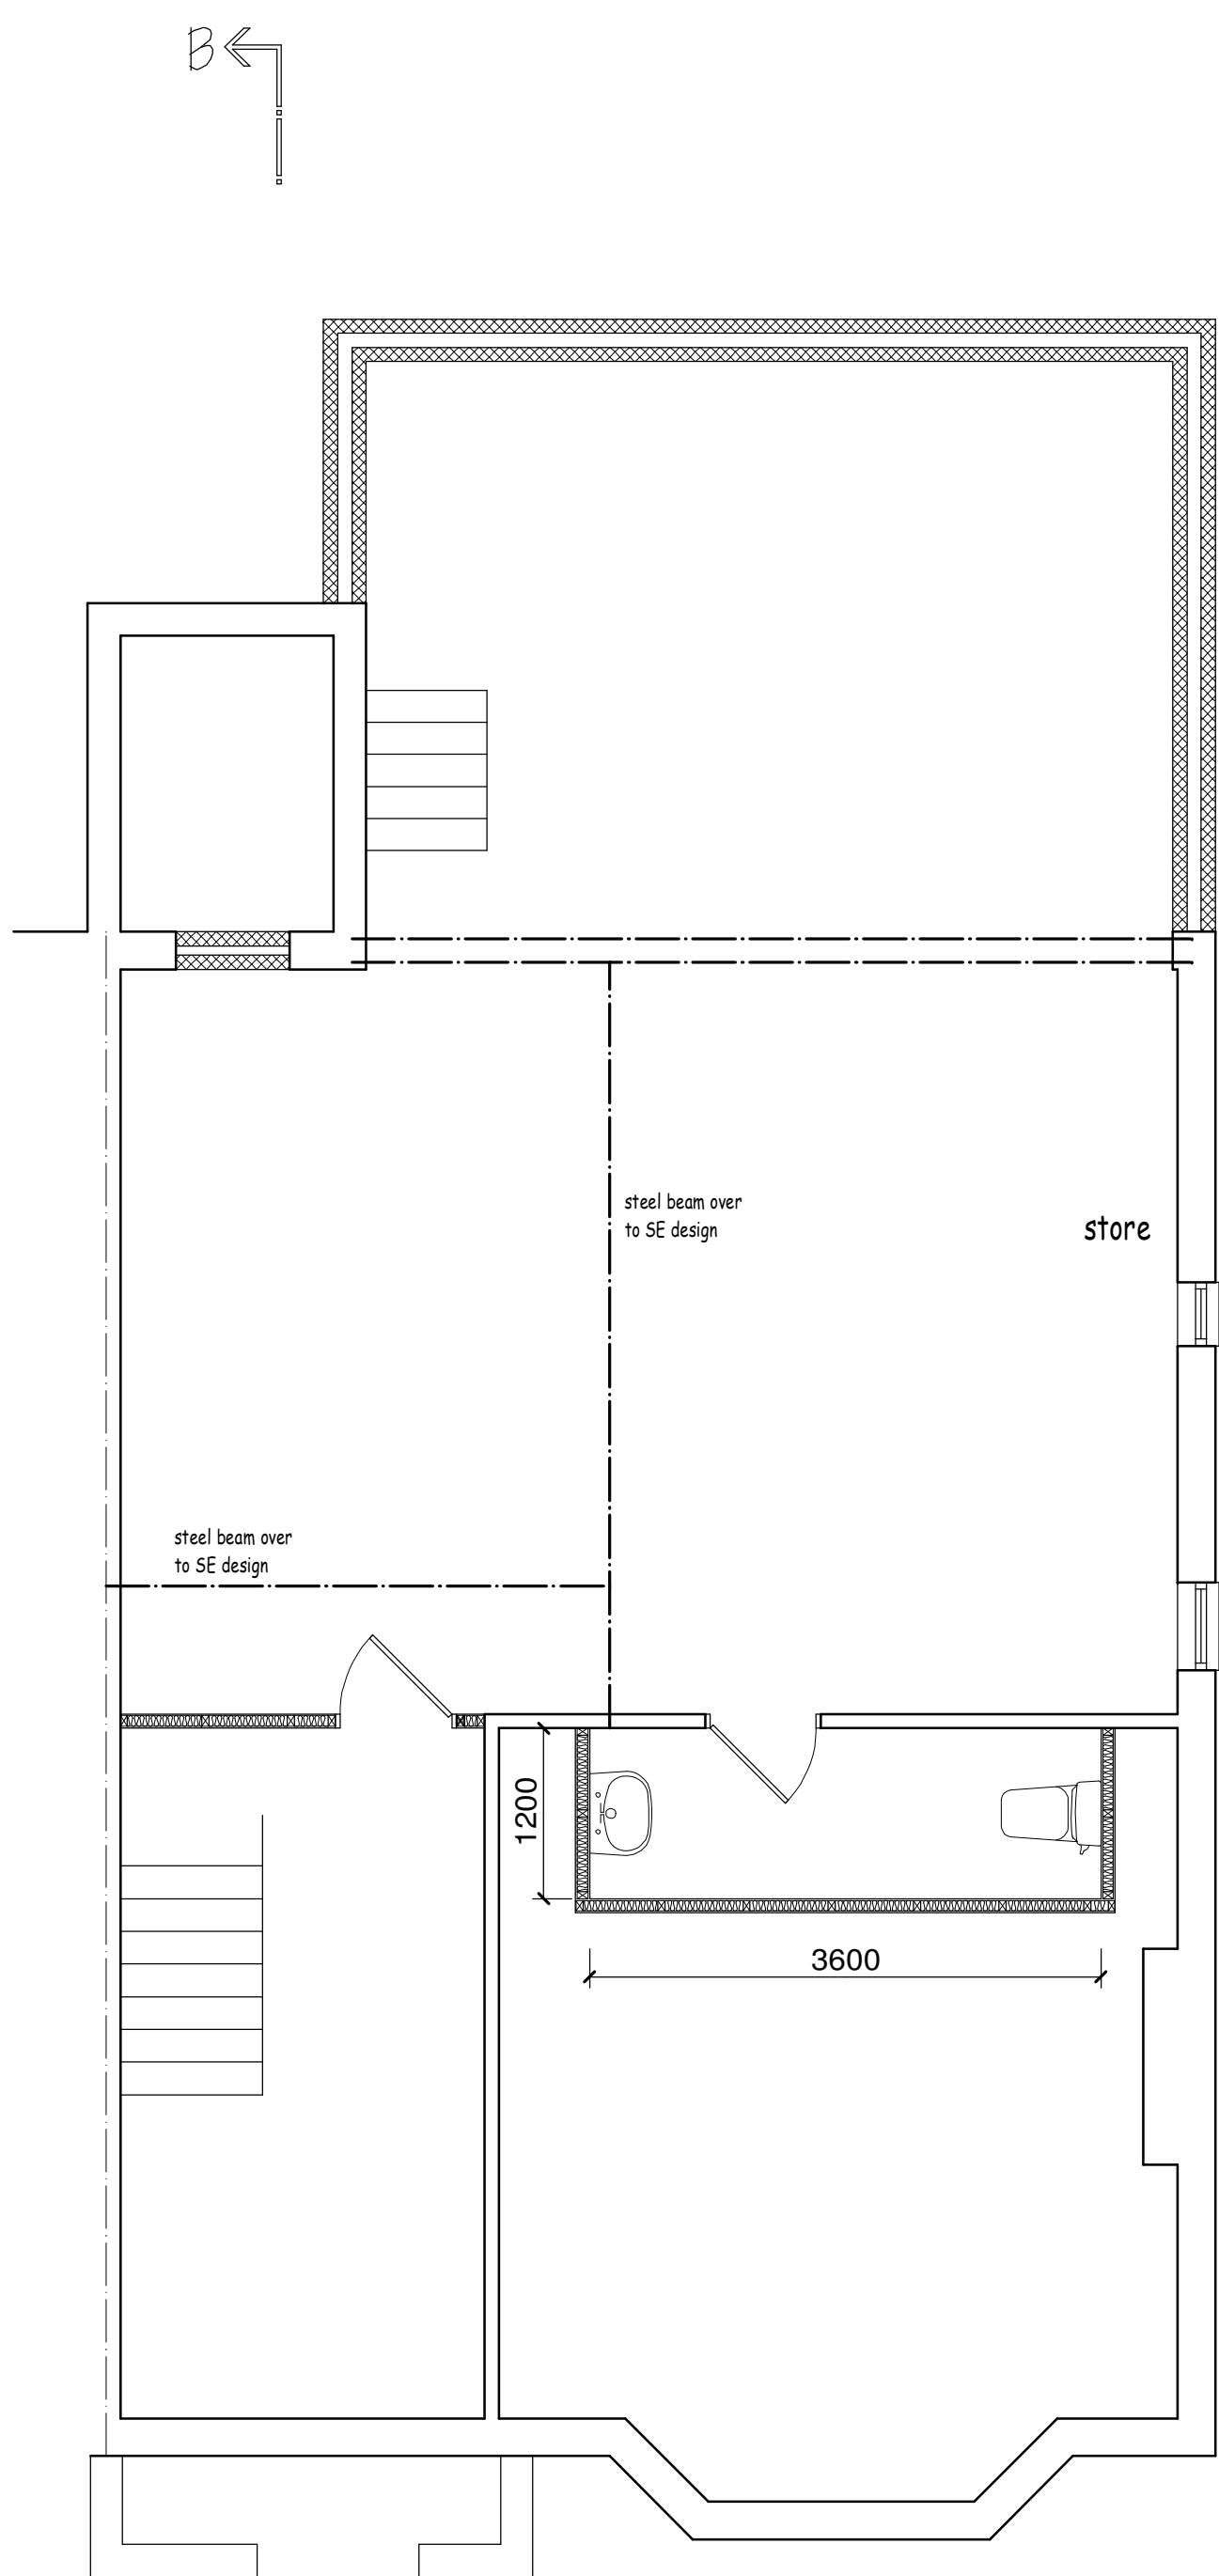


proposed basement plan

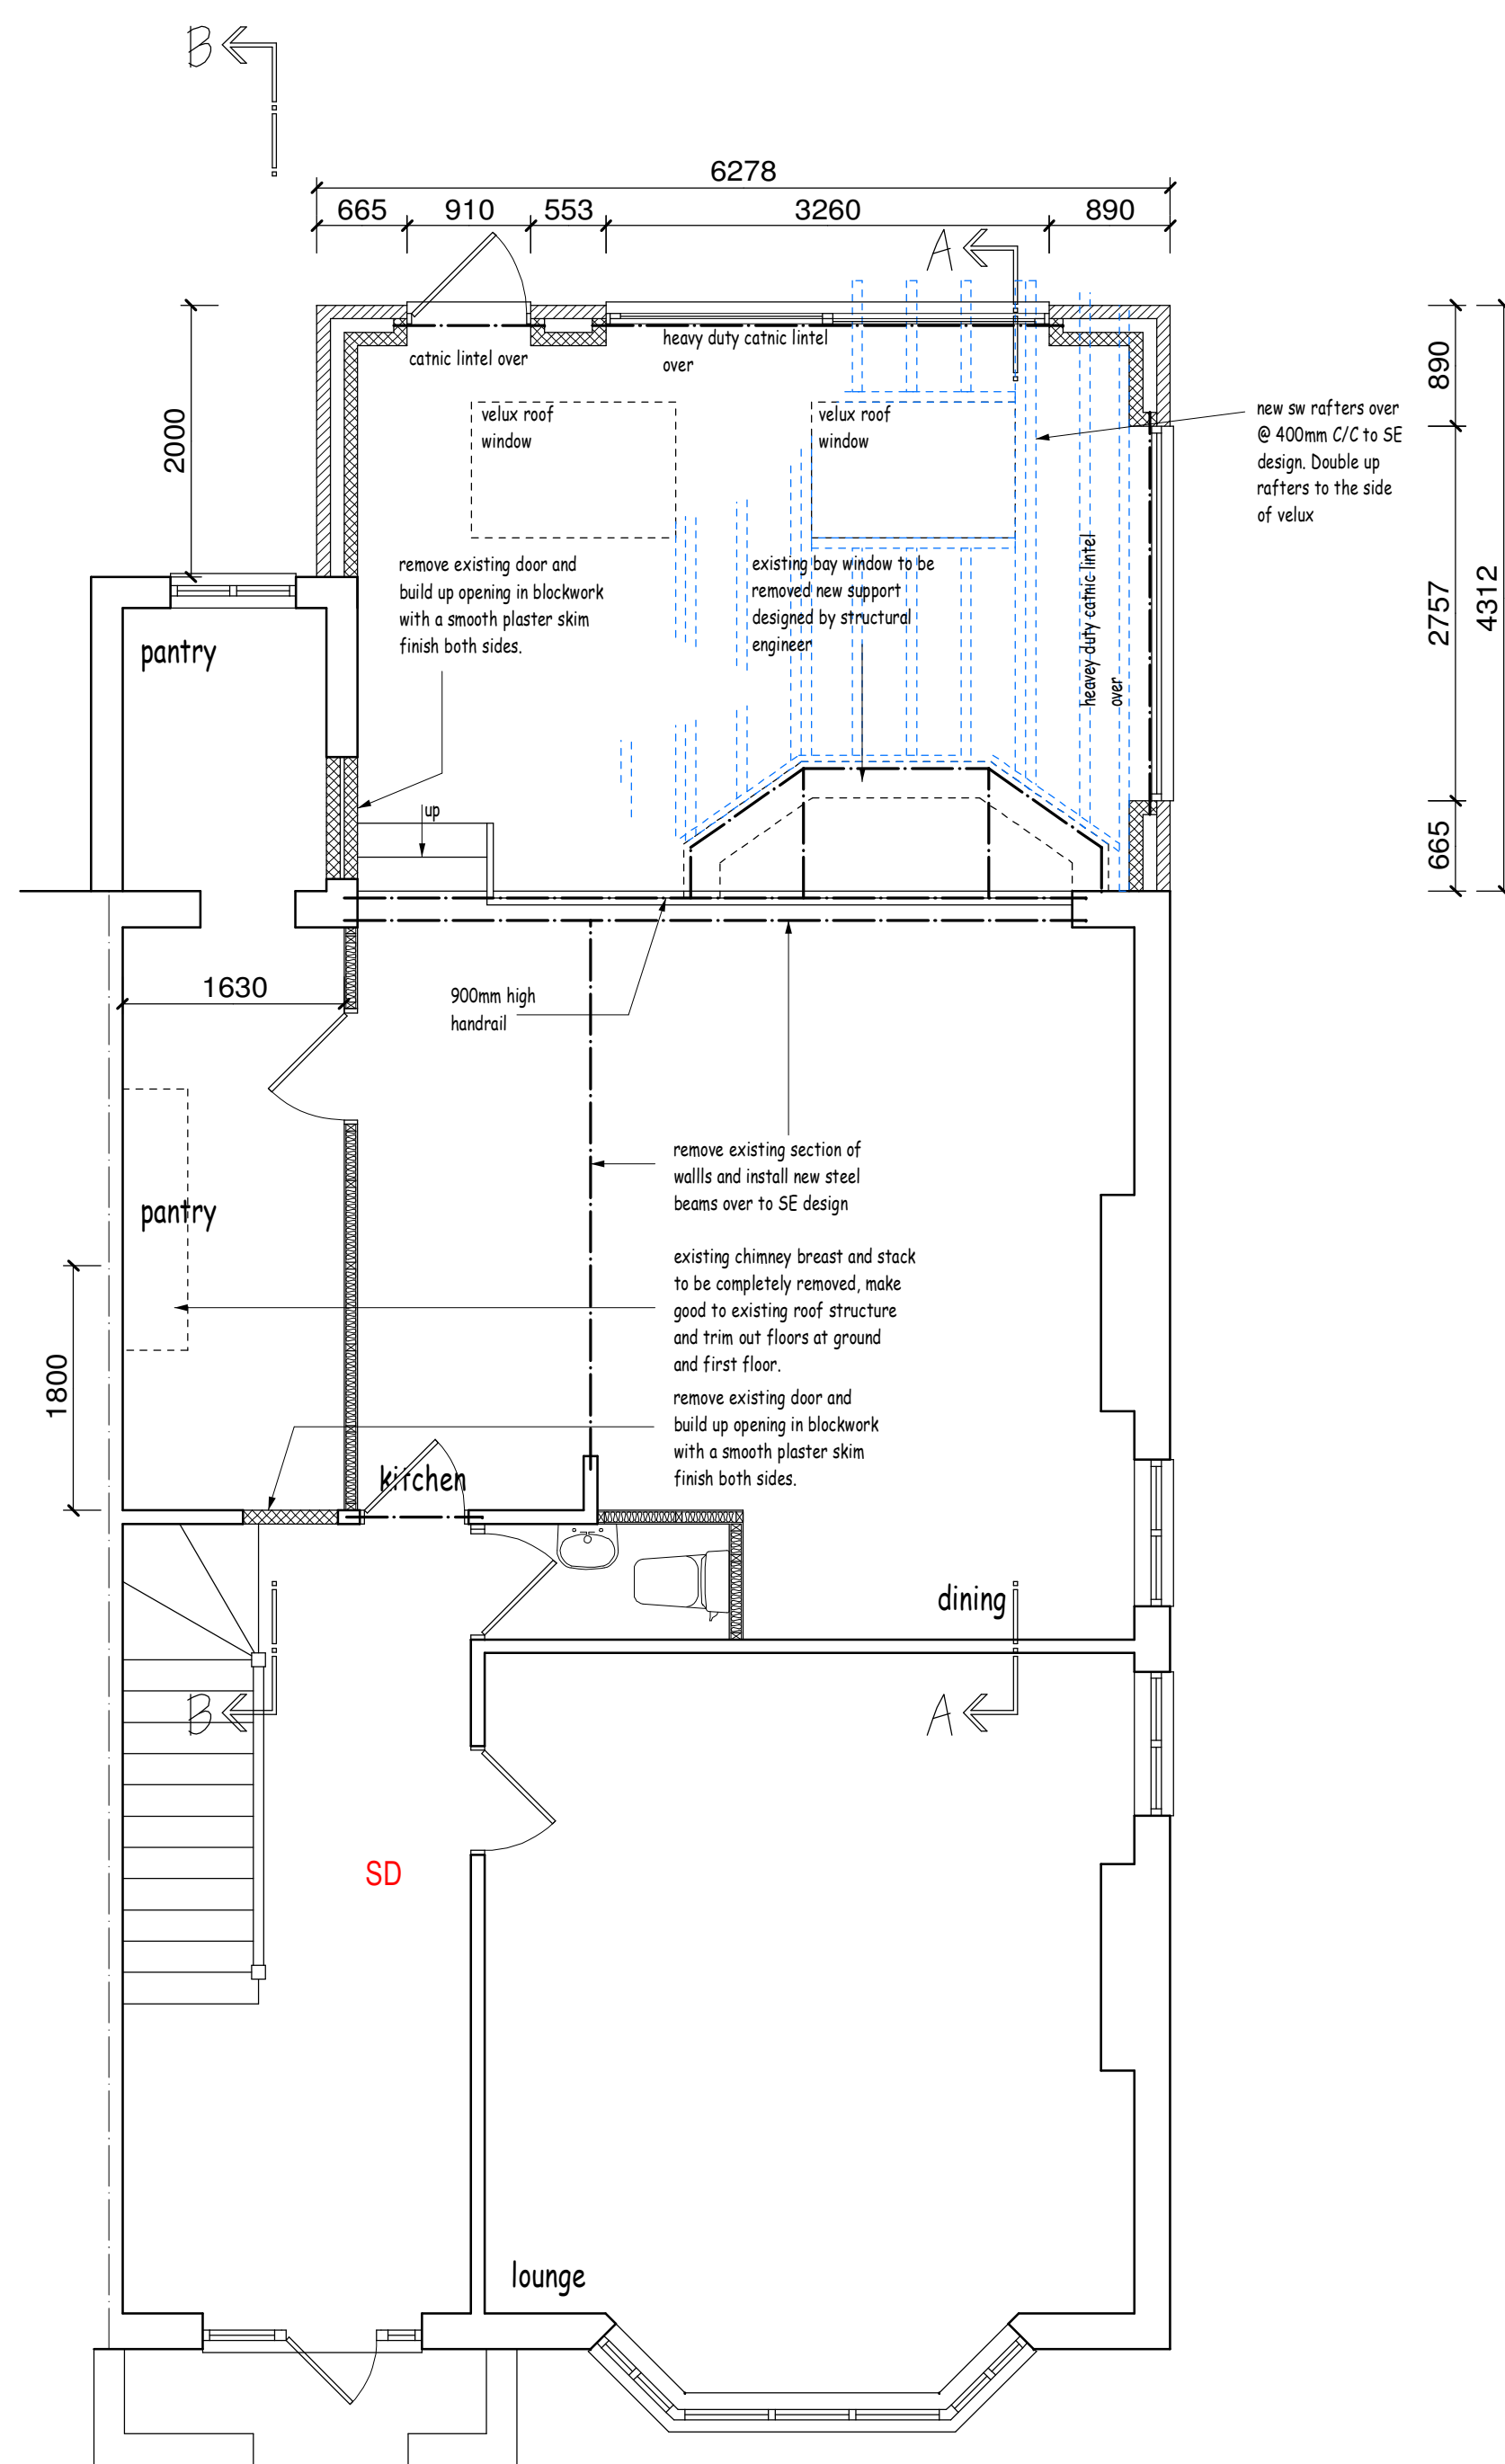

proposed ground floor plan

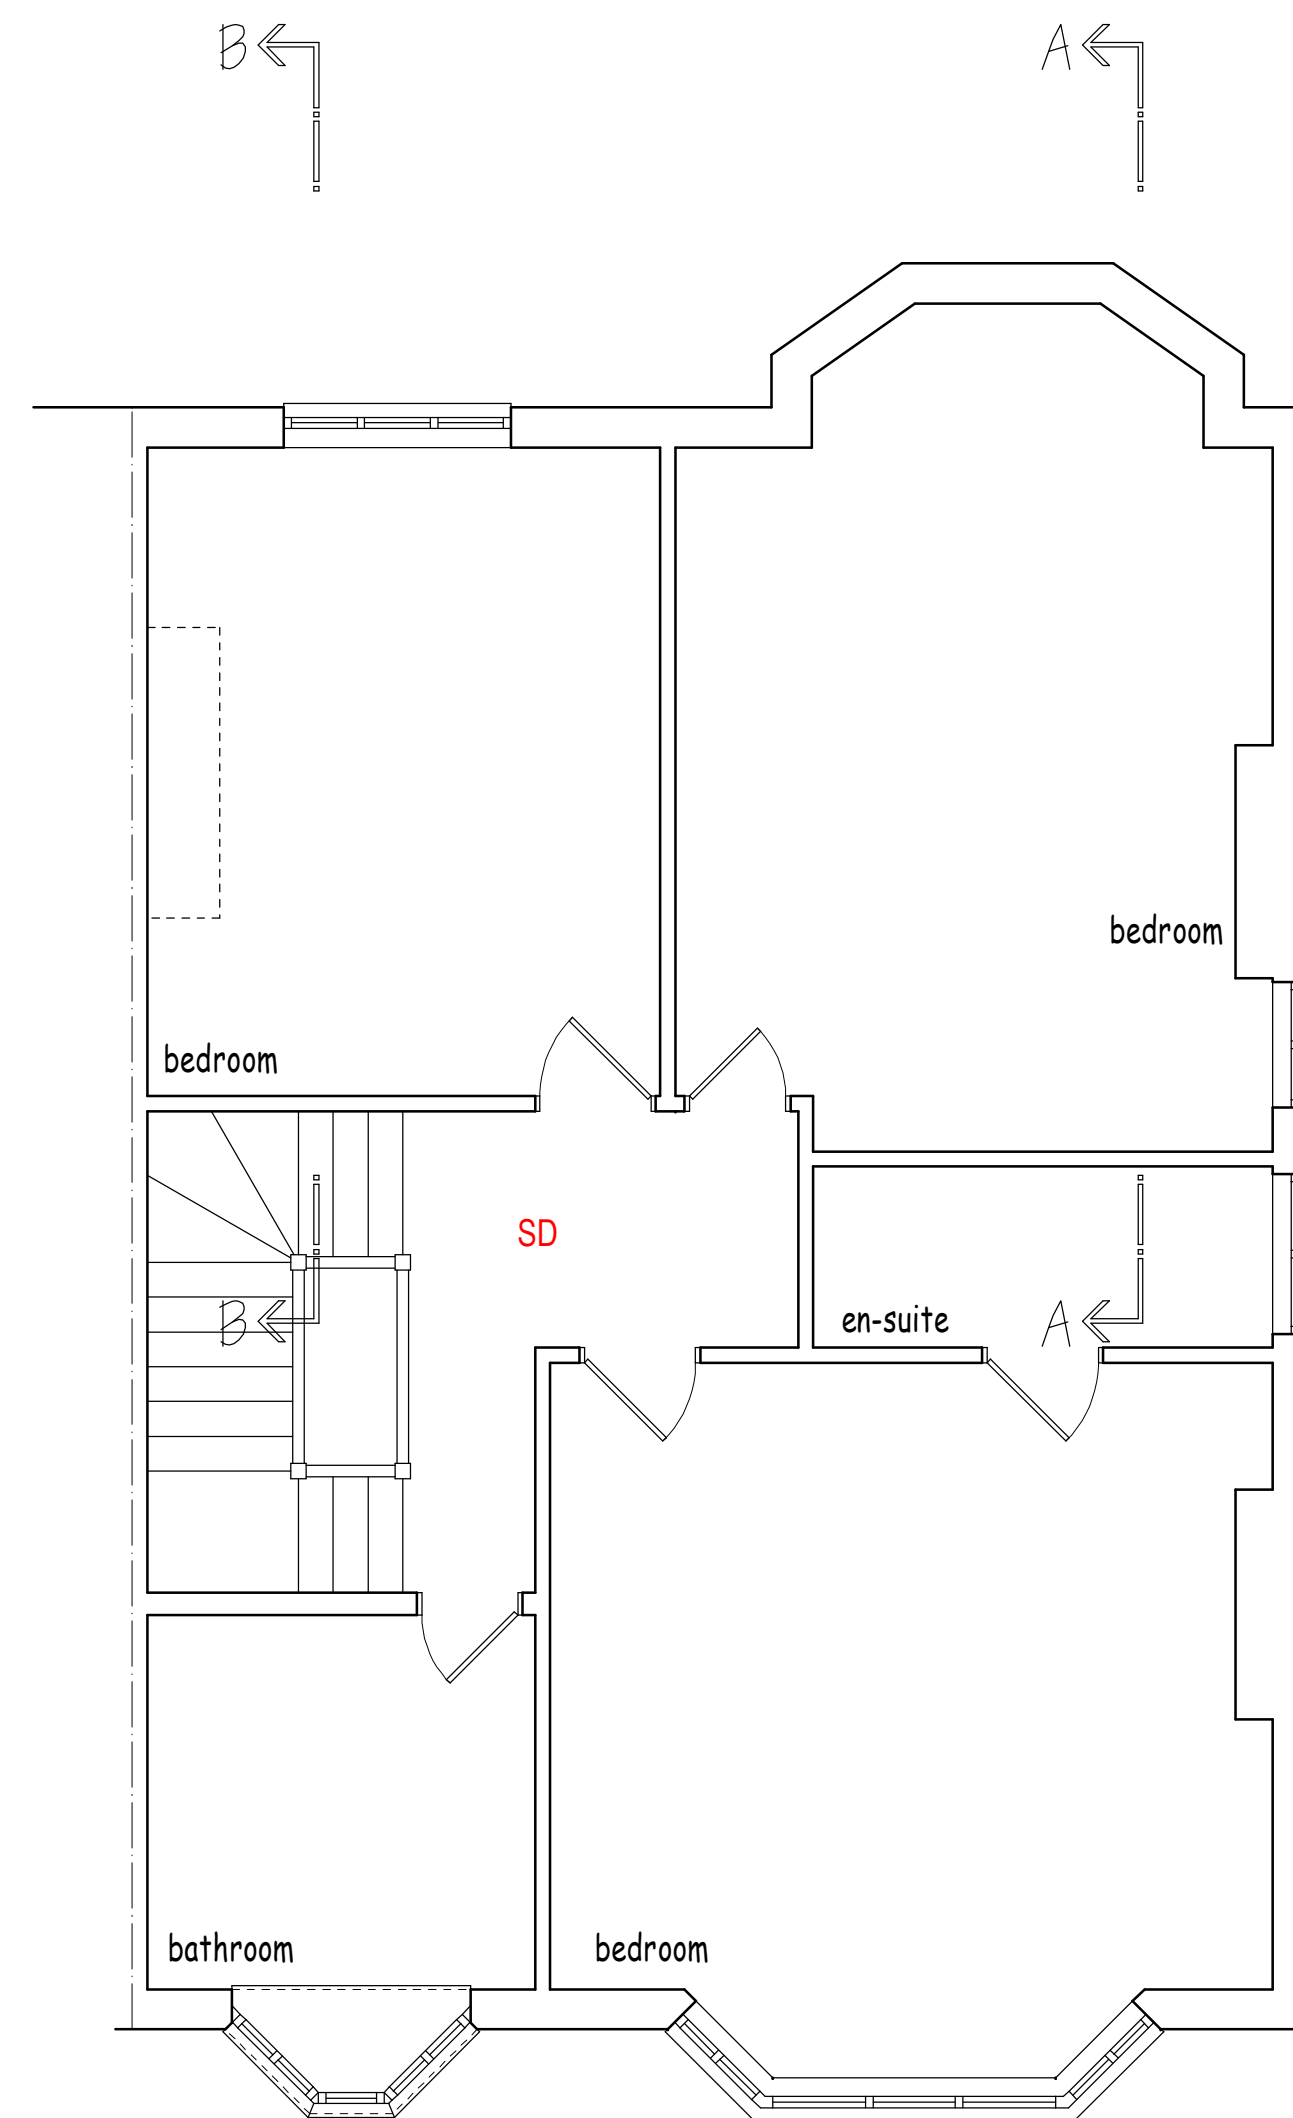

proposed first floor plan

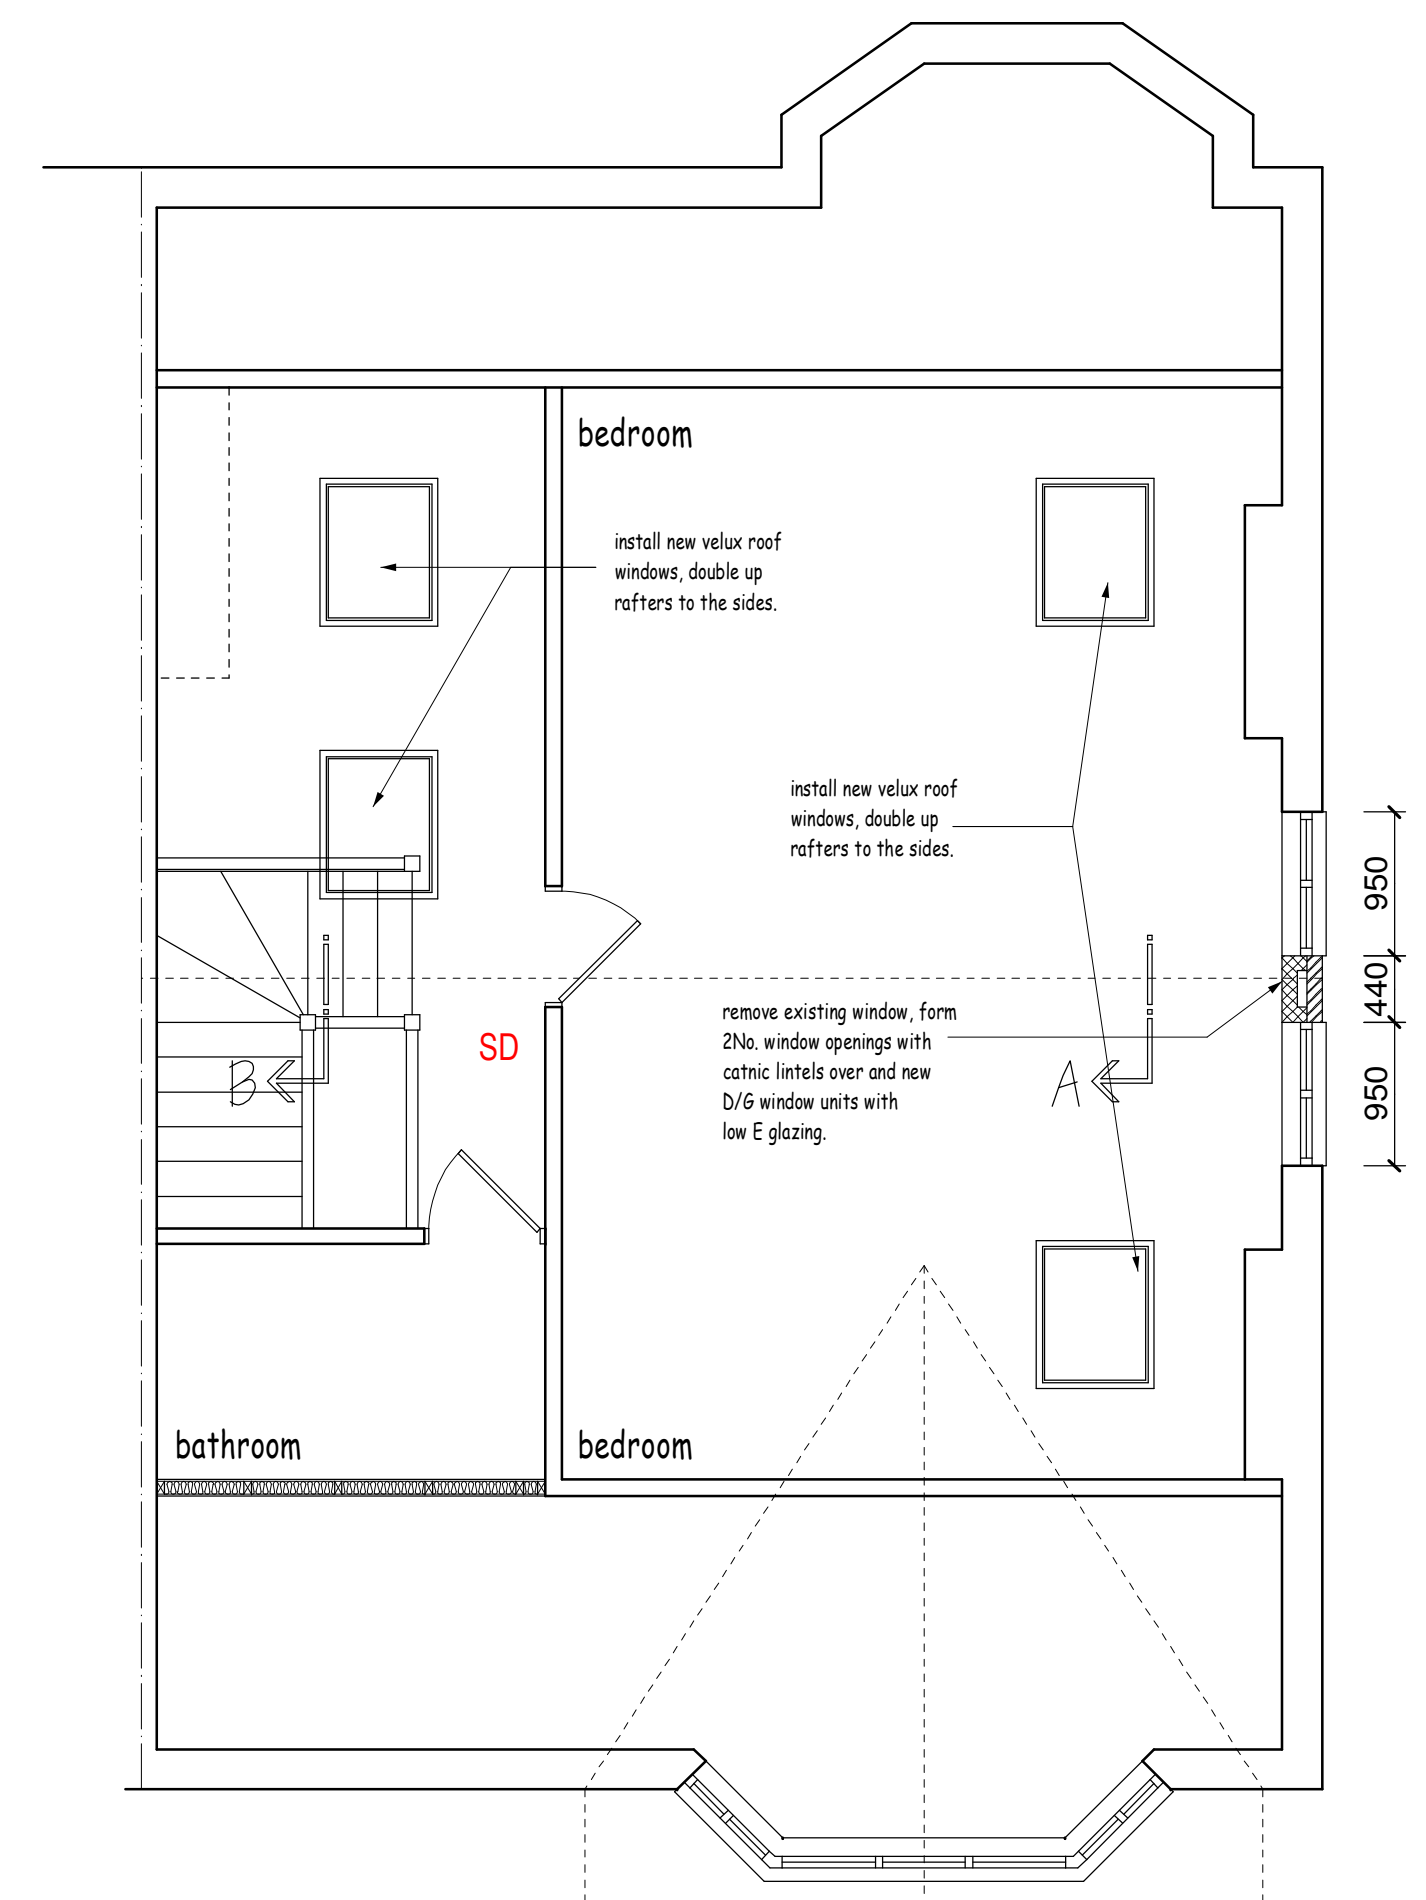

proposed loft floor plan