




| rev | details       | by | date       |
|-----|---------------|----|------------|
| P01 | STAGE 4 ISSUE | SB | 04.07.2024 |
| P02 | STAGE 5       | ER | 05.03.2025 |
| P03 | PLANNING NMA  | ER | 28.05.2025 |
| P04 | PLANNING NMA  | ER | 16.06.2025 |
| P05 | PLANNING NMA  | ER | 01.10.2025 |
| P06 | PLANNING NMA  | OC | 03.10.2025 |
|     |               |    |            |
|     |               |    |            |
|     |               |    |            |

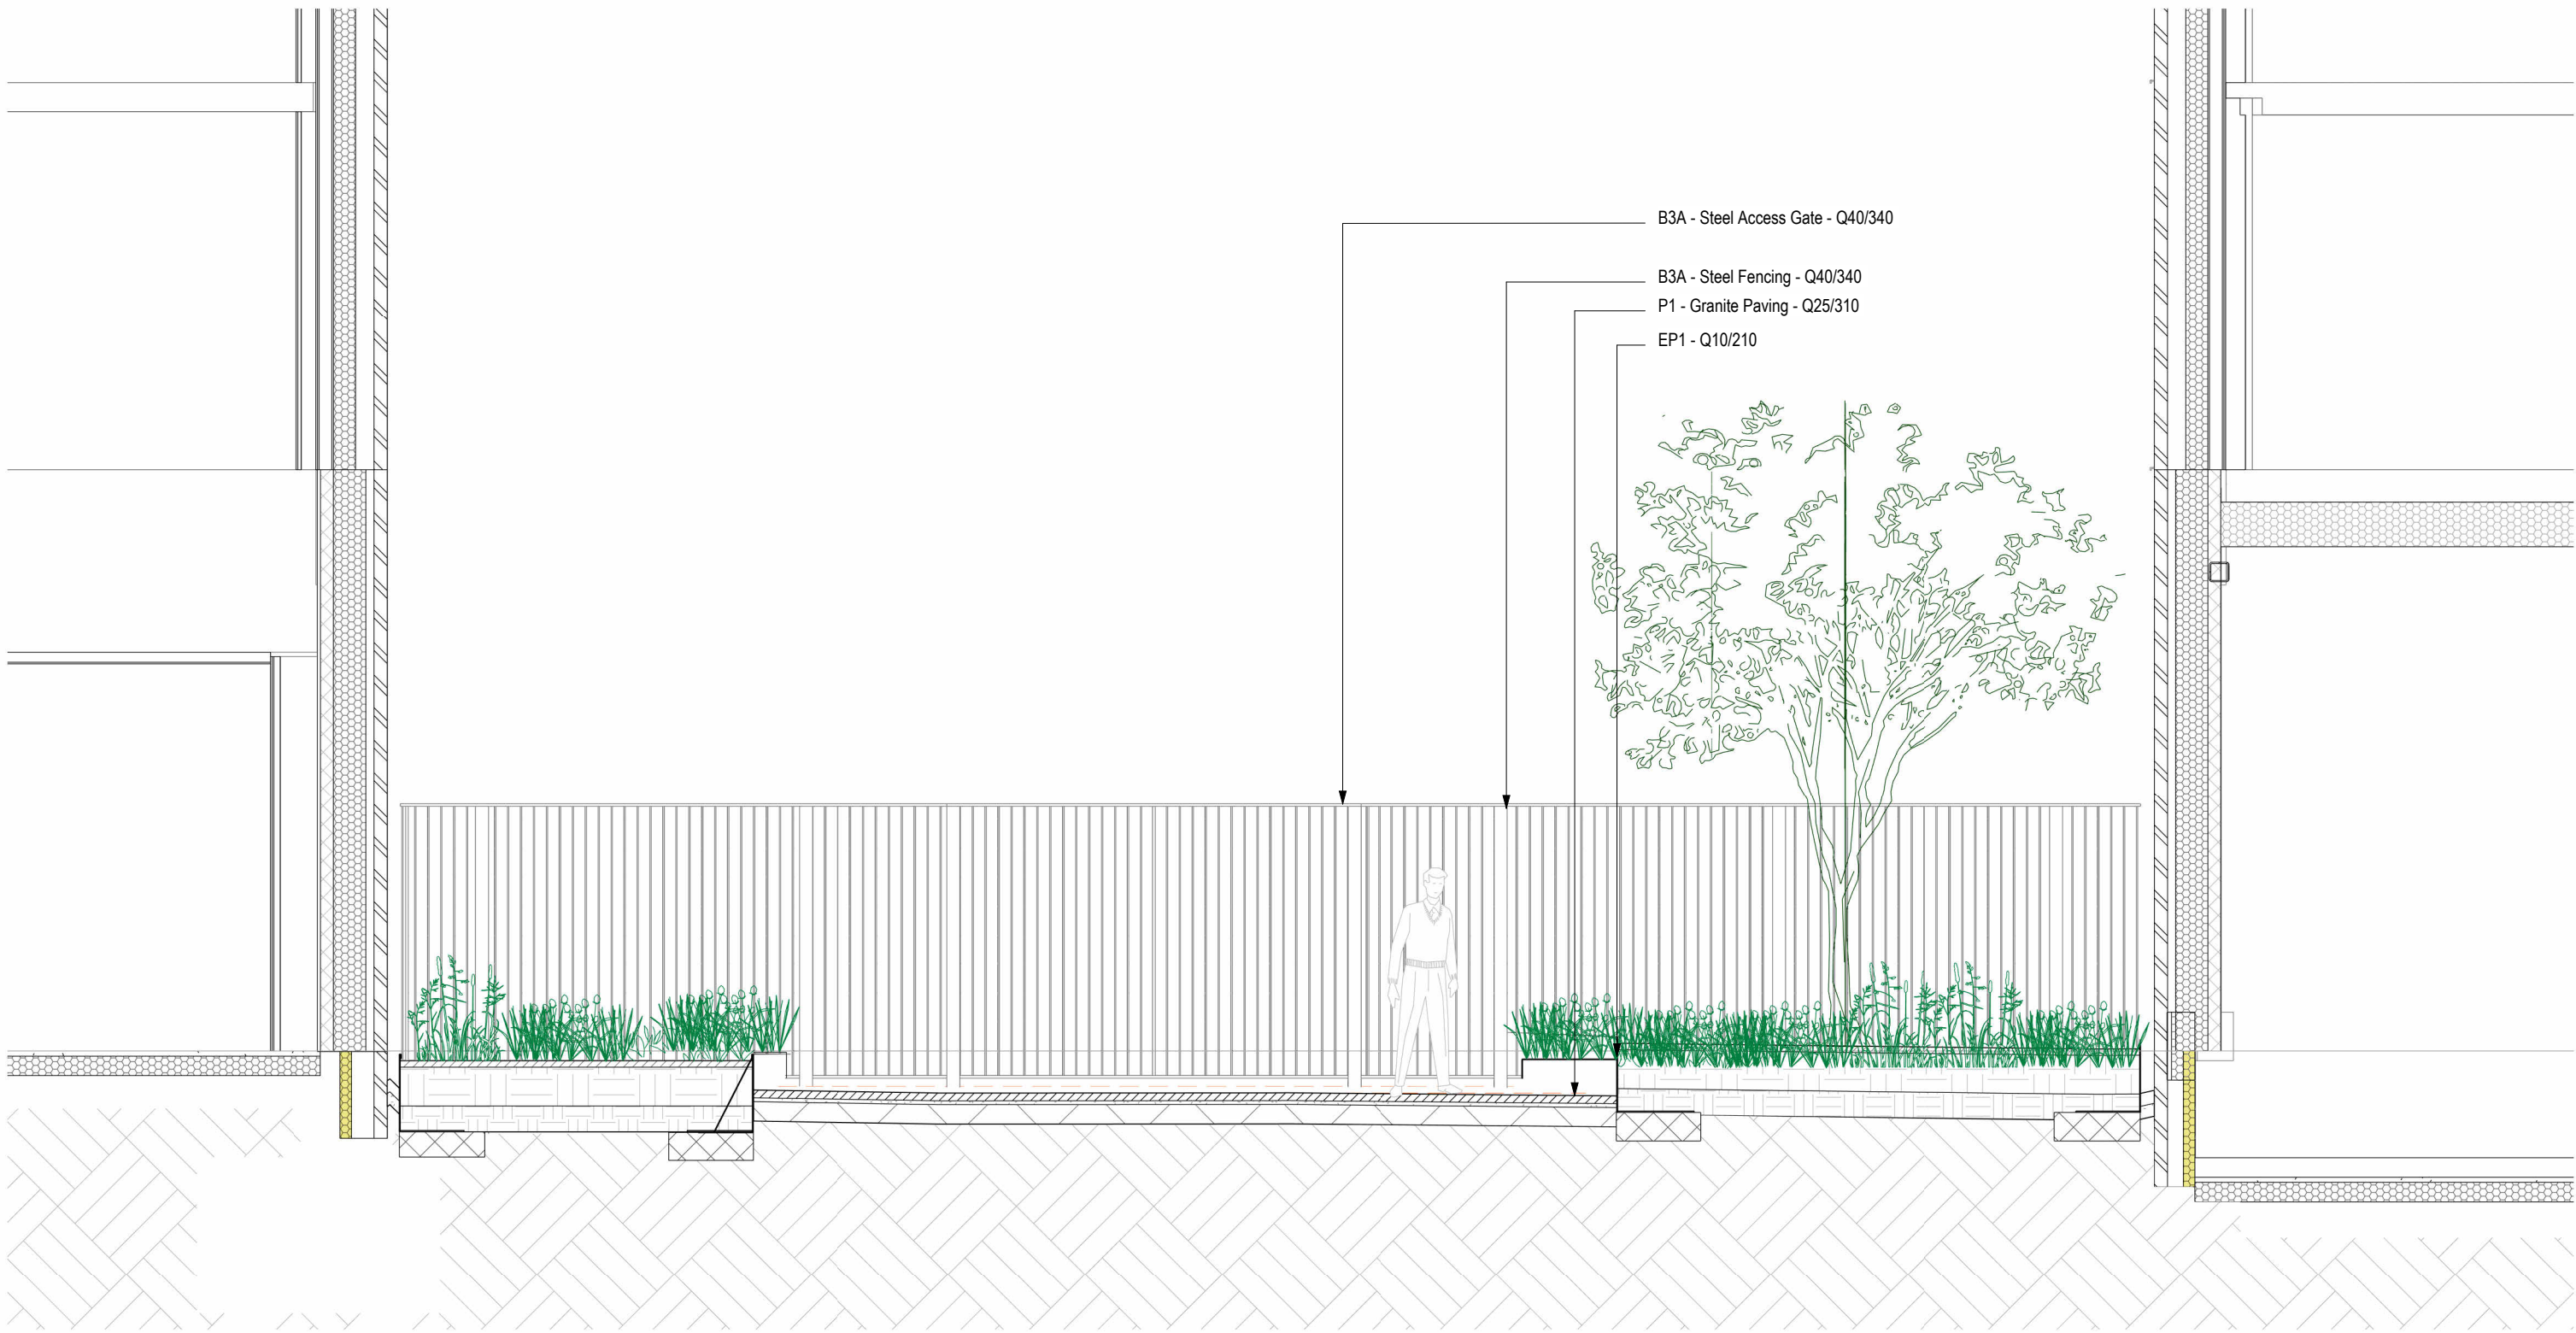


6 Section through central pedestrian route  
1:50 @ A1

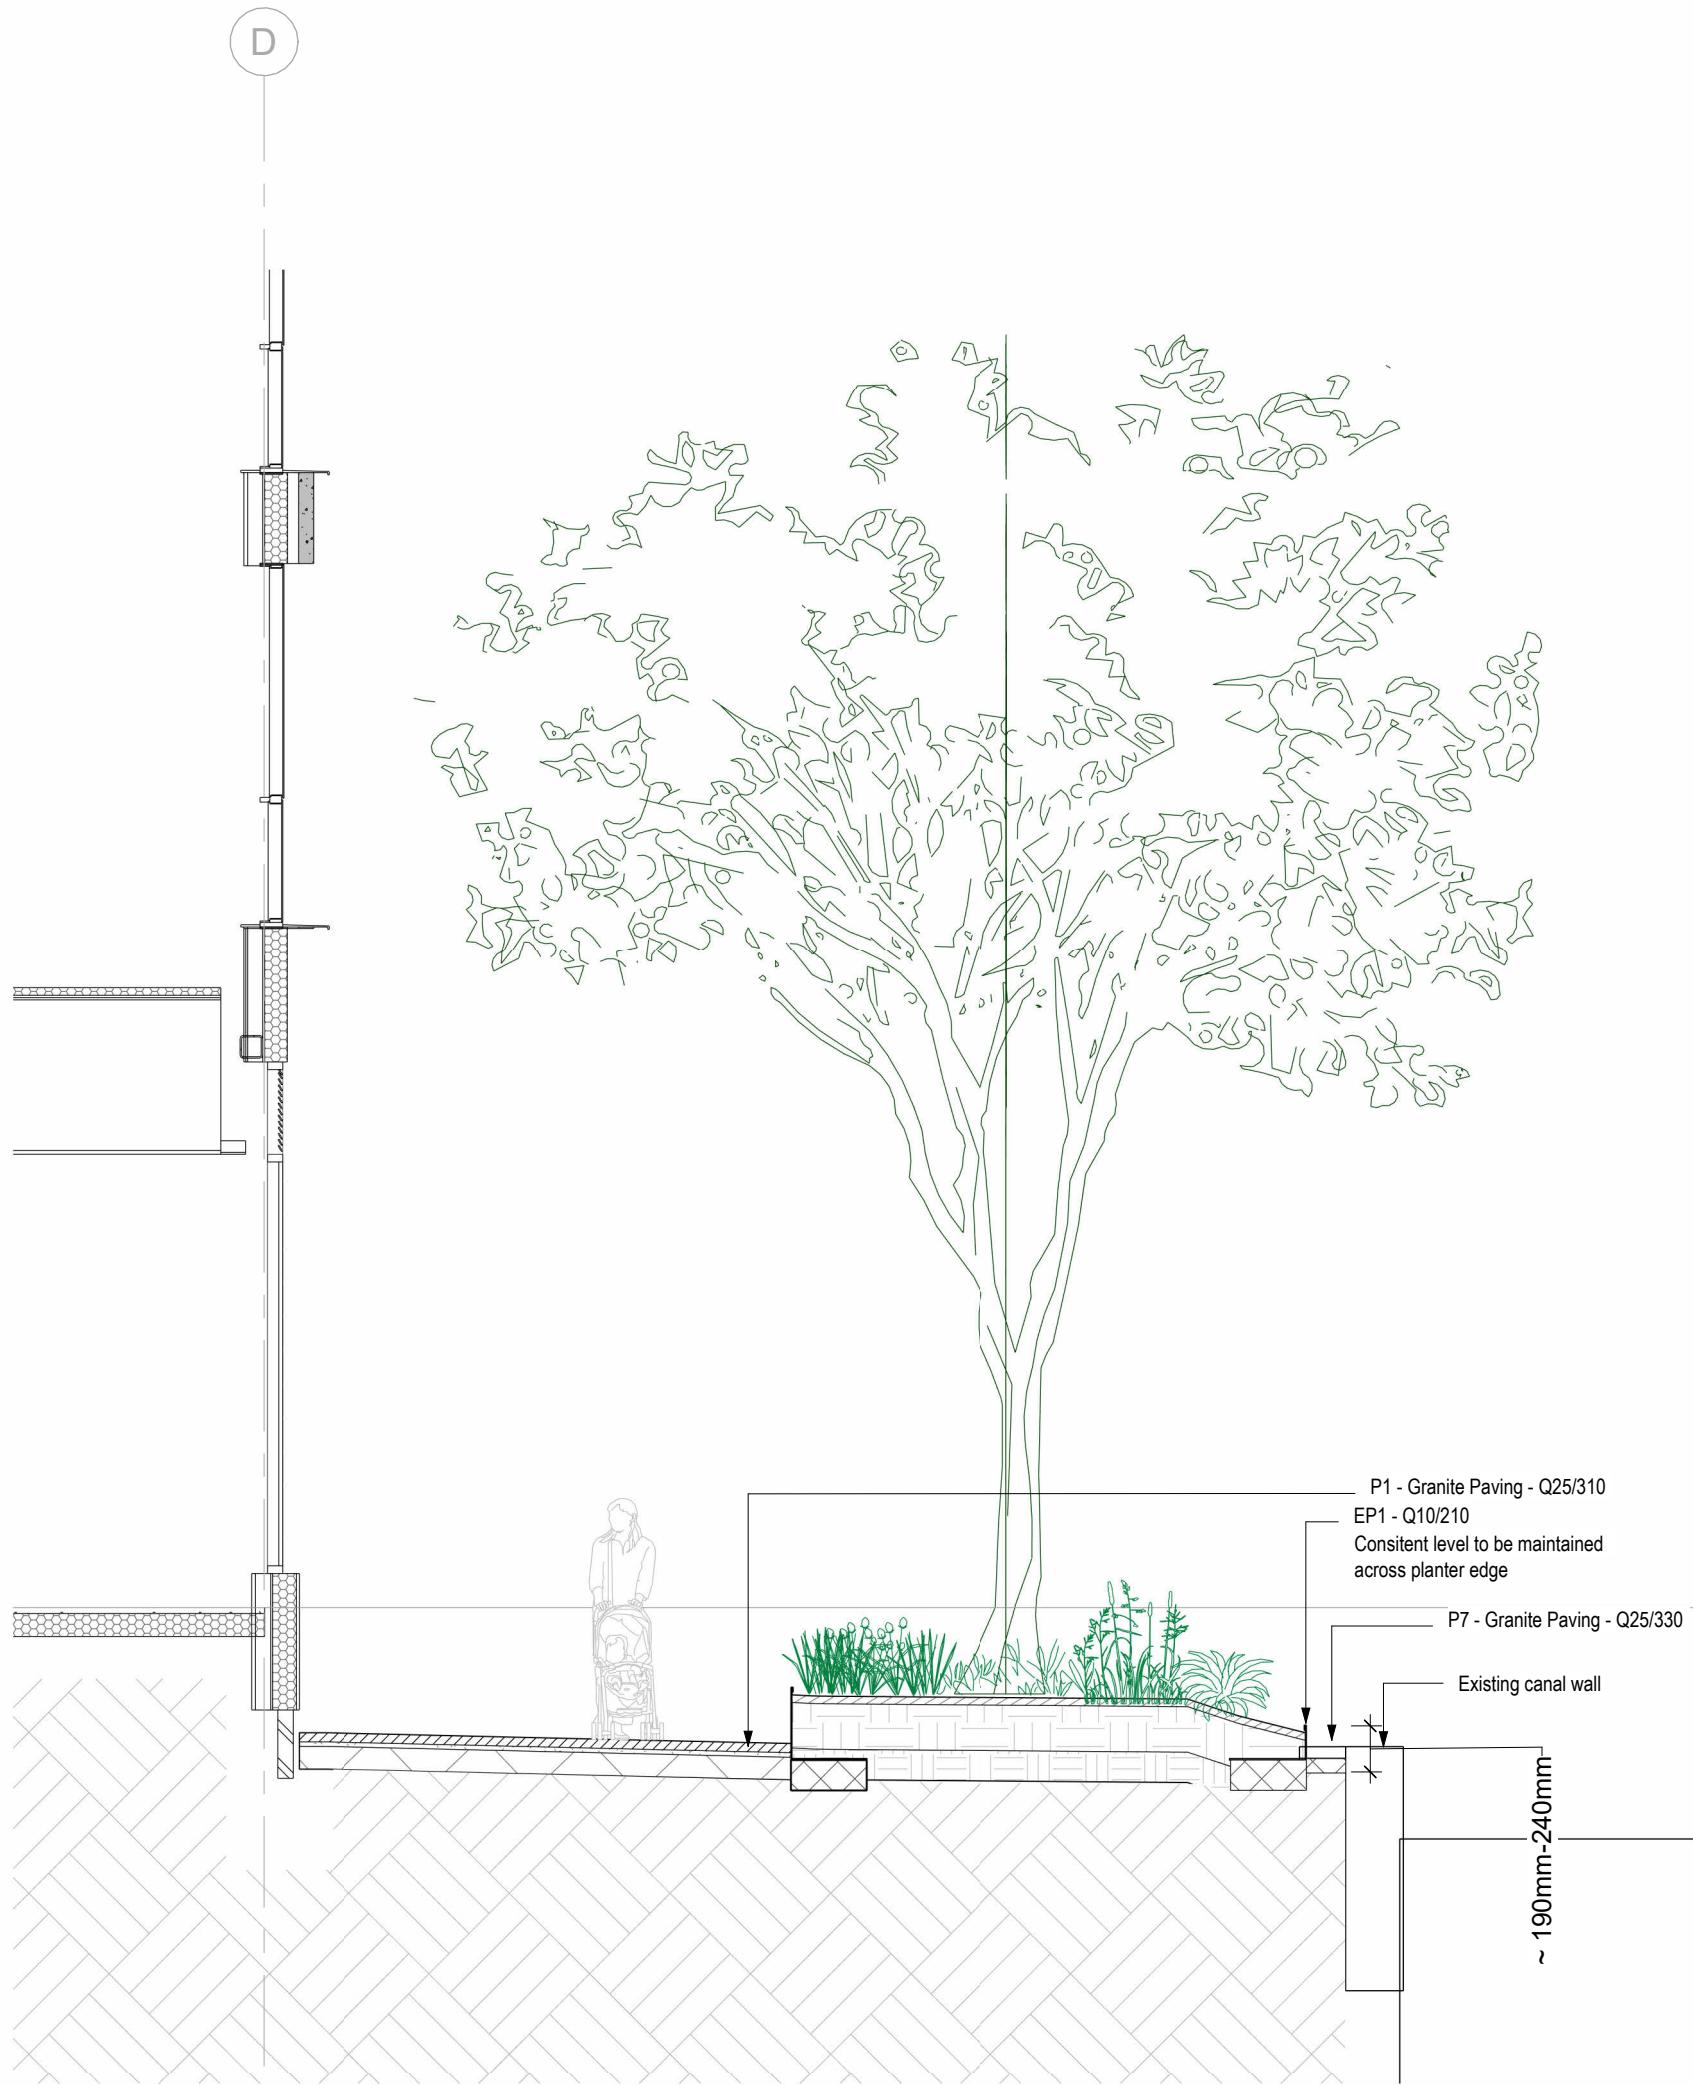


3 Section 4  
1:50 @ A1

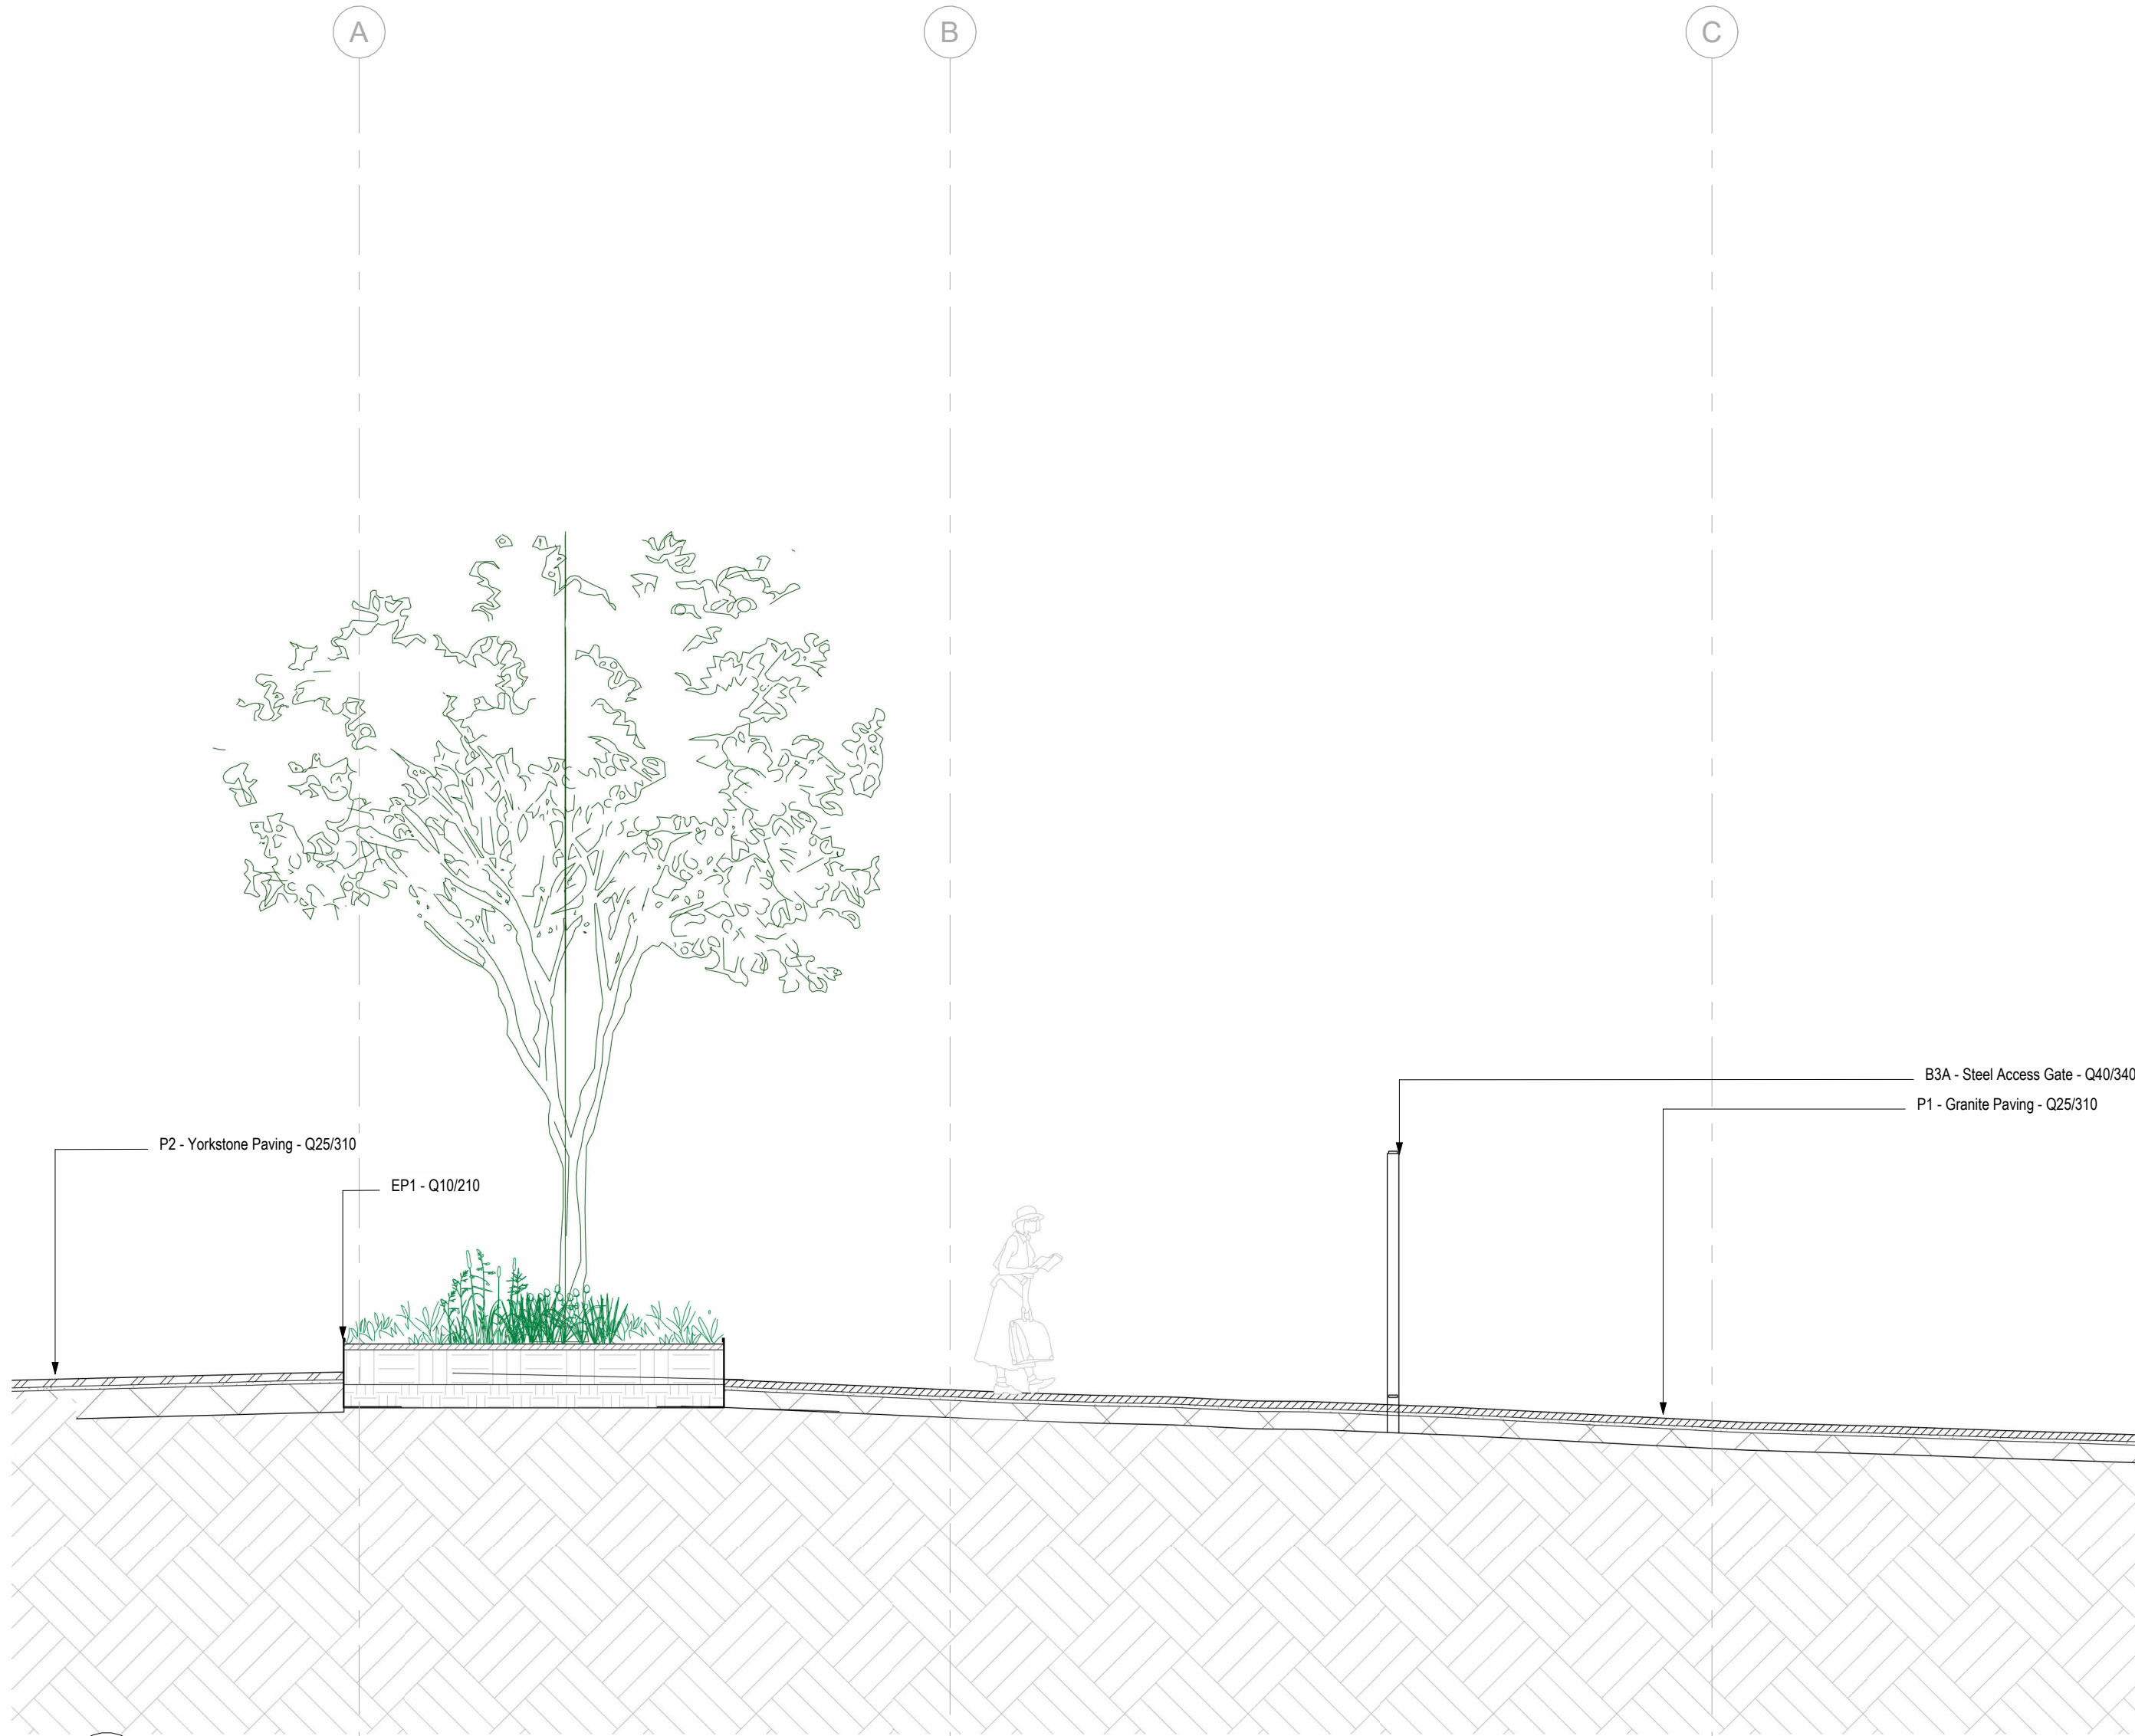

2 Section through public realm to the canal wall  
1:50 @ A1

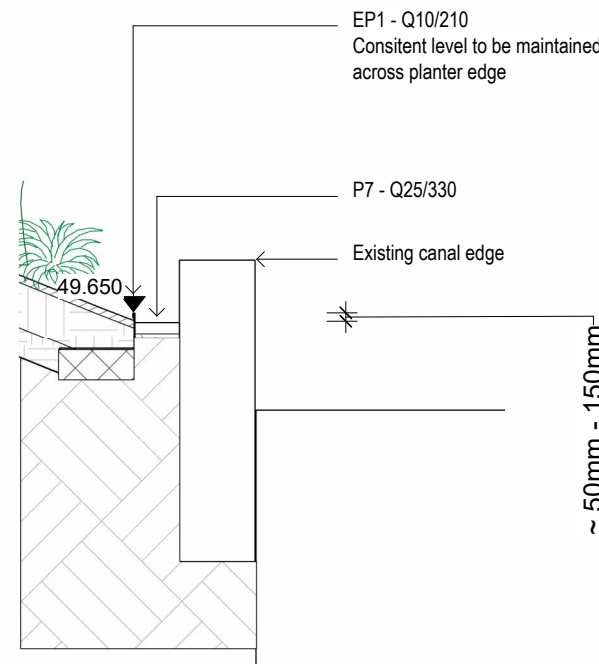

7 Section 5  
1:50 @ A1

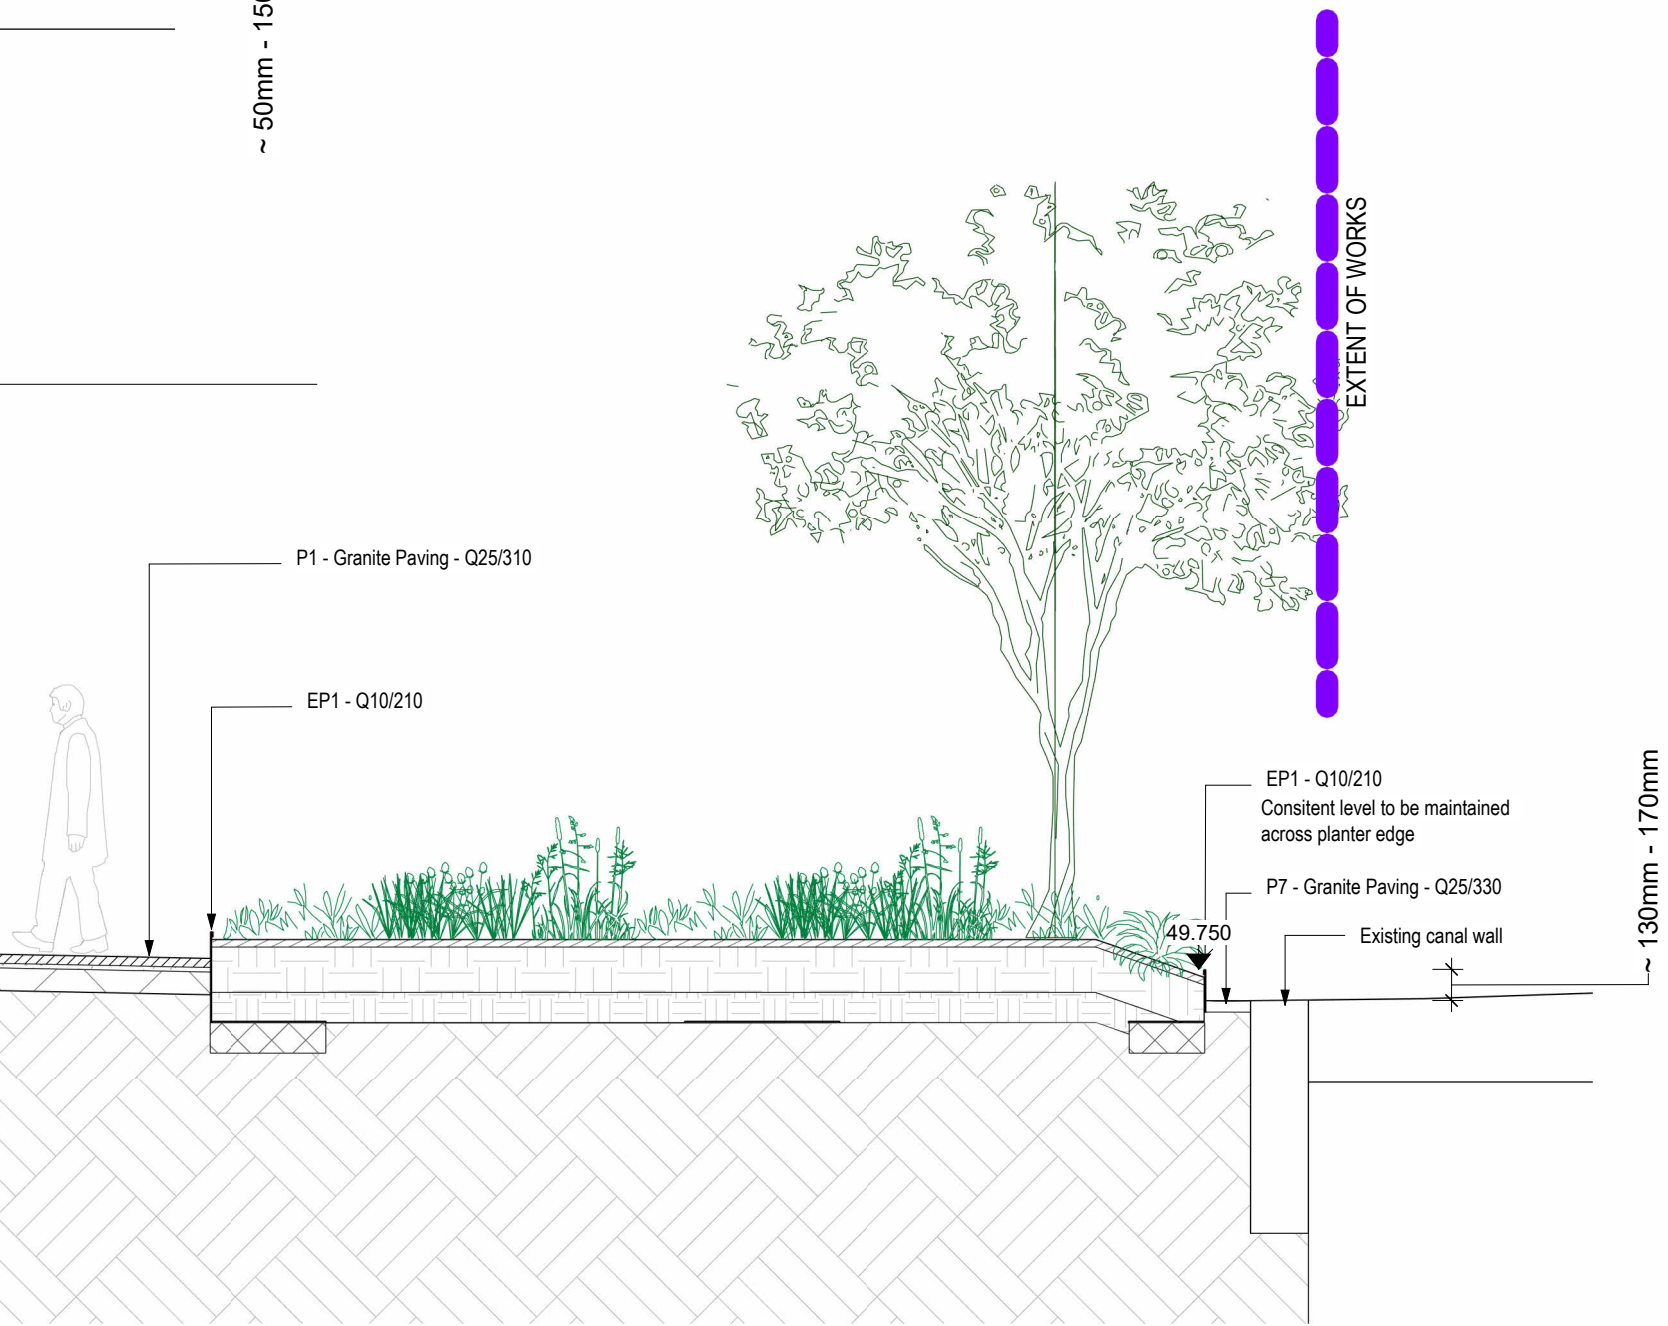

Project Title

Jersey Wharf, Ancoats  
P21641- 00- 001

Drawing Title

Jersey Site Sections 02

| Purpose of Issue           | Scale      | Drawn    |
|----------------------------|------------|----------|
| Planning NMA               | 1:50 @A1   | CB       |
|                            | Date       | Checked  |
|                            | 02.07.2024 | SB       |
| Drawing Number             |            | Revision |
| EYJW-GIL-EX-00-DR-L-900202 |            | P06      |

Drawing Status

S4 - FOR REVIEW AND AUTHORISATION

| Client   |
|---|
| John Sisk and Sons Ltd<br>John Sisk & Son Ltd<br>2410 Regents Court<br>The Crescent<br>Birmingham Business Park<br>Birmingham B37 7YE |



Gillespies

5th Floor, Phoenix House, 3 South Parade, Leeds, LS1 9QX.  
P. + 44 (0)113 247 0550 E. Rachel.Taylor@gillespies.co.uk

© copyright GILLESPIES LLP, all rights reserved