



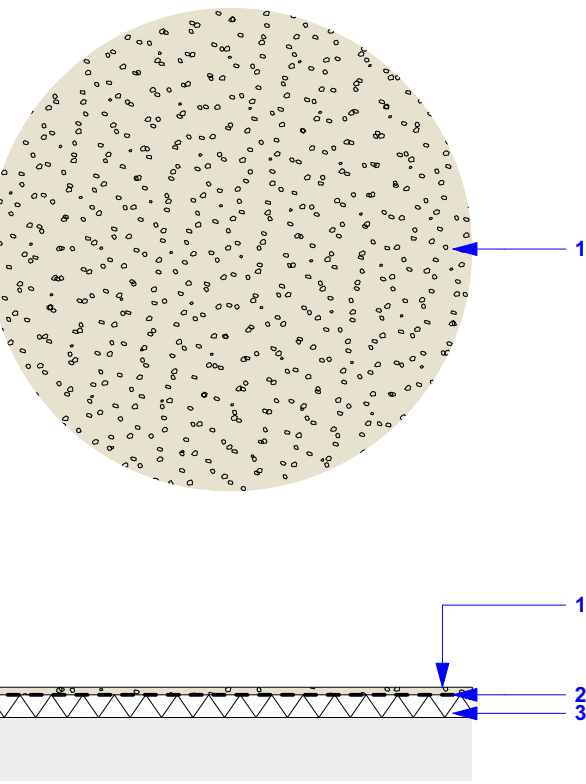


1 **S1 Self Binding Gravel**
Scale: 1:50

- 1 - Self bound gravel**
Product: Breedon Golden Amber Gravel
Size: 12mm
Depth: 50mm compacted depth (from a 65mm layer)
Colour: Golden
Supplier: Breedon or equal approved.
- 2 - Geotextile Membrane**
To engineer's specification.
- 3 - Sub-Base**
To engineer's detail and specification.

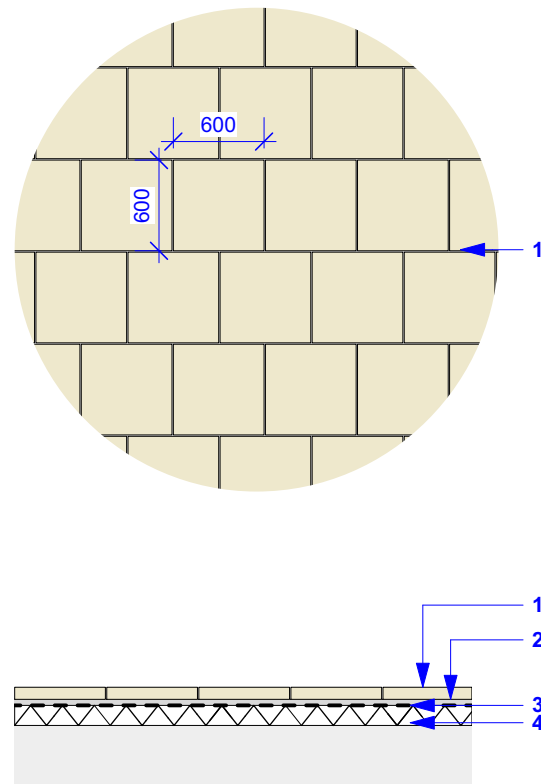


2 **S2.1 Large Unit Concrete Slab Paving**
Scale: 1:50

- 1 - S2.1 Large Unit Concrete Slab Paving**
Product: Breccia Slab Paving
Colour Mix: Breccia Bianco (50%), Breccia Giallo Gribbi (50%)
Finish: Ground Textured
Size: 600 (W) x 600 (L) x 80 (D)mm
Laid: Stretcher bond, Jointing at 6mm
Supplier: Hardscape or similar approved.
- 2 - Bedding Mortar**
Depth: 40mm - to be confirmed by engineer.
- 3 - Geotextile Membrane**
To engineer's specification.
- 4 - Sub-base**
To engineer's detail and specification.

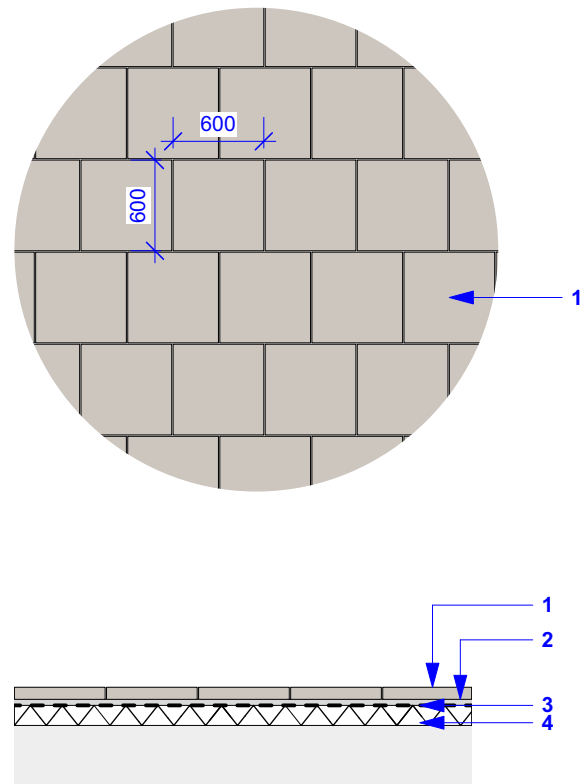


3 **S2.2 Large Unit Concrete Slab Paving**
Scale: 1:50

- 1 - S2.2 Large Unit Concrete Slab Paving**
Product: Breccia Slab Paving
Colour: Breccia Tagenta E
Finish: Ground Textured
Size: 600 (W) x 600 (L) x 80 (D)mm
Laid: Stretcher bond, Jointing at 6mm
Supplier: Hardscape or similar approved.
- 2 - Bedding Mortar**
Depth: 40mm - to be confirmed by engineer.
- 3 - Geotextile Membrane**
To engineer's specification.
- 4 - Sub-base**
To engineer's detail and specification.

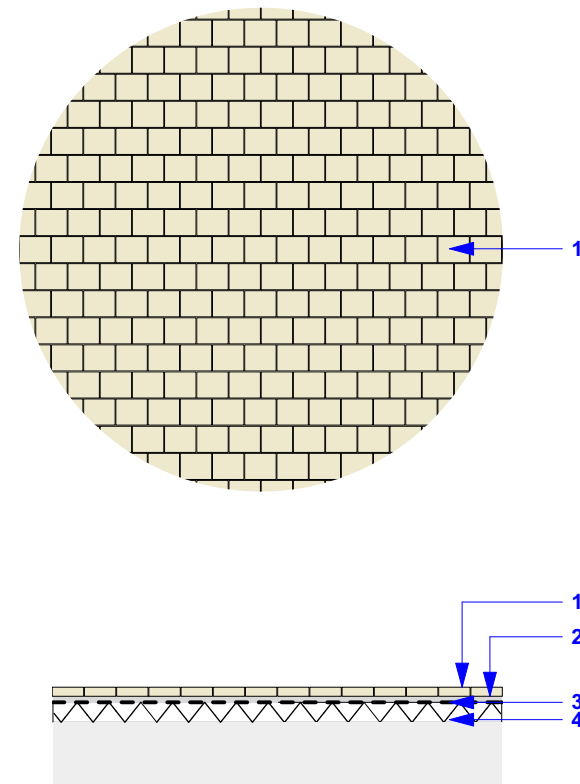


4 **S3 Small Unit Concrete Slab Paving**
Scale: 1:50

- 1 - S3 Small Unit Concrete Slab Paving**
Product: Artro / Retro or similar approved.
Colour: Heather
Sizes: 220 (L) x 55 (W) x 80 (D)mm (Artro), OR 190 (L) x 50 (W) x 60 (D)mm (Retro)
Laid: Stretcher bond, Jointing at 2-3mm
Supplier: Tobermore or similar approved.
- 2 - Bedding Mortar**
Depth: 40mm - to be confirmed by engineer.
- 3 - Geotextile Membrane**
To engineer's specification.
- 4 - Sub-base**
To engineer's detail and specification.

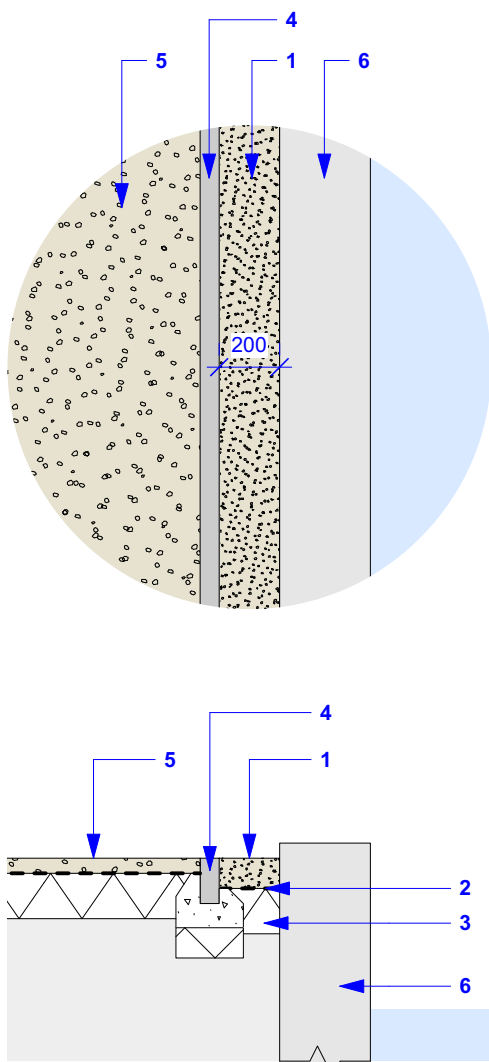


5 **S4 Loose Gravel**
Scale: 1:25

- 1 - S4 Loose Gravel**
(200mm strip to protect canal wall)
Product: Breedon Buff
Colours: Buff
Size: 4-10mm
Depth: 100mm
Supplier: Breedon or similar approved.
- 2 - Geotextile Membrane**
To engineer's specification.
- 3 - Sub-base**
To engineer's detail and sepcification.
- 4 - E1 Precast Concrete Pin Kerb**
- 5 - S1 Self-binding Gravel**
Refer to above fro hardworks details.
- 6 - Existing Canal Wall**

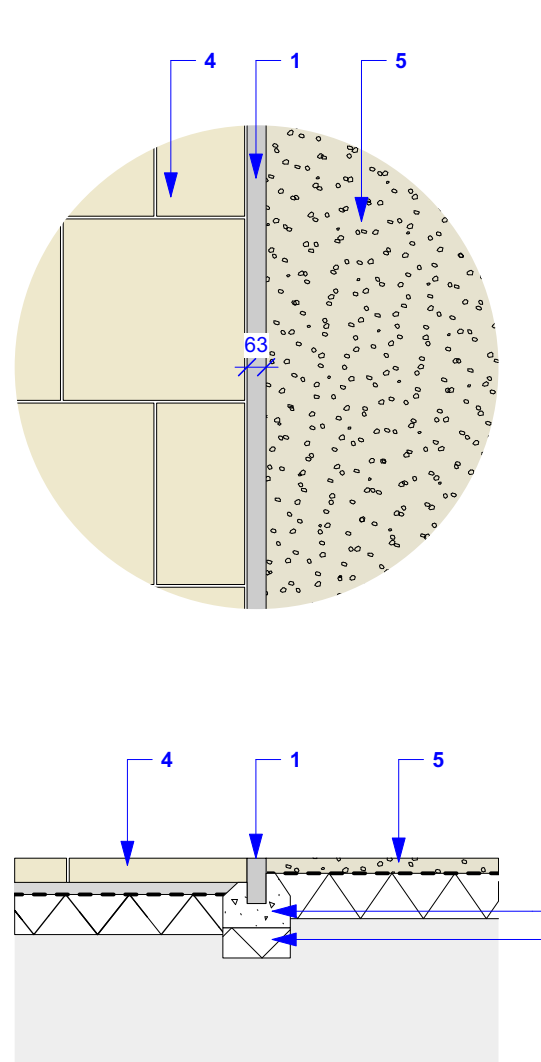


6 **E1 Concrete Pin Kerb**
Scale: 1:25

- 1 - E1 Precast Concrete Pin Kerb**
Material: Precast concrete
Size: 63 (W) x 150 (D) mm
Laid: Flush, on end
Supplier: Marshalls or equal approved.
- 2 - Concrete Haunch**
To engineer's detail and specification.
- 3 - Sub-base**
MOT Type 3 Sub-base
To engineer's detail and specification.
- 4 - S2.1 Large Unit Concrete Slab Paving**
Refer to above for hardworks details.
- 5 - S1 Self-binding Gravel**
Refer to above for hardworks details.

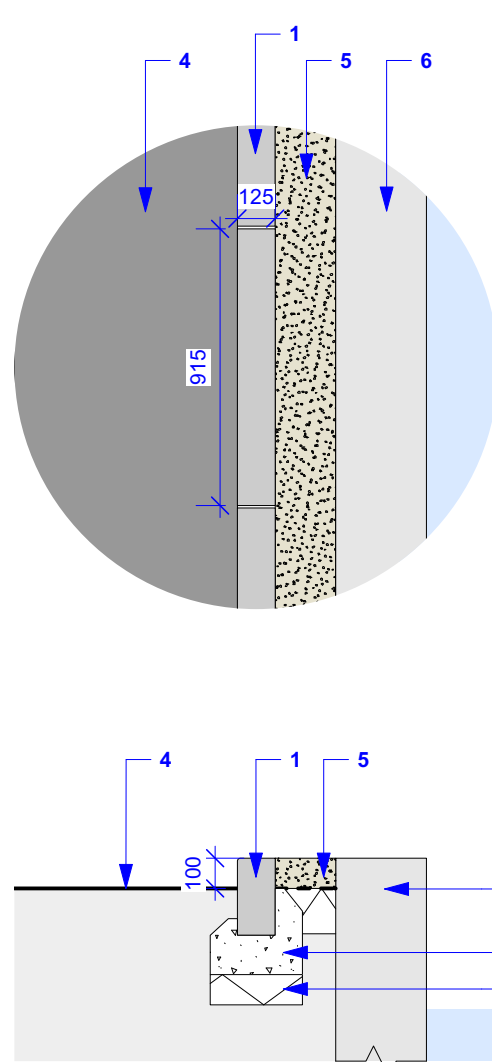

7 **E2 Concrete Road Kerb**
Scale: 1:25

- 1 - E2 Precast Concrete Road Kerb**
Material: Precast concrete
Unit Size: 125 (W) x 915 (L) x 255 (D) mm
Laid: 100mm upstand
Supplier: Marshalls or equal approved.
- 2 - Concrete Haunch**
To engineer's detail and specification.
- 3 - Sub-base**
MOT Type 3 Sub-base
To engineer's detail and specification.
- 4 - S6/S7 Tarmac**
To engineer's detail and specification.
- 5 - S4 Loose Gravel**
- 6 - Existing Canal Wall**

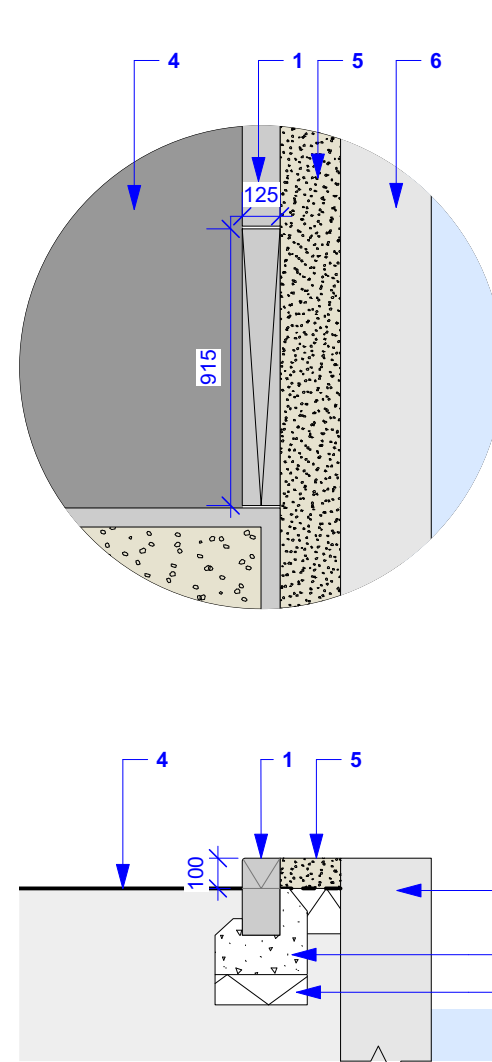

8 **E3 Concrete Transition Kerb**
Scale: 1:25

- 1 - E3 Precast Concrete Transition Kerb**
Material: Precast concrete
Unit Size: 125 (W) x 915 (L) x 255 (D) mm
Laid: 100mm upstand
Supplier: Marshalls or equal approved.
- 2 - Concrete Haunch**
To engineer's detail and specification.
- 3 - Sub-base**
MOT Type 3 Sub-base
To engineer's detail and specification.
- 4 - S6/S7 Tarmac**
To engineer's detail and specification.
- 5 - S4 Loose Gravel**
- 6 - Existing Canal Wall**

NOTES:
1. Do not scale from this drawing.
2. Always work to noted dimensions.
3. All dimensions are in millimetres unless otherwise stated.
4. All setting out, levels and dimensions to be agreed on site.
5. The dimensions of all materials must be checked on site before being laid out.
6. This drawing must be read with the relevant specification clauses and detail drawings.
7. Order of construction and setting out to be agreed on site.


LOCATION PLAN

KEY

P02	06/10/25	Stage 5 Planning Issue	MC	KR
P01	04/08/23	Stage 4 Draft Issue	EKH	KR
Revision	Date	Description	Drawn	Apprvd.



Planit I.E. Limited
Manchester | London | Liverpool | Leeds | Standish
E: info@planit-ie.com W: planit-ie.com

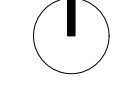

MANCHESTER
2 Back Grafton St.,
Altrincham,
WA14 1DY
T: 0161 928 9281

Client	Embassy		
Project	Embassy Village		
Drg Title	Hardworks and Edgings Details		
Created on	Created by	Approved by	
02/08/2023	EKH	KR	
Scale	Size	Workstage	Status
Varies	A1	RIBA 5	
Drg No.	Suitability		Revision
2596-PLA-XX-XX-DR-L-5000	S2		P02
© Planit I.E. Limited			