


Notes :
1. This drawing should not be scaled, figured dimensions only to be taken
2. should any discrepancies be found with this drawing, please inform this office.
3. Copyright of this drawing is owned by JM Architects.
Structural information indicative only. To be confirmed by Structural Engineer.

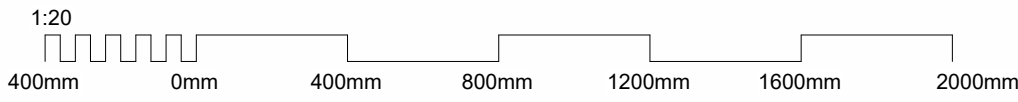

Signage 01 - Pupil Entrance Text

Font Type - Arial (TBC)
Font Size - 350mm (TBC)
Material - Powder Coated Aluminium
Colour - White - RAL 7016 (TBC)
Sign Depth - Flat Cut Lettering
Sign Height - 850mm Overall
Sign Width - 1890mm Overall
Text - Pupil Entrance

NBS N14:110

Signage 02 - Main Entrance Text

Font Type - Arial (TBC)
Font Size - 250mm (TBC)
Material - Powder Coated Aluminium
Colour - White - RAL 7016 (TBC)
Sign Depth - Flat Cut Lettering
Sign Height - 580mm Overall
Sign Width - 1360mm Overall
Text - Main Entrance

NBS N14:111

Signage 03 - School Logo

Logo Shape - Circle
Material - Powder Coated Aluminium
Colour/s - Refer to Trust branding
Sign Depth - Flat Cut Lettering
Sign Height - Refer to External Signage - School Logo
Elevation
Sign Width - Refer to External Signage - School Logo
Elevation

NBS N14:112

Signage 03 - School Logo Text

Font Type - Arial (TBC)
Font Size - 600/450mm (TBC)
Material - Powder Coated Aluminium
Colour - Dark Green / Light Green / Grey (Refer to Trust Branding)
Sign Depth - Flat Cut Lettering
Sign Height - 1230mm Overall
Sign Width - 5530mm Overall
Text - Orchard House High School



Signage 04 - Wayfinding Text

Font Type - Arial (TBC)
Font Size - 60mm (TBC)
Material - Powder Coated Aluminium
Colour - White - RAL 7016 (TBC)
Sign Depth - 20mm
Sign Height - 206.4mm Overall
Sign Width - 743.1mm Overall
Text - All Visitors to Report to Reception Via Main Entrance
Additional - Directional Arrow below Text


NBS N14:113

Notes

- Offset 10mm from the building to avoid water damage
- Patressing to signage required - Design by Cladding Support Designer
- Exact Dimensions TBC by manufacturer
- Logo is indicative only and to be determined by client, dimensions shown are indicative of an area allowance
- Allowance required for external post mounted identification sign, to be shown on Landscape Architects drawings

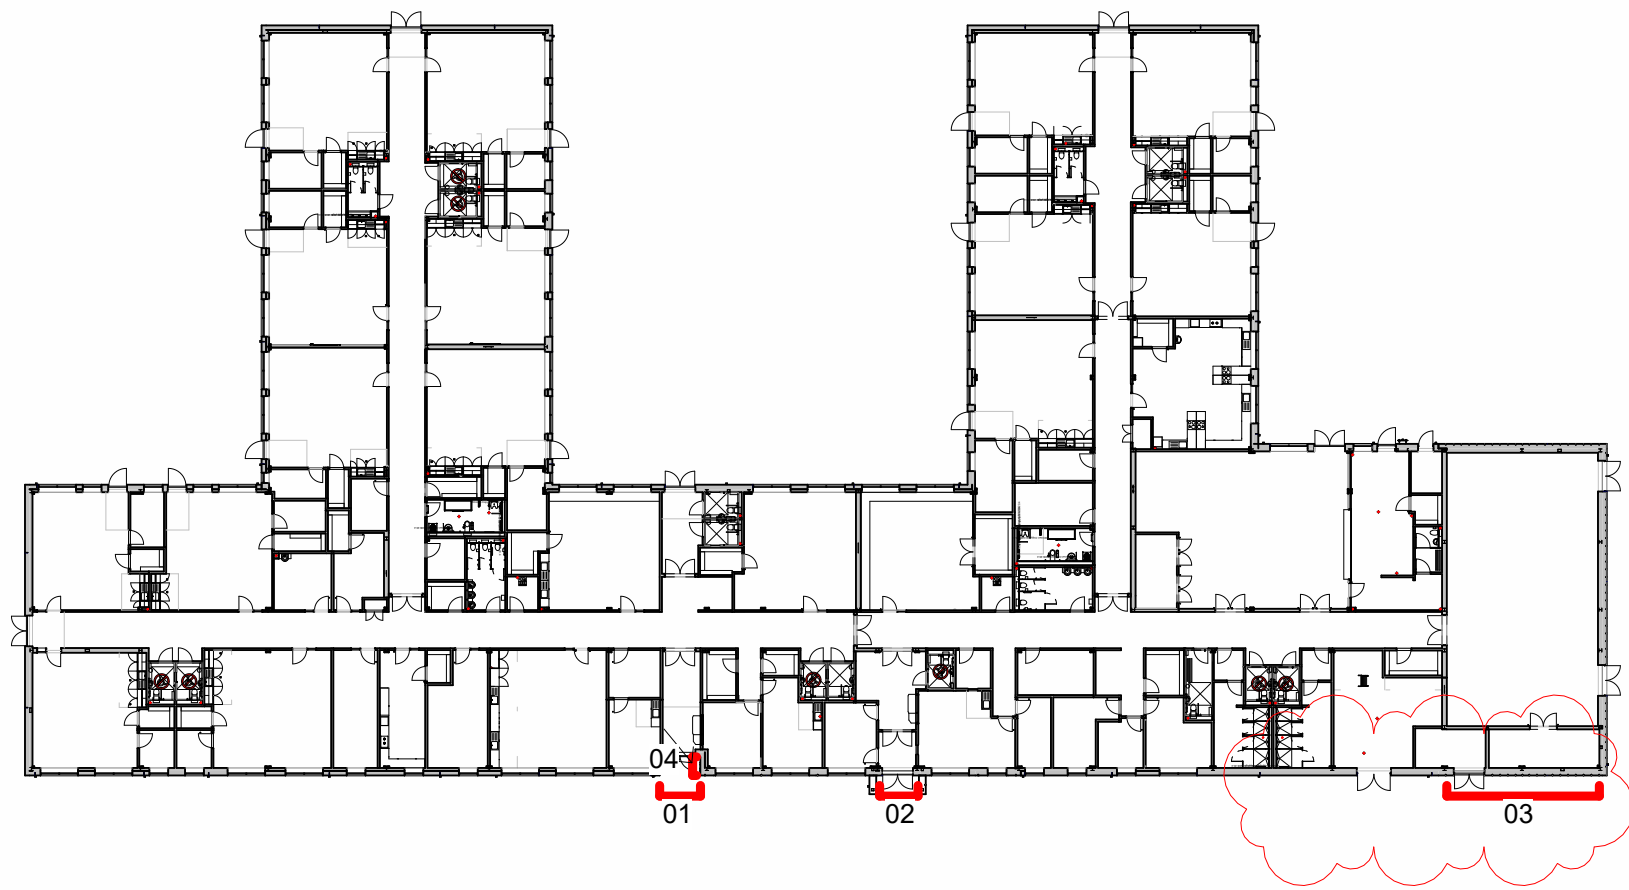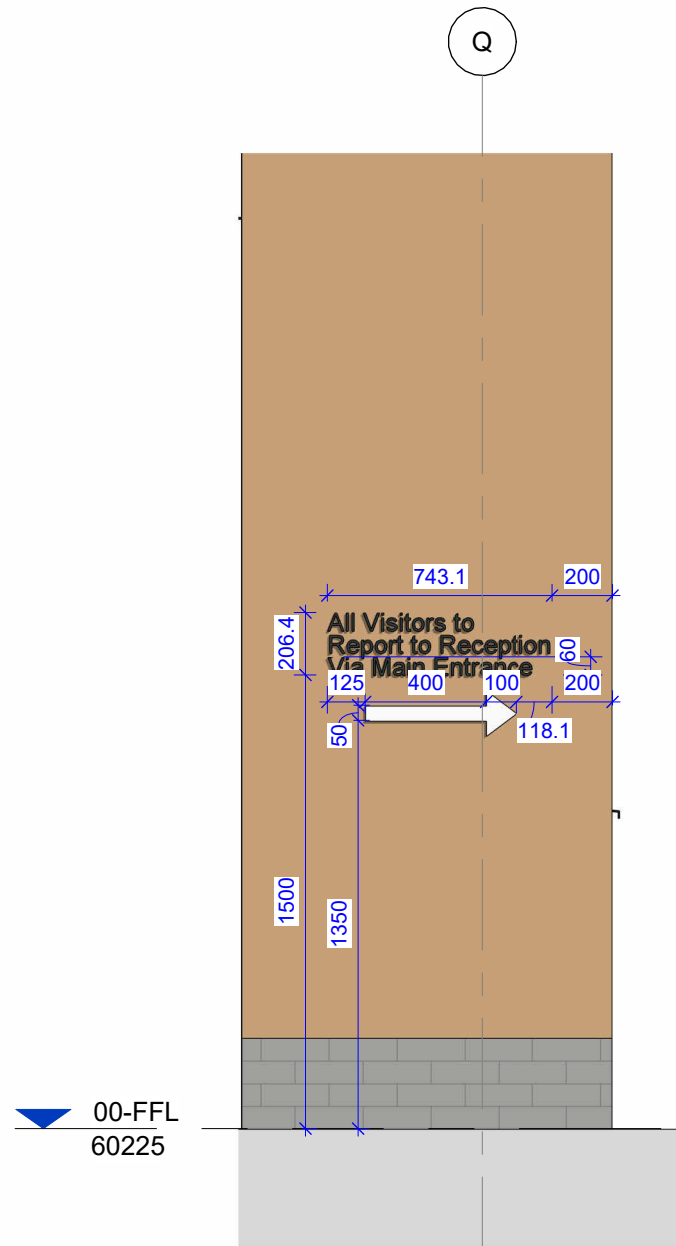

External Signage 04 - Wayfinding
1 : 25

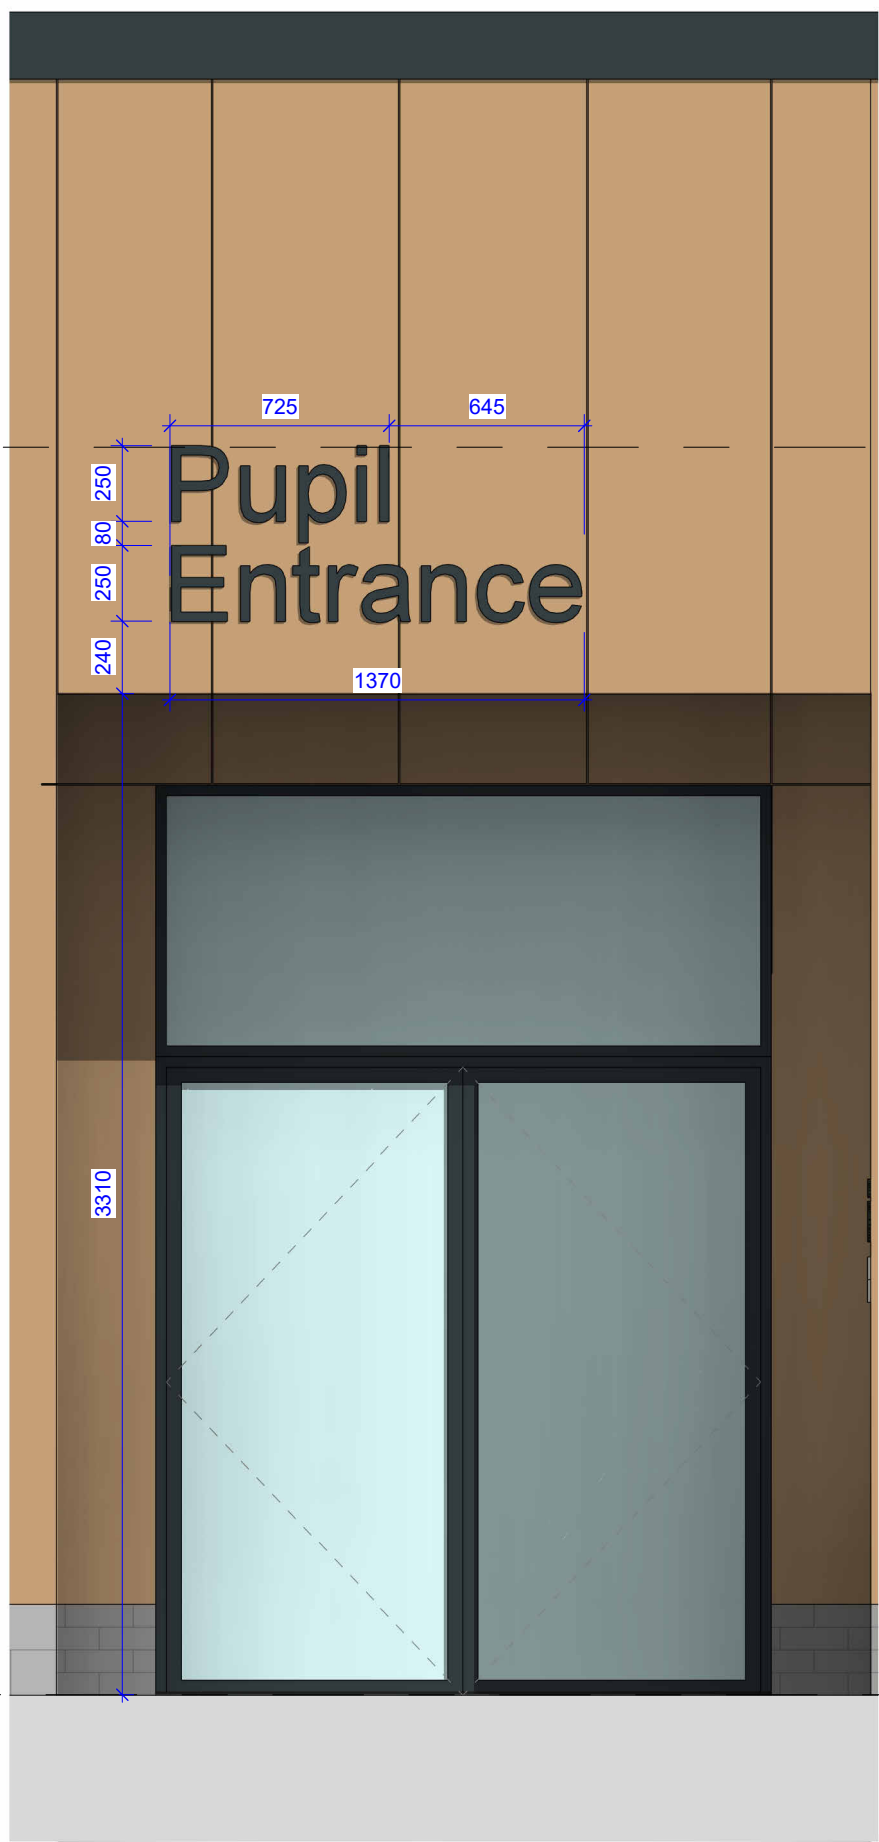

External Signage 01 - Pupil Entrance
1 : 25



External Signage 02 - Main Entrance
1 : 25



External Signage 03 - School Logo
1 : 25

UPRN 000077240467		jmarchitects	
Project Varley Street SEN School			
Title External Signage		54 Princess street Manchester M1 6HS	
Client Kier		T : 0161 200 6300 F : 0161 200 6301	
Purpose : For Construction		manchester@jmarchitects www.jmarchitects.net	
Drawing Number		Scale : As indicated @ A1	
Project - Originator - Volume - Level - Type - Role - Class/Number VAR-JMA-ZZ-ZZ-DR-A-71 201		Status A5	
		Revision C5	
		JMA Project Number 7196	