



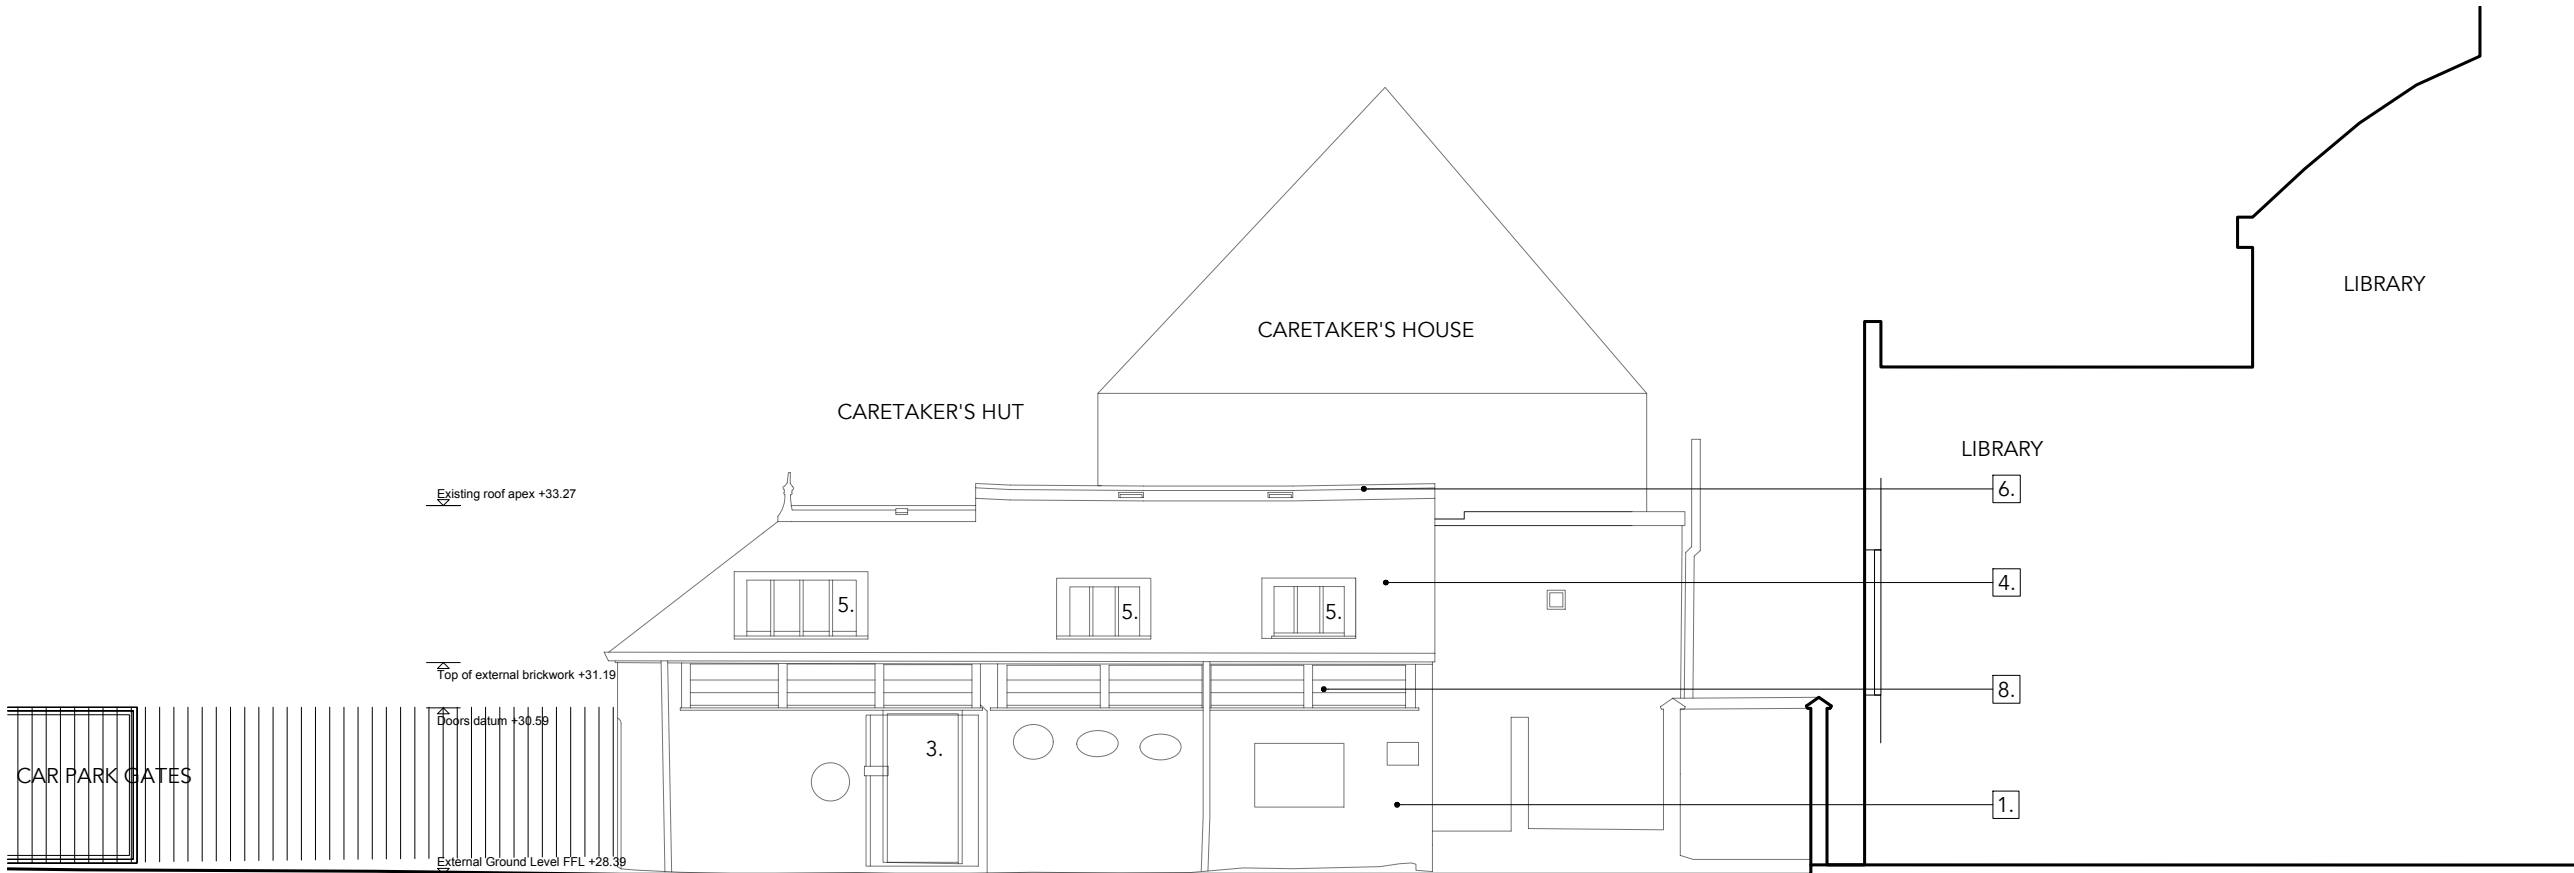

A. Elevation facing the nursery

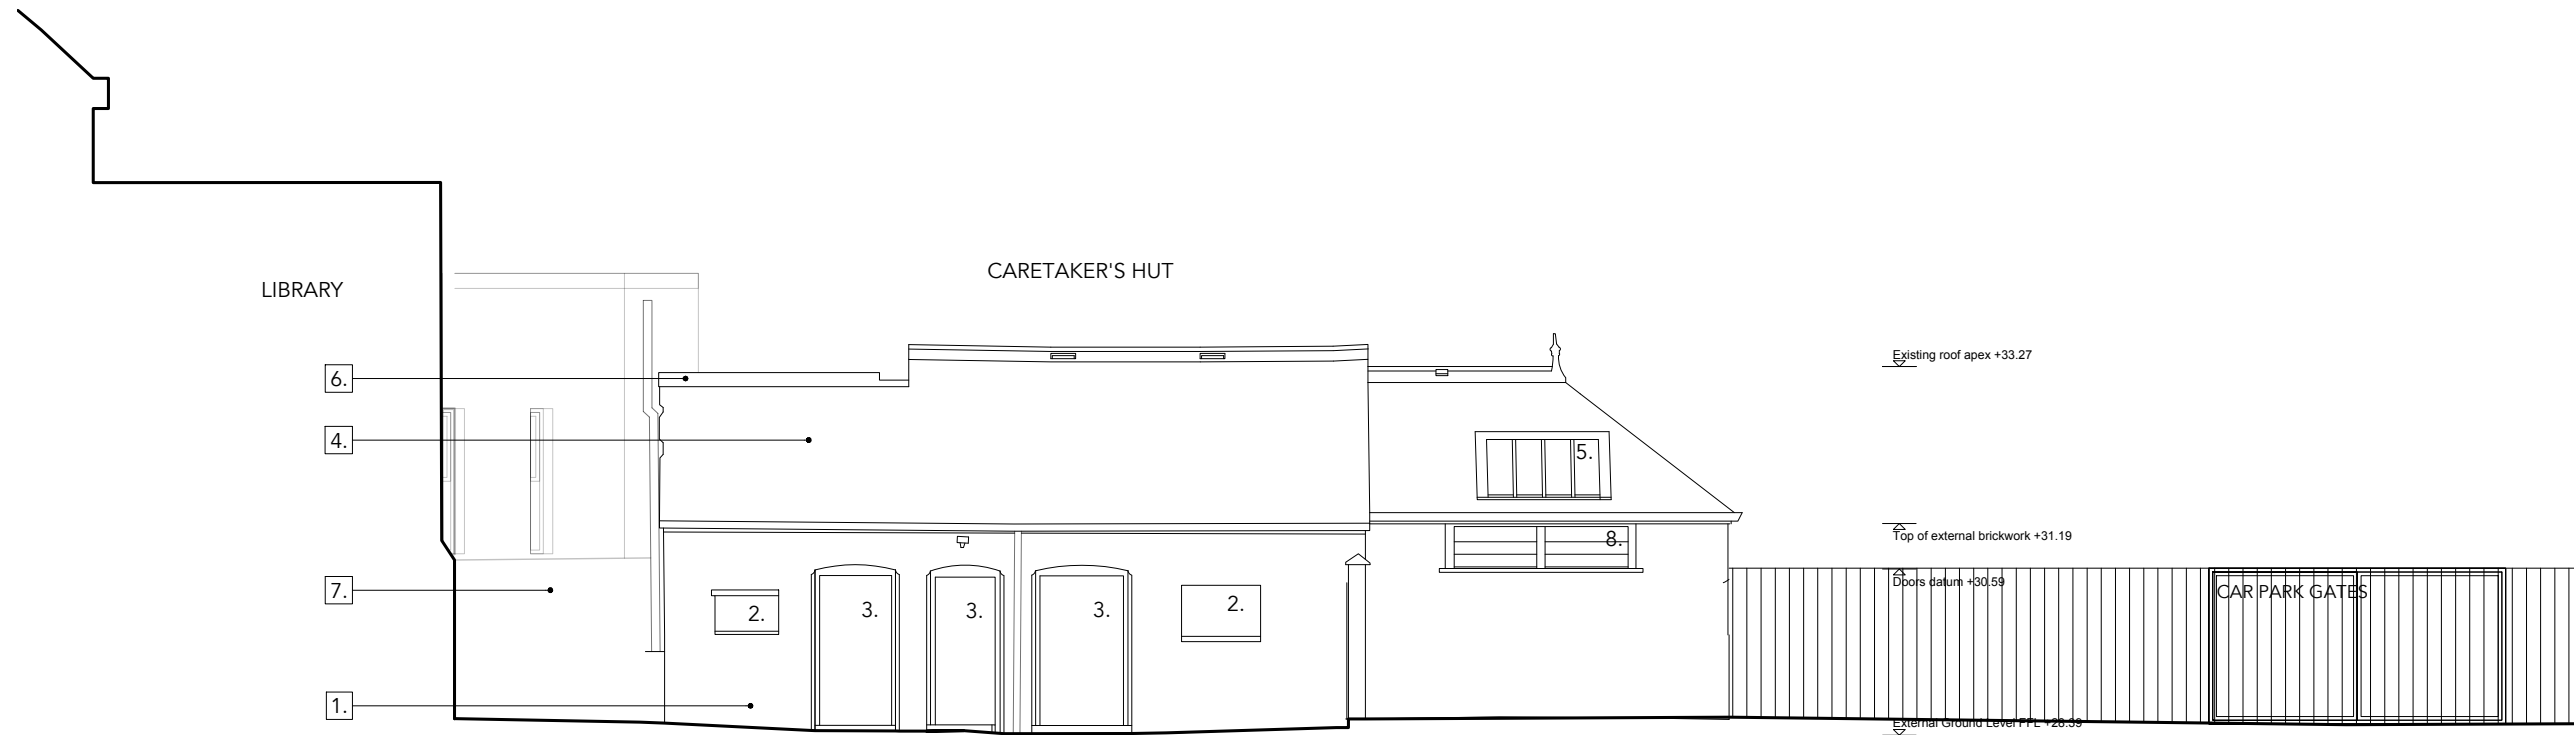

B. Elevation facing the Caretaker's House

- Revisions**
- | | |
|--------------|---------------------|
| - 09.09.2025 | Draft Planning |
| A 16.09.2025 | Planning Submission |
- KEY**
- Existing building:
1. Existing brickwork
 2. Existing window
 3. Existing door
 4. Existing tiled roof - blue grey slates
 5. Existing rooflight
 6. Terracotta roof detailing
 7. Existing freestanding brickwork wall with terracotta capping
 8. Existing louvres

This is not a construction drawing.
Dimensions are in mm unless otherwise stated. Do not scale from this drawing.
No party wall notices are in place.
A Building Regulations Application has not been submitted.

0m 0.5m 1m 2m

PROJECT: **25_008**
CLIENT: Under 3s Provision
Oswald Road Primary School
NUMBER: **142**
DRAWING: Existing Elevations
SCALE: 1:100 @ A3

Claire Bandy. Architect
www.clairebandyarchitect.com
07866510152