


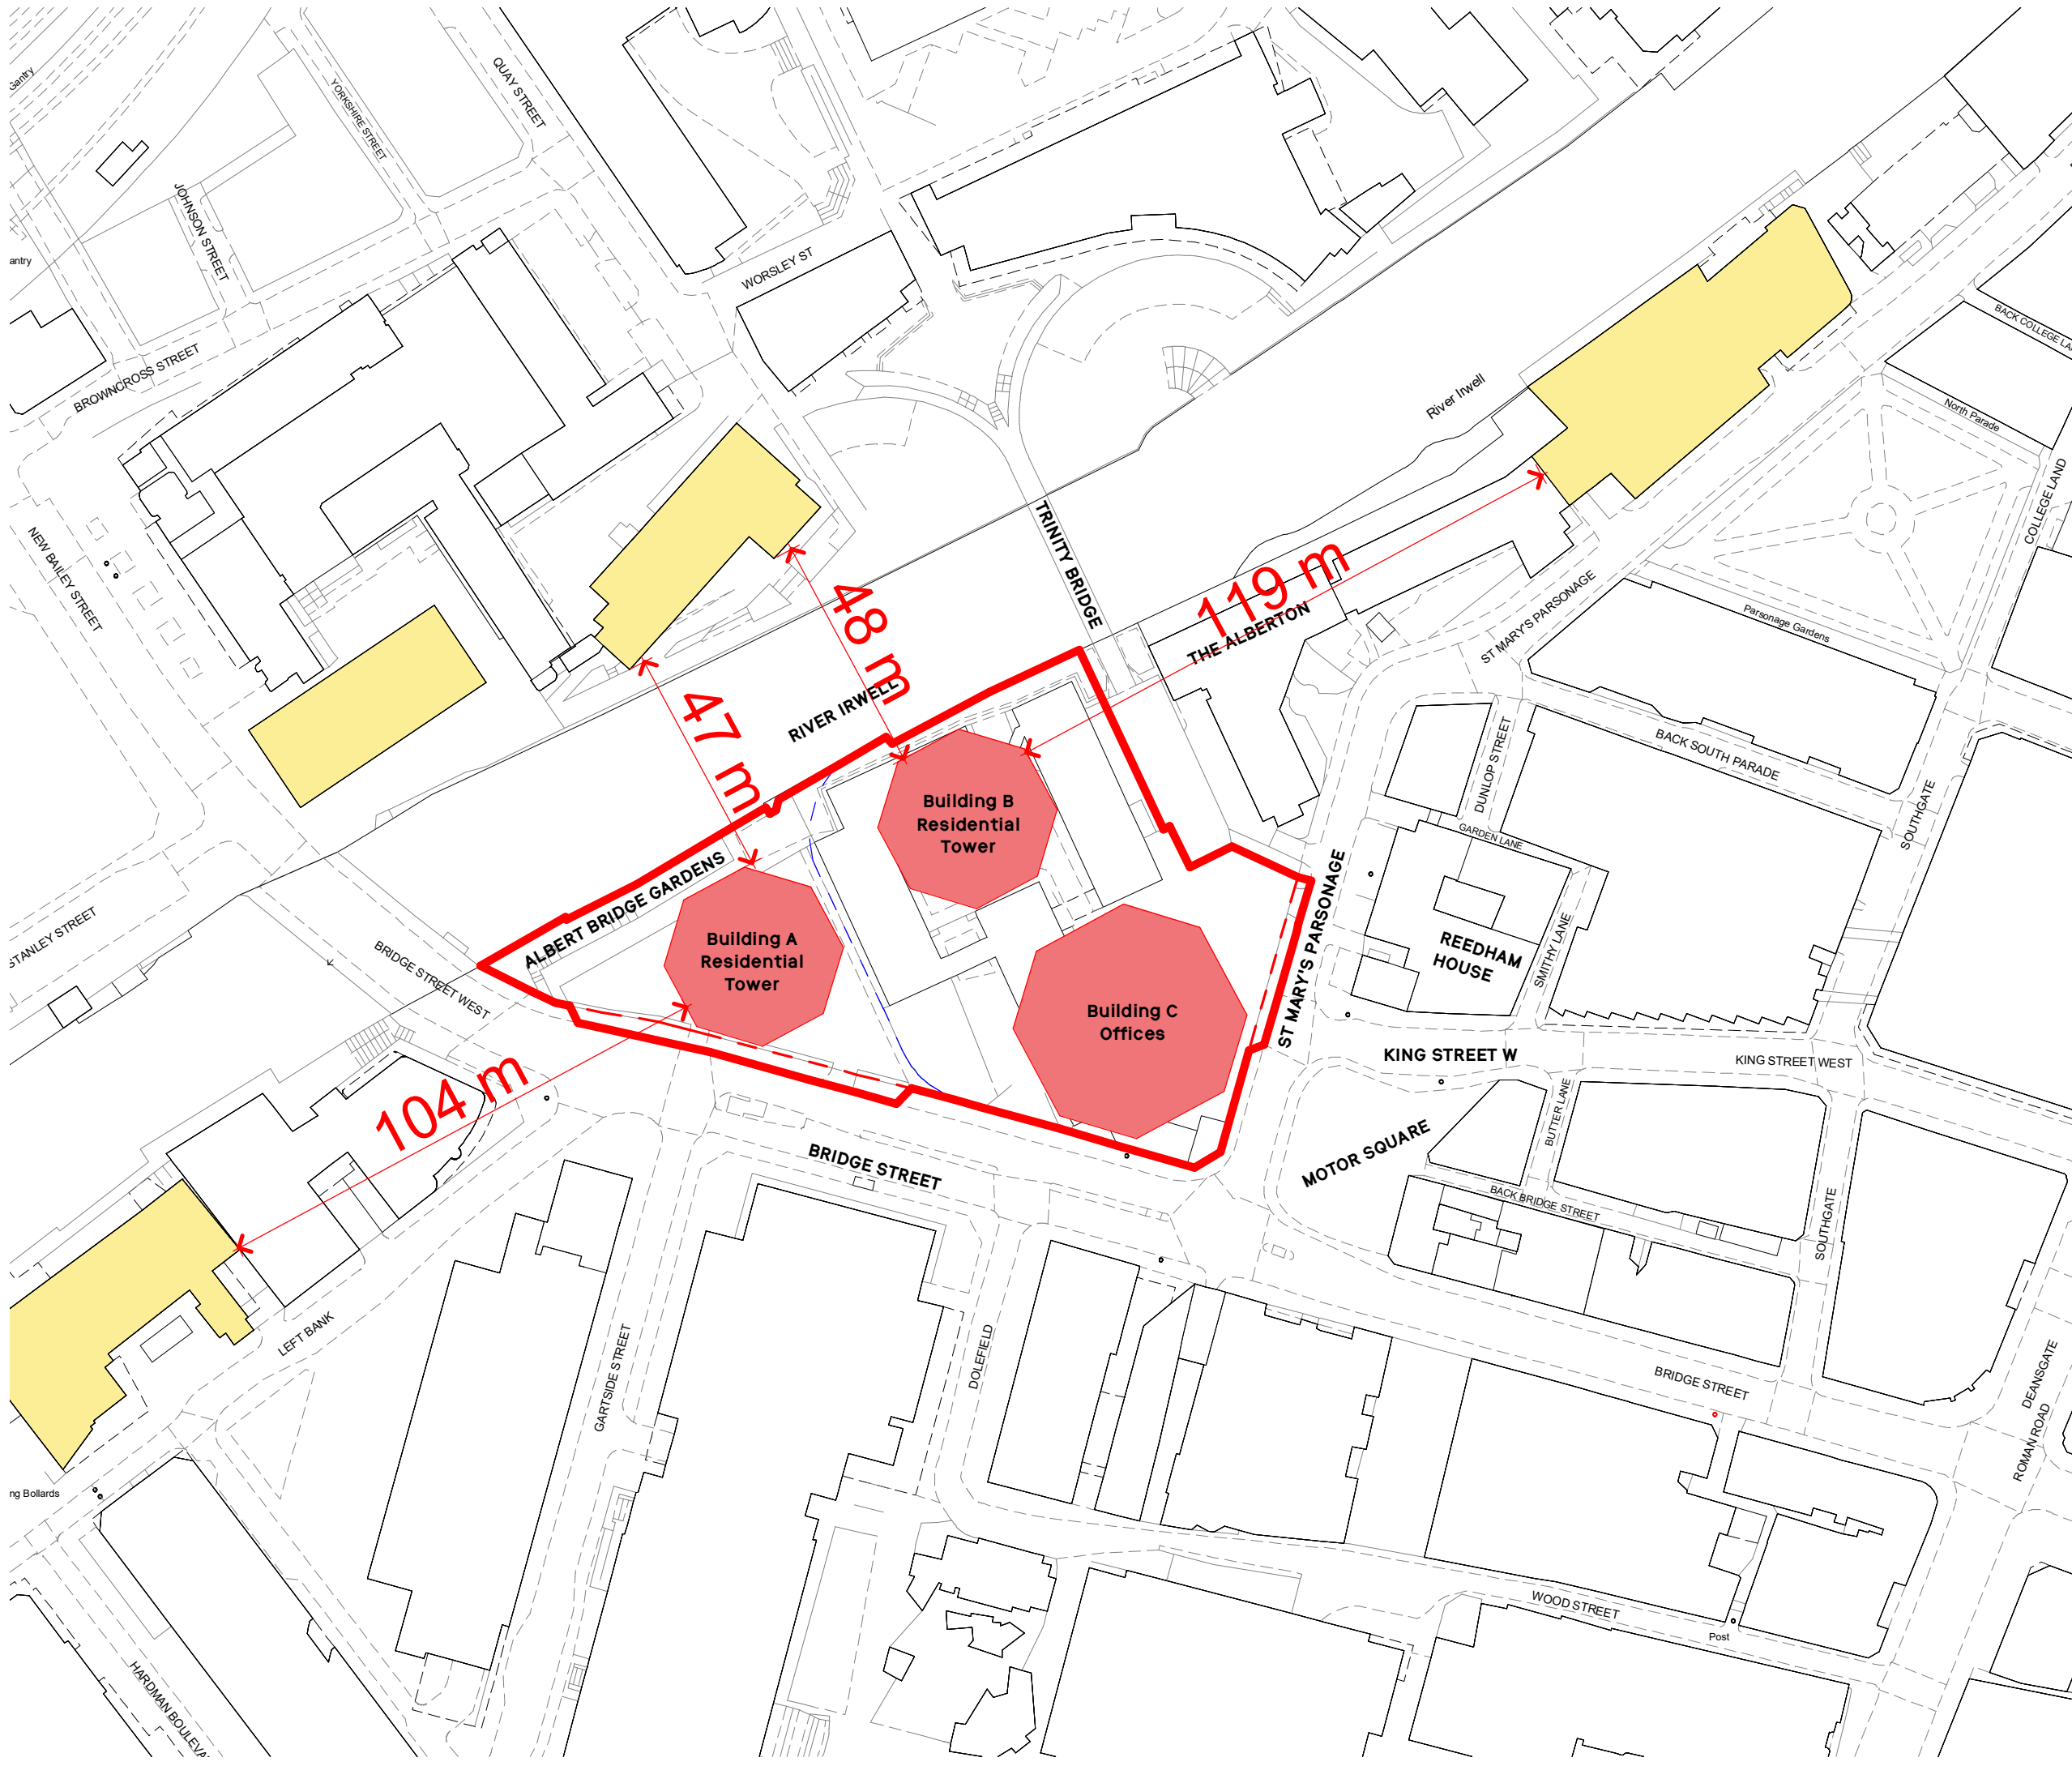

General Notes

No implied licence exists. This drawing should not be used to calculate areas for the purposes of valuation.
Do not scale this drawing for construction purposes. All dimensions to be checked on site by the contractor and such dimensions to be their responsibility.
All work must comply with relevant British Standards and Building Regulations requirements. Drawing errors and omissions to be reported to the architect.

Notes

Key Plan

- Albert Bridge House Planning Application Boundary
- Site extents
- MCC Carpark Boundary
- ABH Proposals
- Nearby Residential Buildings

3 Brewhouse Yard
London, EC1V 4JQ
hello@egretwest.com
+44 (0) 20 7549 1730

INFORMATION

Project No.	0476
Project Name	Albert Bridge House
Drawing Title	

Location Plan with Residential Offsets

Client	Oval Properties 1801 Ltd
Scale @A3	1 : 1250
Date	09/02/25
Drawn by	SEW
Checked by	EB

P1	02/09/25	Planning Comment Response	SEW
Rev	Date	Reason	Chk

Drawing Number	Rev.
0476-SEW-ZZ-ZZ-DR-A-SK0001	P1