


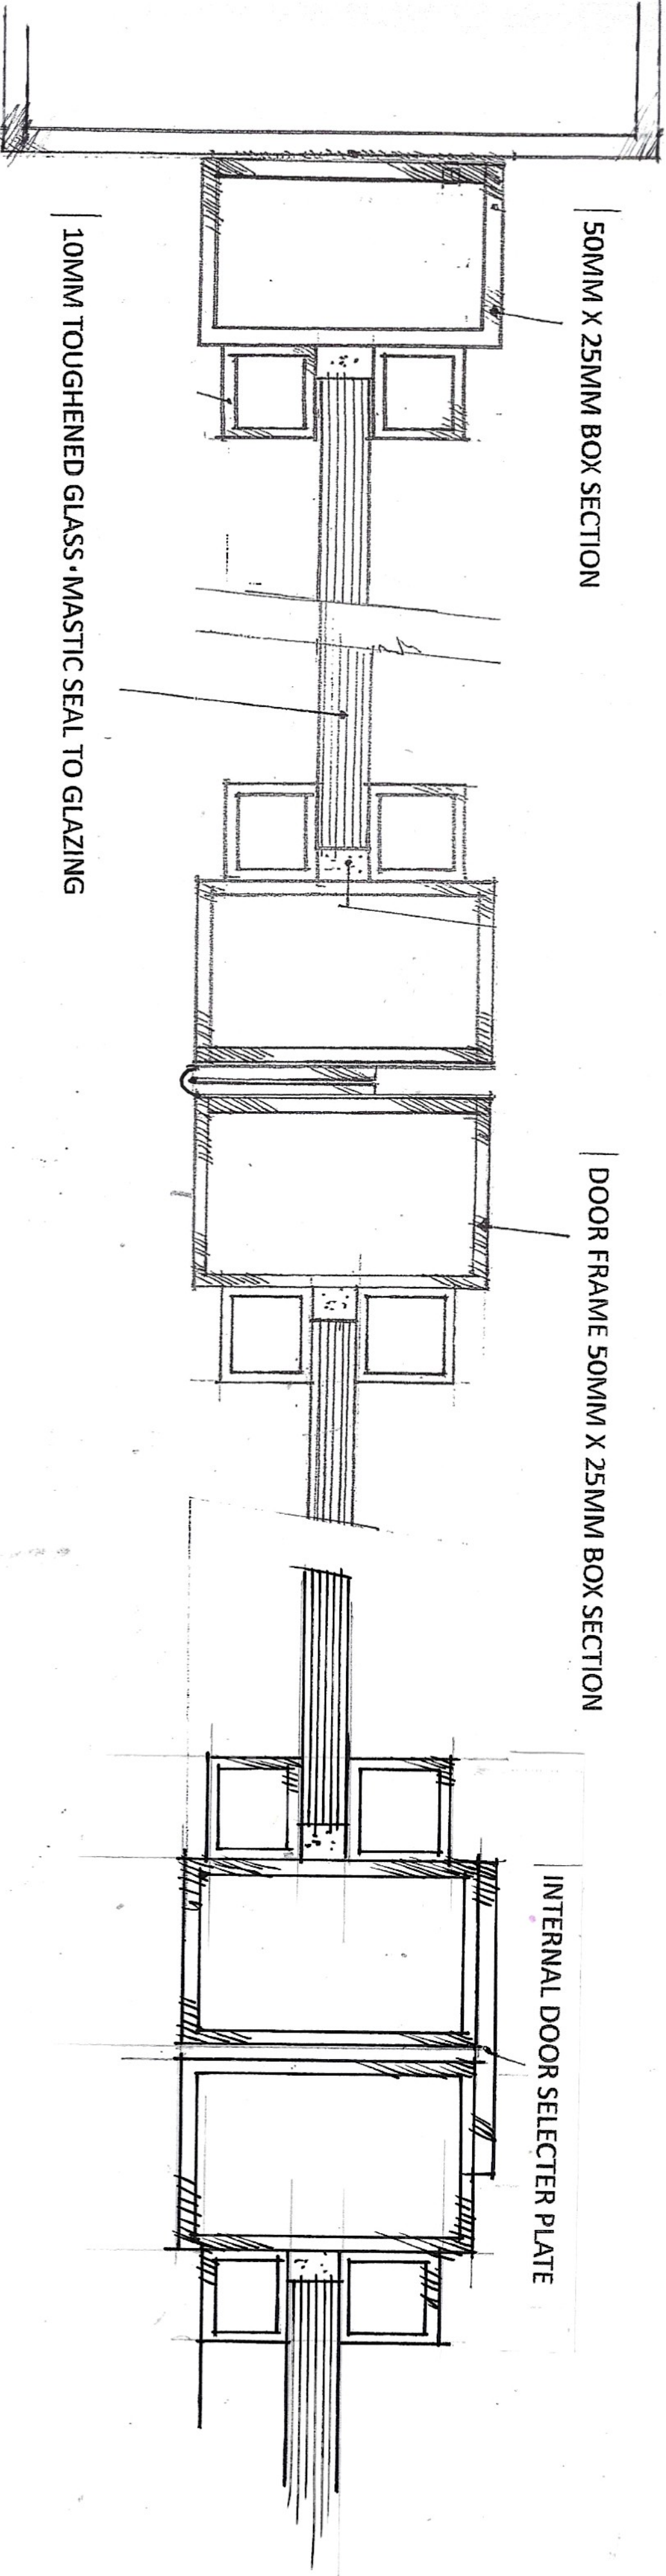

creative . interiors . design

CLIENT RICHMOND STREET TEA ROOMS
JOB 15 BLOOM ST.
TITLE DOOR GLAZING DETAIL B
JOB NO. 1071
SCALE F30 X 3
DRAWING NO. 9
DATE FEB 2025

RCA Interiors
Design Studio Unit 2A, Parkway Trading Estate,
Barton Dock Road, Manchester M32 0TL
TEL: 0161 864 2921
www.rcainteriors.co.uk

RCA Interiors is a trading style of
Richard Chadwick Associates Ltd.