
31 BOOTH STREET | 1st FLOOR
Wall finishes

This drawing is the property of Bluesky Design Interiors Limited and must not be copied or otherwise reproduced. All dimensions must be checked on site before commencing work. This drawing was produced using AutoCAD 2025.

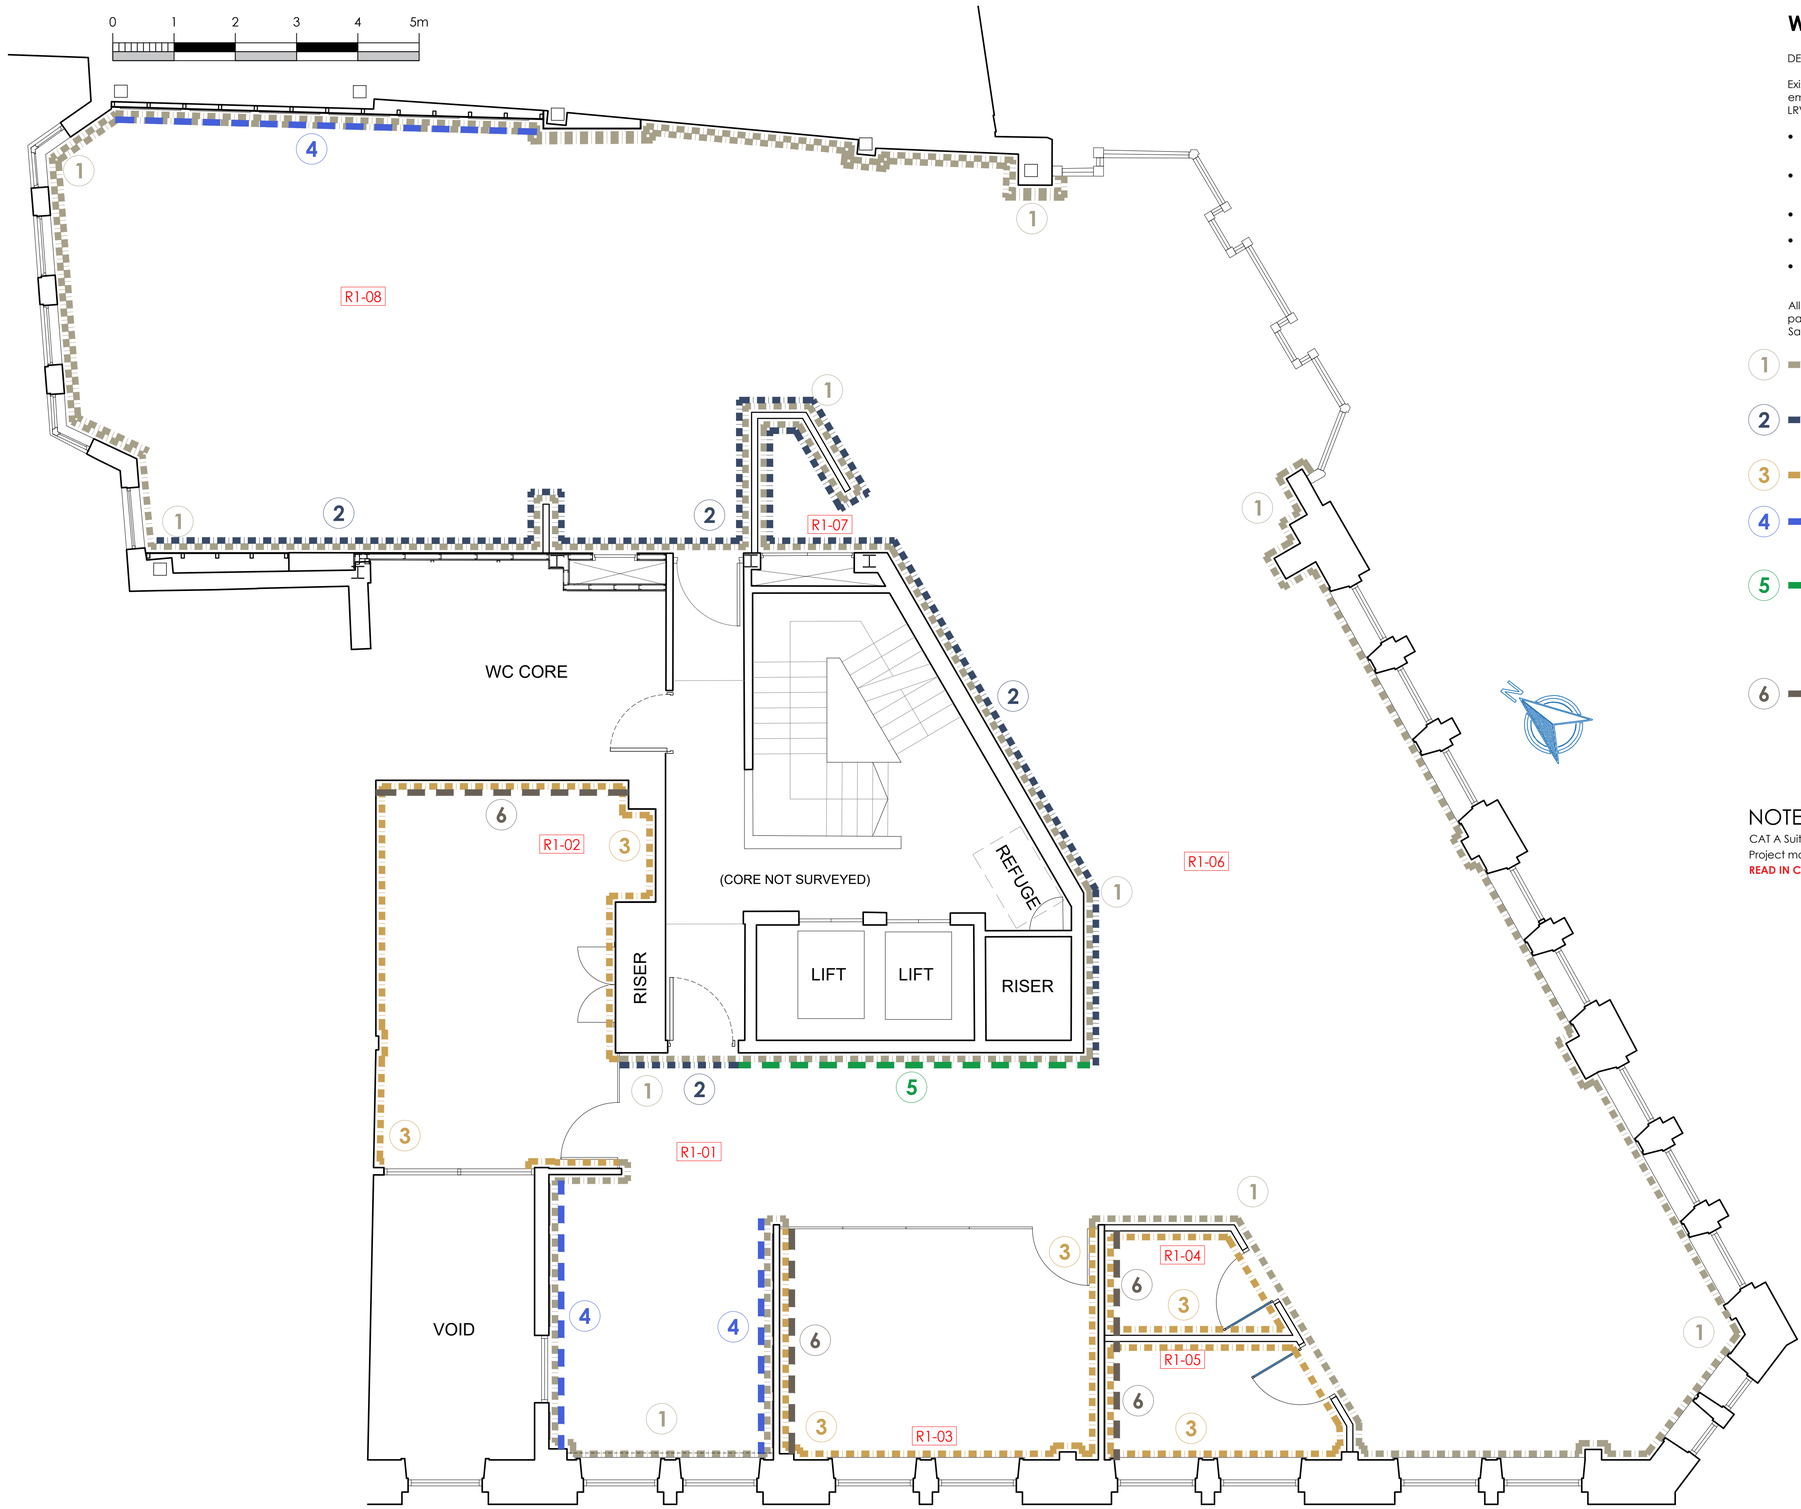

WALL FINISHES KEY

DECORATION NOTES

Existing painted ceiling sofit / bulkheads + plasterboard perimeter ceilings to receive Dulux Diamond Matt emulsion paint finish. Colour:- WHITE 9010 - TO MATCH EXISTING WALLS
LRV Value : 84

- Unless otherwise stated, all new & existing partitions to receive new Dulux Diamond Matt emulsion paint finish. Colour:- WHITE 9010 - TO MATCH EXISTING WALLS
- Unless otherwise stated, all new and existing skirtings to be sanded and prepared to receive eggshell paint finish. WHITE 9010 - TO MATCH EXISTING WALLS
- Existing architrave to entrance door and riser doors to be painted to match Farrow and Ball Shaded White
- Existing riser doors to be painted to match Farrow and Ball Shaded White
- Drawing to be read in conjunction with 1394-01-PE-01 & 02

All feature paint colours to be Dulux Diamond Matt Emusion to match paint colours as shown to be painted to partition head unless otherwise noted. Skirtings to match wall colours in eggshell paint finish.
Sample paint patch to all feature walls for design team to approve

1. Paint finish - To be colour matched to Farrow and Ball Shaded White.
   LRV Value: 66. To walls as shown and skirtings around core area only.
   (See partition elevation drawing PT01 for details)
2. Paint finish to align with Acupanel approx 2375mm from floor
   Dulux 20BB 08/051 (to match blue colour of acupanel) sample to be approved on site
3. Paint finish - to be colour matched to Farrow and Ball Cord [LRV Value: 54]
   Skirtings to be RAL 9010 white [LRV value: 84]
4. Wall panelling : to be eggshell paint finish to match Farrow & Ball Shaded White to frames.
   See 1394-01-JN-01 for details.
5. Slatted timber wall finish to 2375mm high to align with entrance door recess
   Manufacturer : Acupanel
   Product : Contemporary Blue Wrapped Acoustic Wall Panels
   Panel size: H2400 x W600mm - cut to dimensions as per elevations
   Colour: 'Contemporary Blue' with Black felt backing
   Matching end caps to be provided to exposed edges
   Available from The Wood Veneer Hub *www.thewoodveneerhub.co.uk*
6. Acoustic wall panelling to finish 2375mm from floor - to match height of glazing to rooms
   Manufacturer: Autex
   Product: Lanes
   Style: Plane
   Colour: Opera
   Channels required from manufacturer to create air gaps to enhance acoustic performance, see installation guidelines
   To be installed in line with manufacturer's guidelines
   See 1394-01-PE-01 for setting out

NOTES:

CAT A Suite has recently been refurbished - decorations may be limited to feature key only depending on project budget. Project manager to advise.

READ IN CONJUNCTION WITH 1394-01-PE-01 & PE-02

A	25.07.25	Heritage Issue	FLC
–	19.06.25	First issue for comment	ST

Client	**VISTA TRUST CORPORATION (UK) LTD - JLL**
Project	**PLUG & PLAY**
Address	**31 BOOTH STREET**
Drawing Title	**1st FLOOR | WALL FINISHES**

DATE **16.06.25** Scale **1:50@A1** BY **ST**

Drawing No **1394-01-DC-01 A**

Status **HERITAGE**

bluesky Design INTERIORS LIMITED
Studio 1 | 169 High Street
Boston Spa | Leeds | LS23 6BH
01937 845 399
www.blueskydesigninteriors.co.uk