
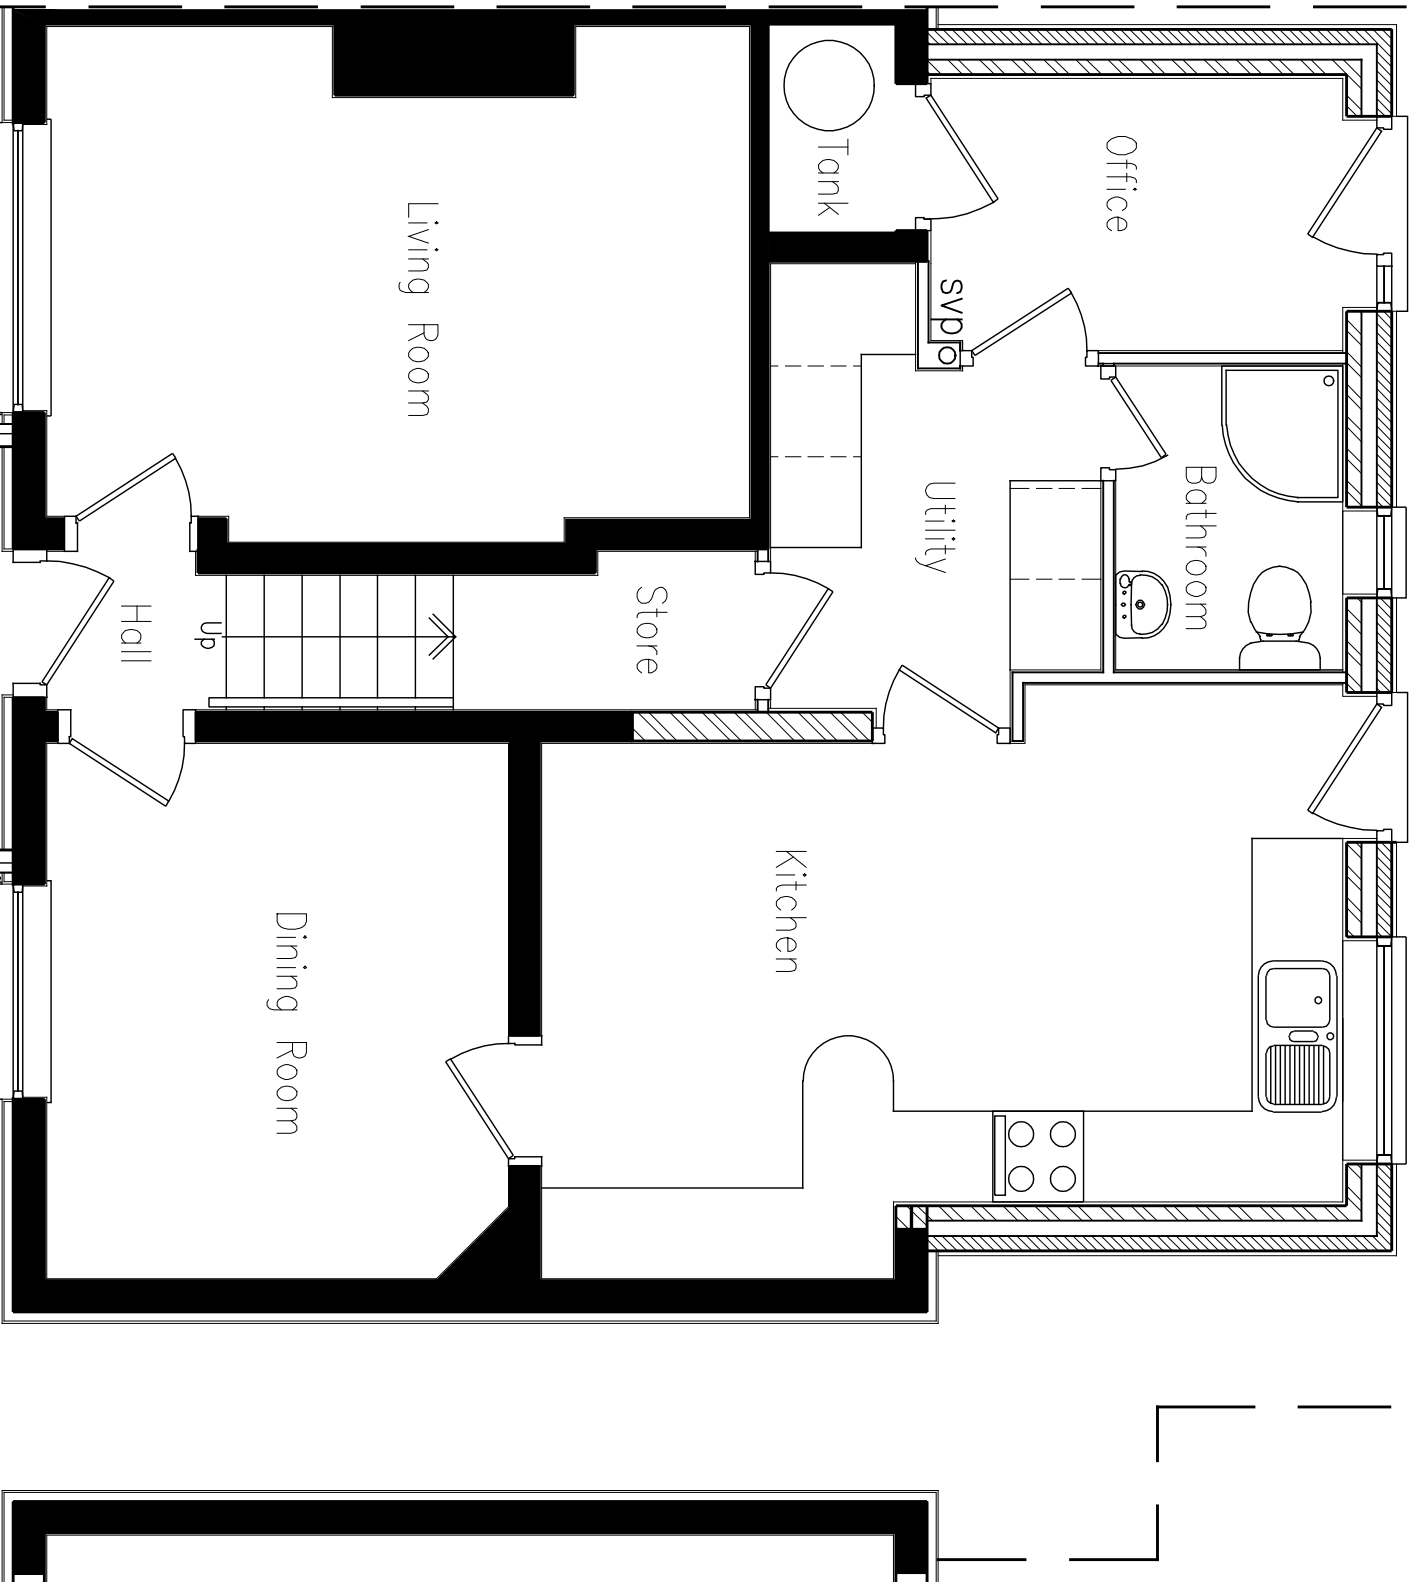
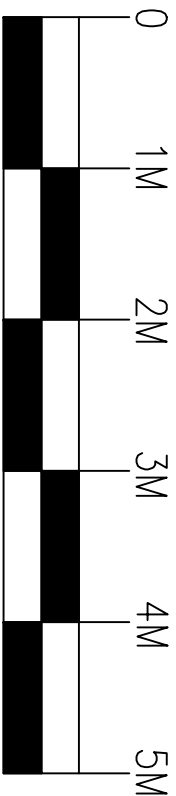


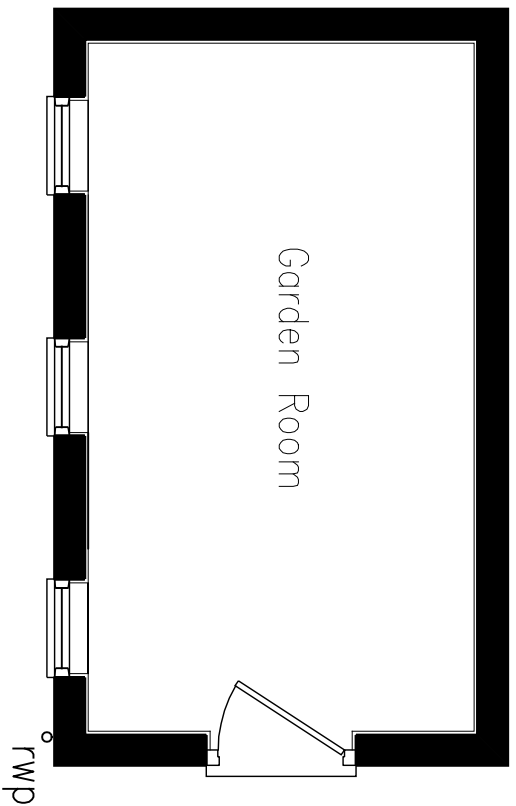

SCALE		DATE	
1:50 @ A3		June 2025	
Rev	Description	Date	Rev.
	CLIENT		

PROJECT			
MR. S. Ramasenthiran			

PROPOSED Extension Works at:			
276 Pairs Wood Road			
Manchester			
M20 6JY			

DRAWING			
---------	--	--	--

Proposed Ground Floor Plan