


This document and its contents are the property of the Purchaser/Employer and Crookes Walker Consulting. They may not be copied or reproduced in any way, in part or whole, without prior written approval of both parties. Violations will result in legal action.
This drawing shall be read in conjunction with the CWC Mechanical and / or Electrical Specification(s).
DO NOT SCALE FROM THIS DRAWING

DESIGNERS RISK ASSESSMENT
REFER TO DESIGNERS RISK ASSESSMENT SCHEDULE

DRAWING BACKGROUND(S):

LEGEND	
SYMBOL	DESCRIPTION
	IV ISOLATION VALVE
	LSV LOCKSHIELD VALVE
	DCV DOUBLE CHECK VALVE
	SV SAFETY / RELIEF VALVE
	PUMP
	EXPANSION VESSEL

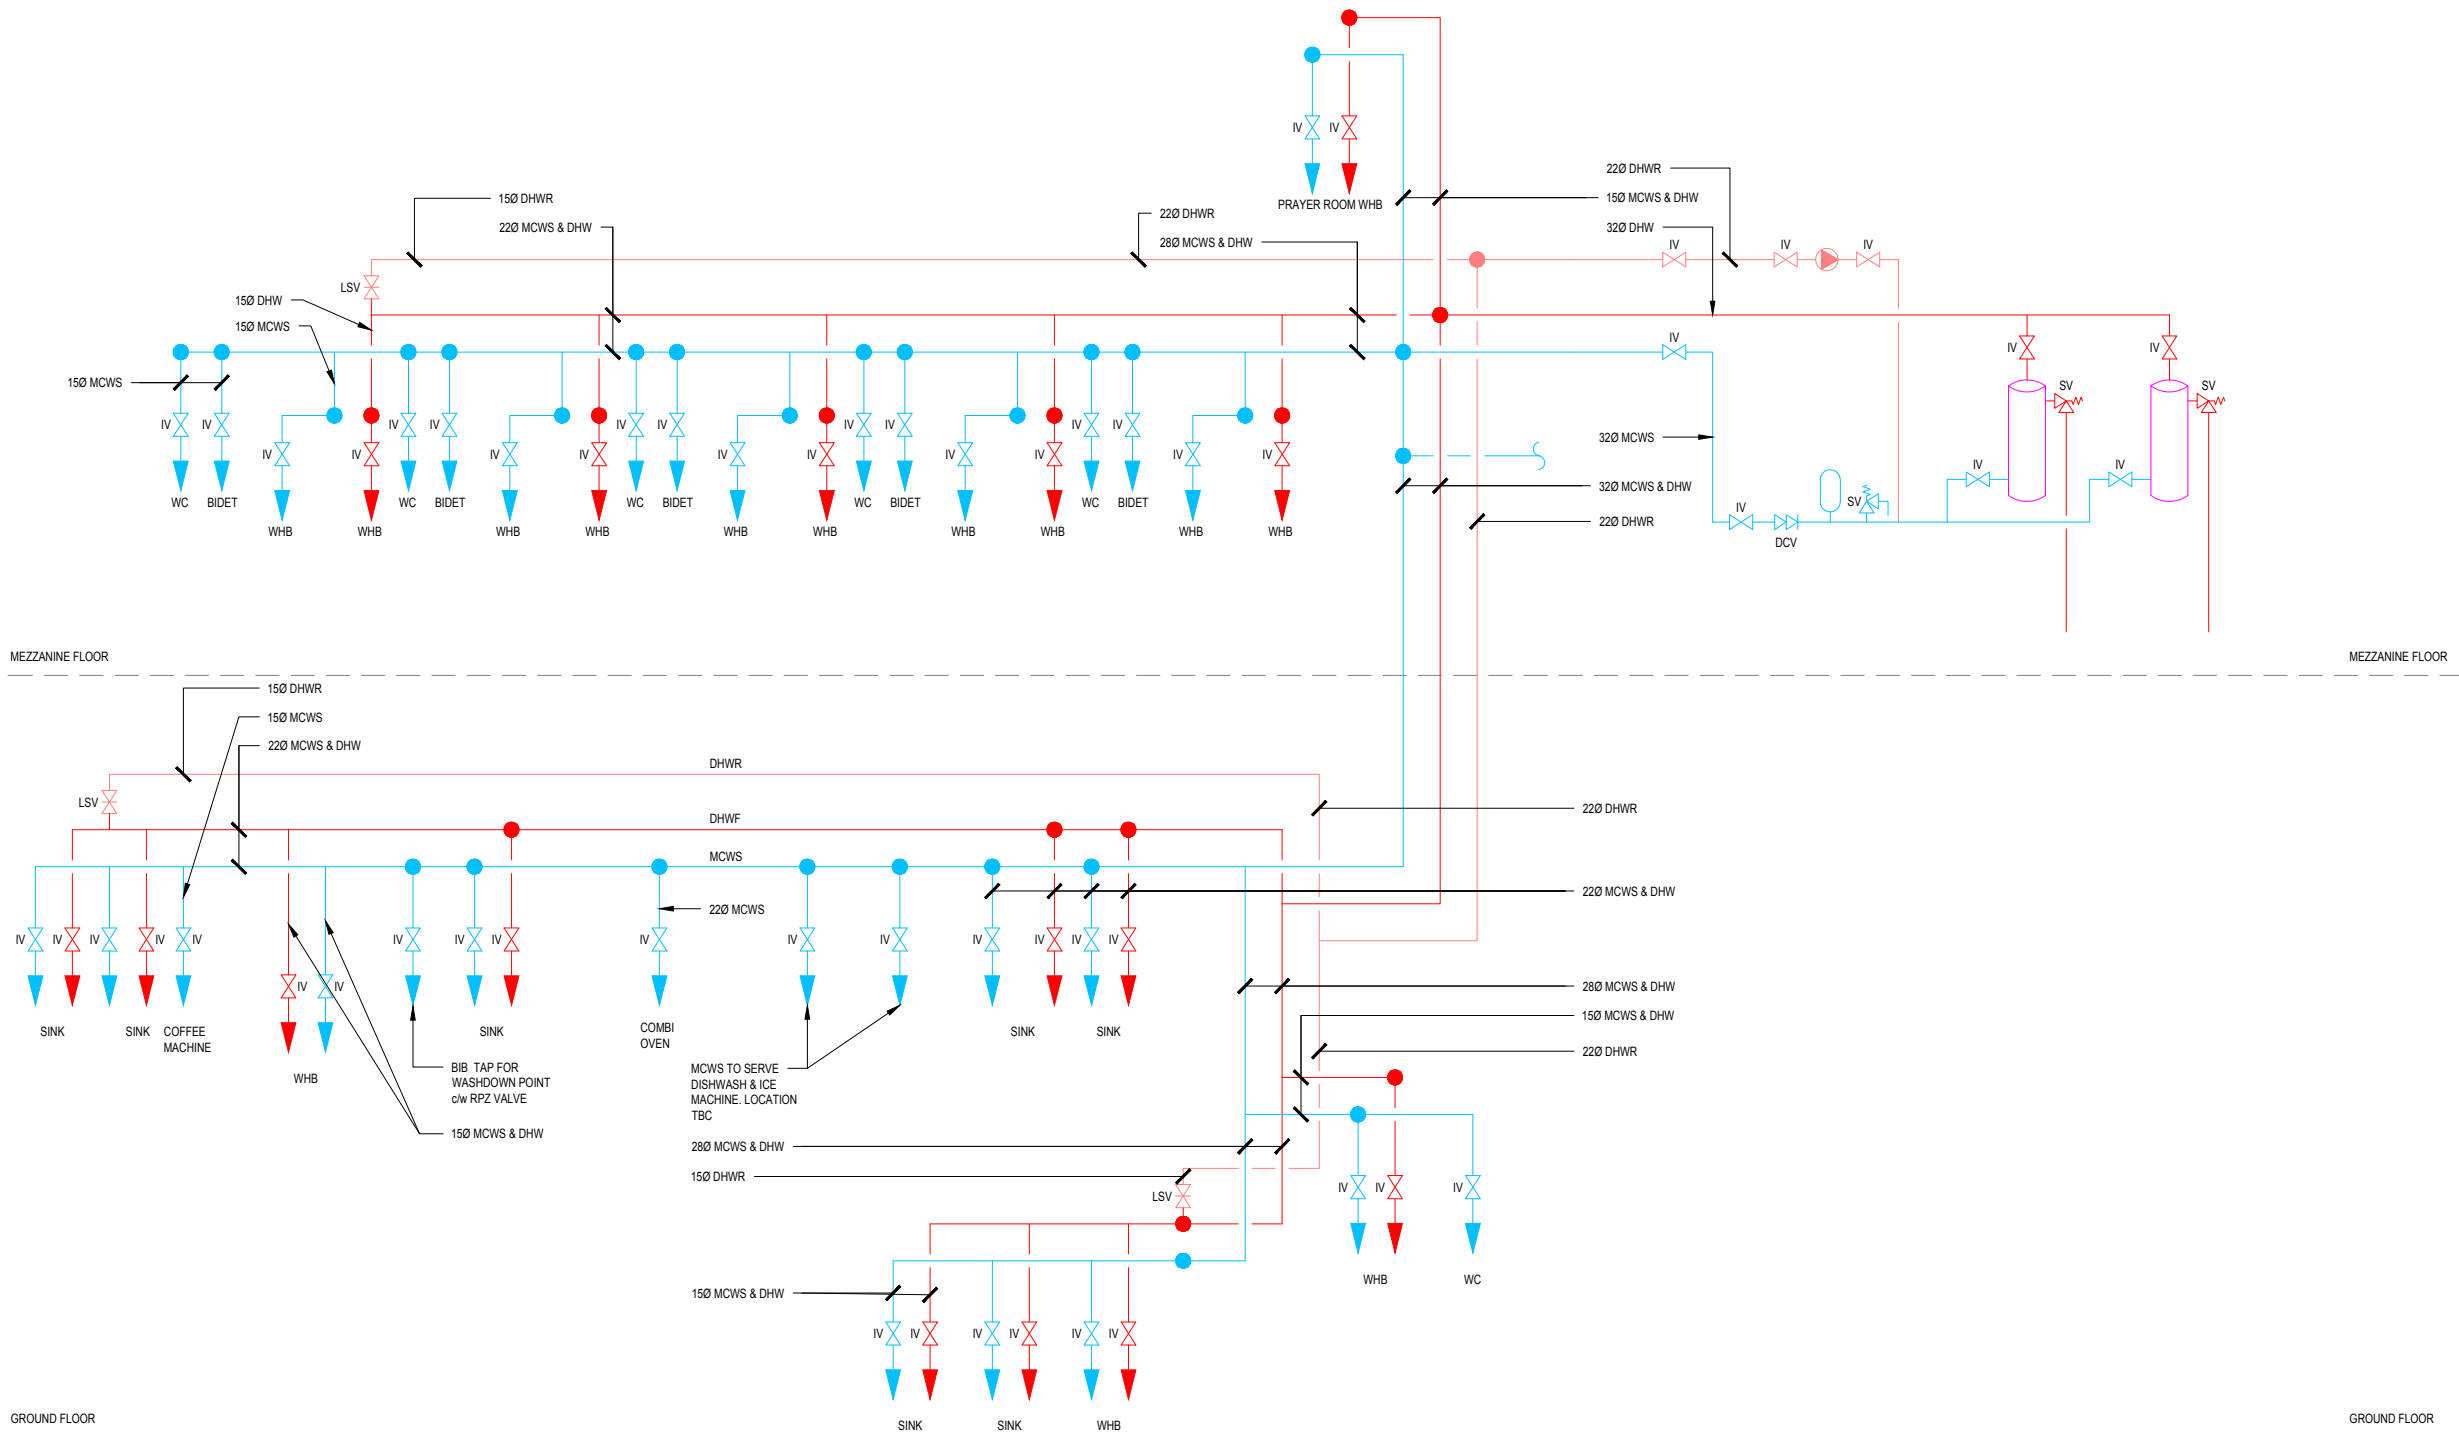

T1	24.04.18	TENDER ISSUE	SM	SW
Rev	Date	Description	Eng	Chk



crookes walker consulting

Alberton House, 30 St Mary's Parsonage
Manchester M3 2WJ
Tel: 0161 834 9999
The Plaza, Old Hall Street,
Liverpool L3 5QU
Tel: 0151 600 5409
E-mail: admin@cwcon.co.uk
Website: www.cwcon.co.uk

Client

RIBEYE STEAKHOUSE

Project

FIRST STREET BUILDING 8 UNIT 1A

Drawing Title

PLANTROOM DHW & MCW SCHEMATIC

Status		TENDER	
Project No.	1663	Drawn	RC
Drawing No.	1663-ZZ-5301	Scale / Paper Size	NTS @ A1
Rev	T1		