

WINDOWS



ALUFOLD - ALUMINIUM
WINDOWS RAL 7016

CONCRETE PIERS



TYPE -CAST CONCRETE
PAINTED CONCRETE - TO MATCH EXISTING

STONE CLADDING




TYPE -BBS PORTLAND
STONE - TO MATCH EXISTING

STONE PLINTH



TYPE -PRATA DUPLA GRANITE
TO MATCH EXISTING

ZINC CLADDING

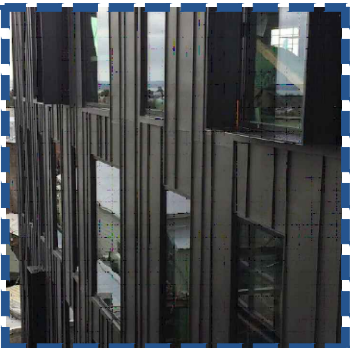

TYPE -VM ZINC STANDING SEAM
CLADDING

METALIC GRID




POWDER COATED ALUMINIUM
GRILLE - RAL 7016

BALUSTRADE



JAER - FRAME-LESS GLASS
BALUSTRADE SYSTEM

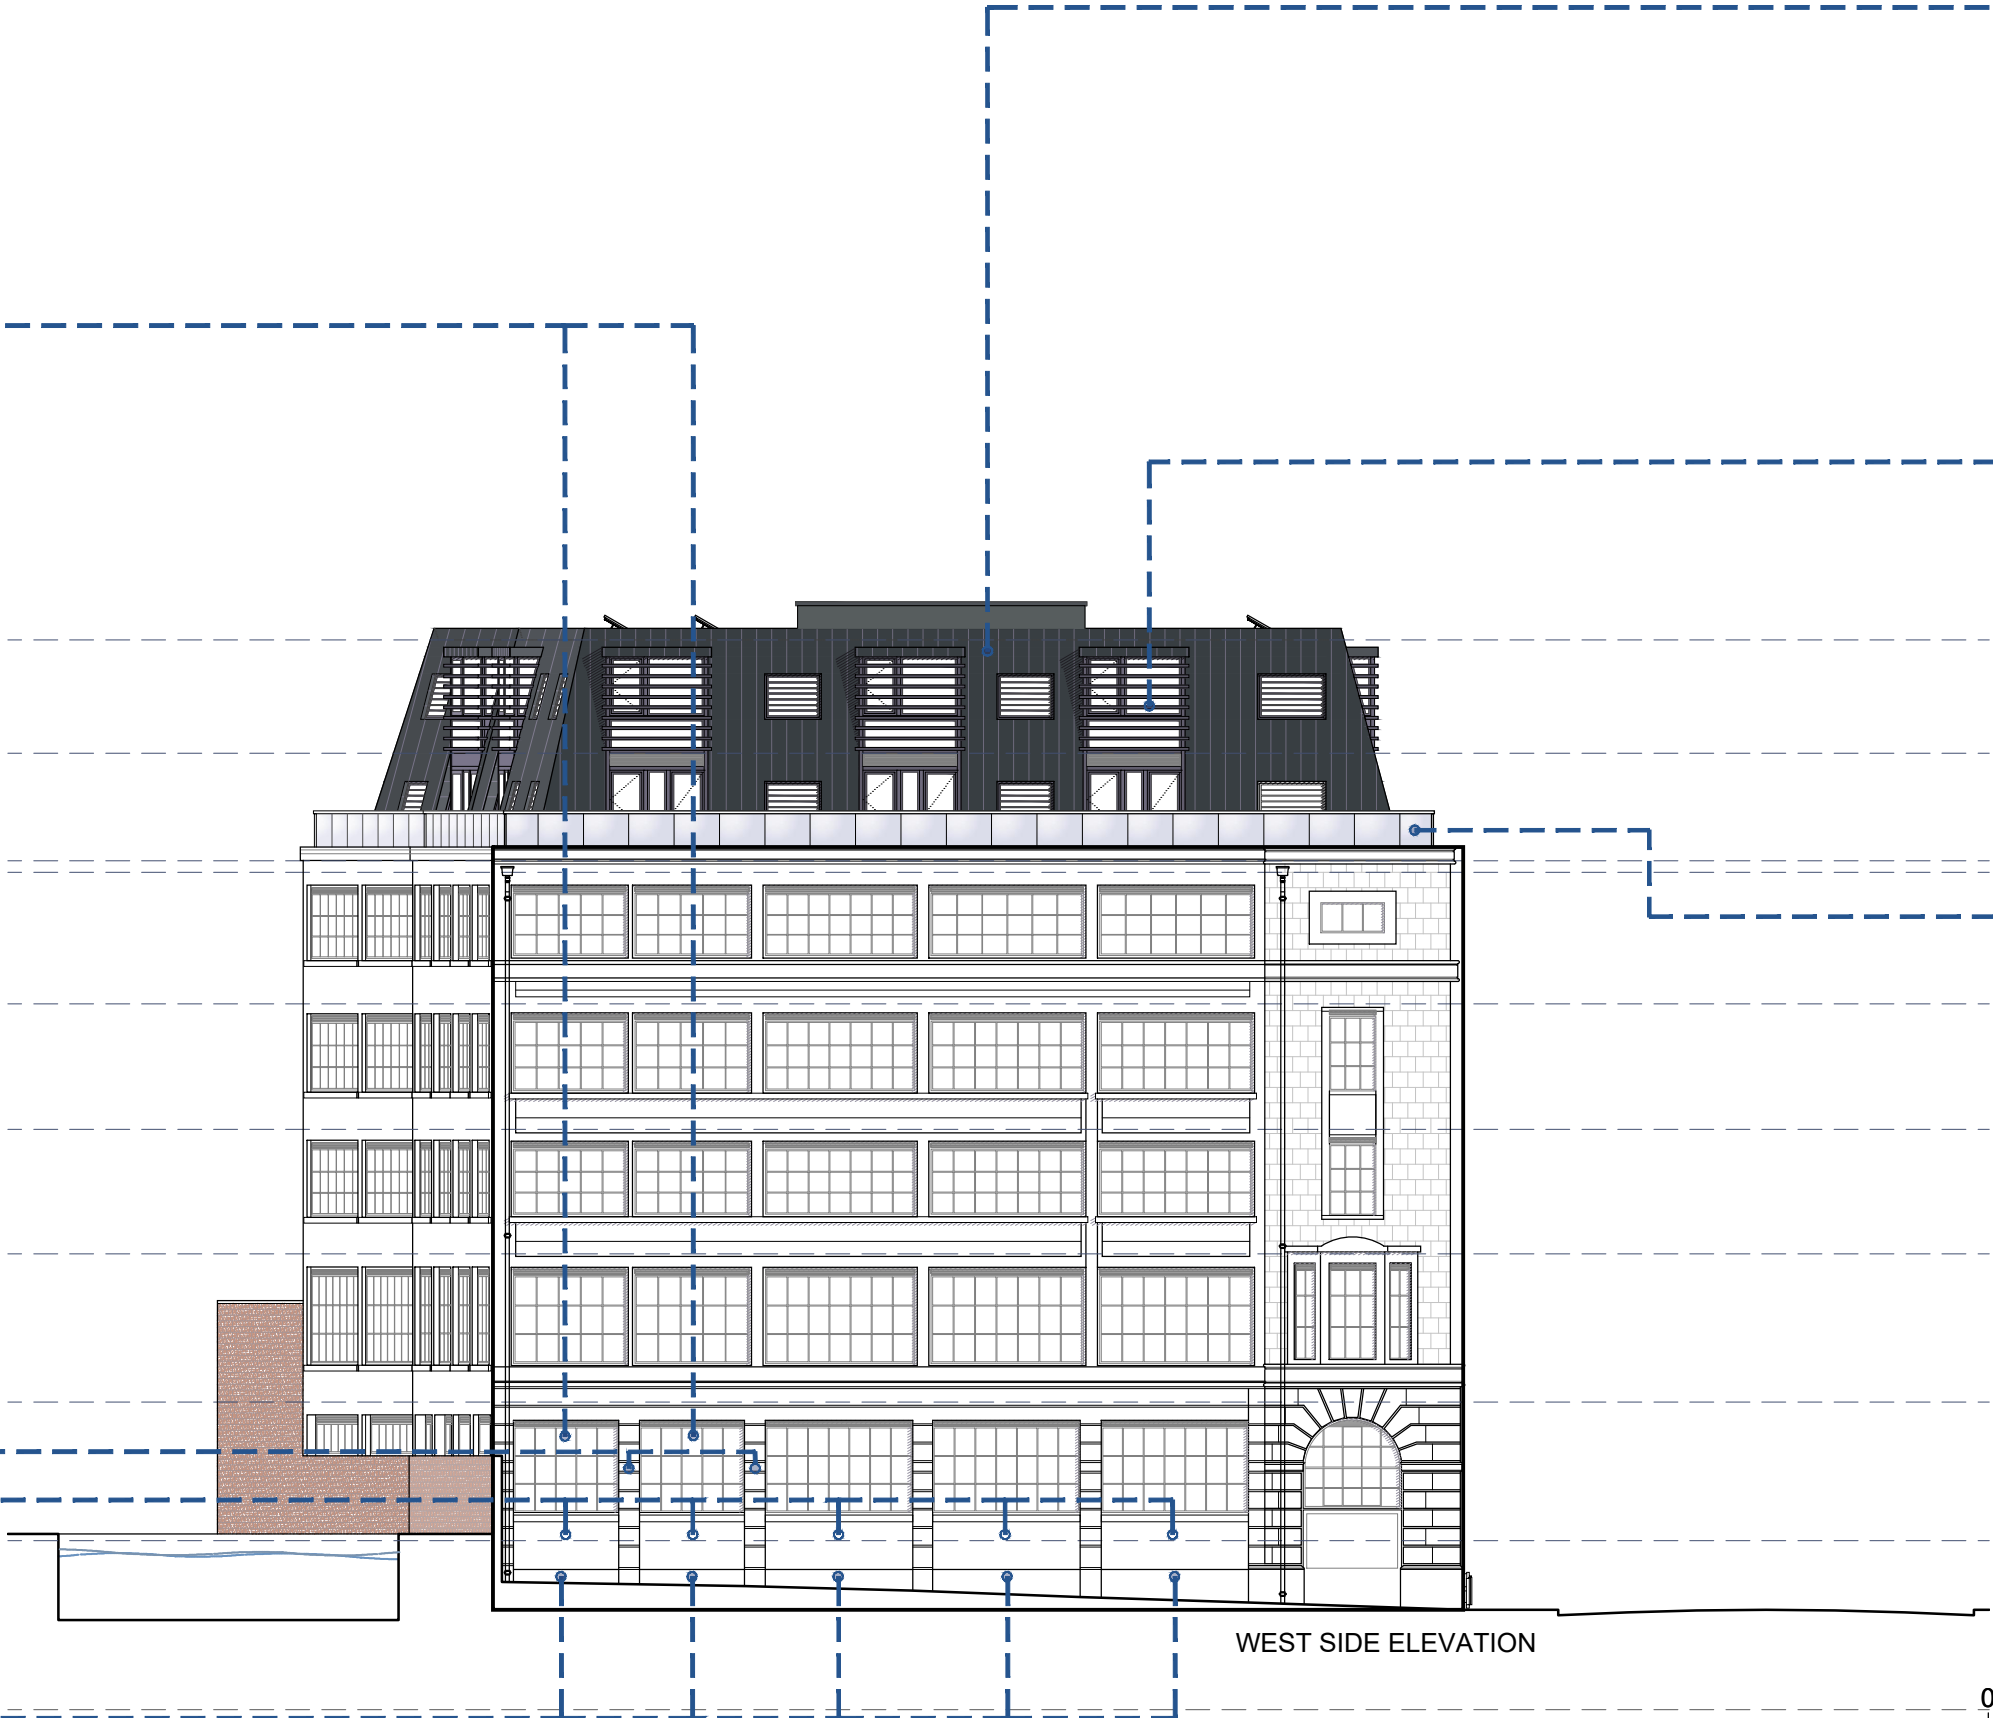

WEST SIDE ELEVATION



				HOWARD & SEDDON A.R.I.B.A. CHARTERED ARCHITECTS, 64 WASHWAY ROAD, SALE, CHESHIRE. M33 7RE. TEL No 0161-973 8296 FAX No 0161-962 3485 e-mail : admin@howardandseddon.co.uk	PROJECT BARCLAY HOUSE, 35 WHITWORTH STREET WEST, M1 5NG, MANCHESTER	TITLE PROPOSED WEST SIDE ELEVATION	DRAWN S.M	DRG No. 12,982 D-2	
C	FIRST ISSUE	SM	15.05.25				DATE 15.05.25		
B	MATERIALS UPDATED	RW	30.06.25		CLIENT		SCALE 1:200 (A3)	AMENDMENT C	
A	FIRST ISSUE	SM	15.05.25						
REV	DESCRIPTION	BY	DATE						