
GENERAL ARRANGEMENT

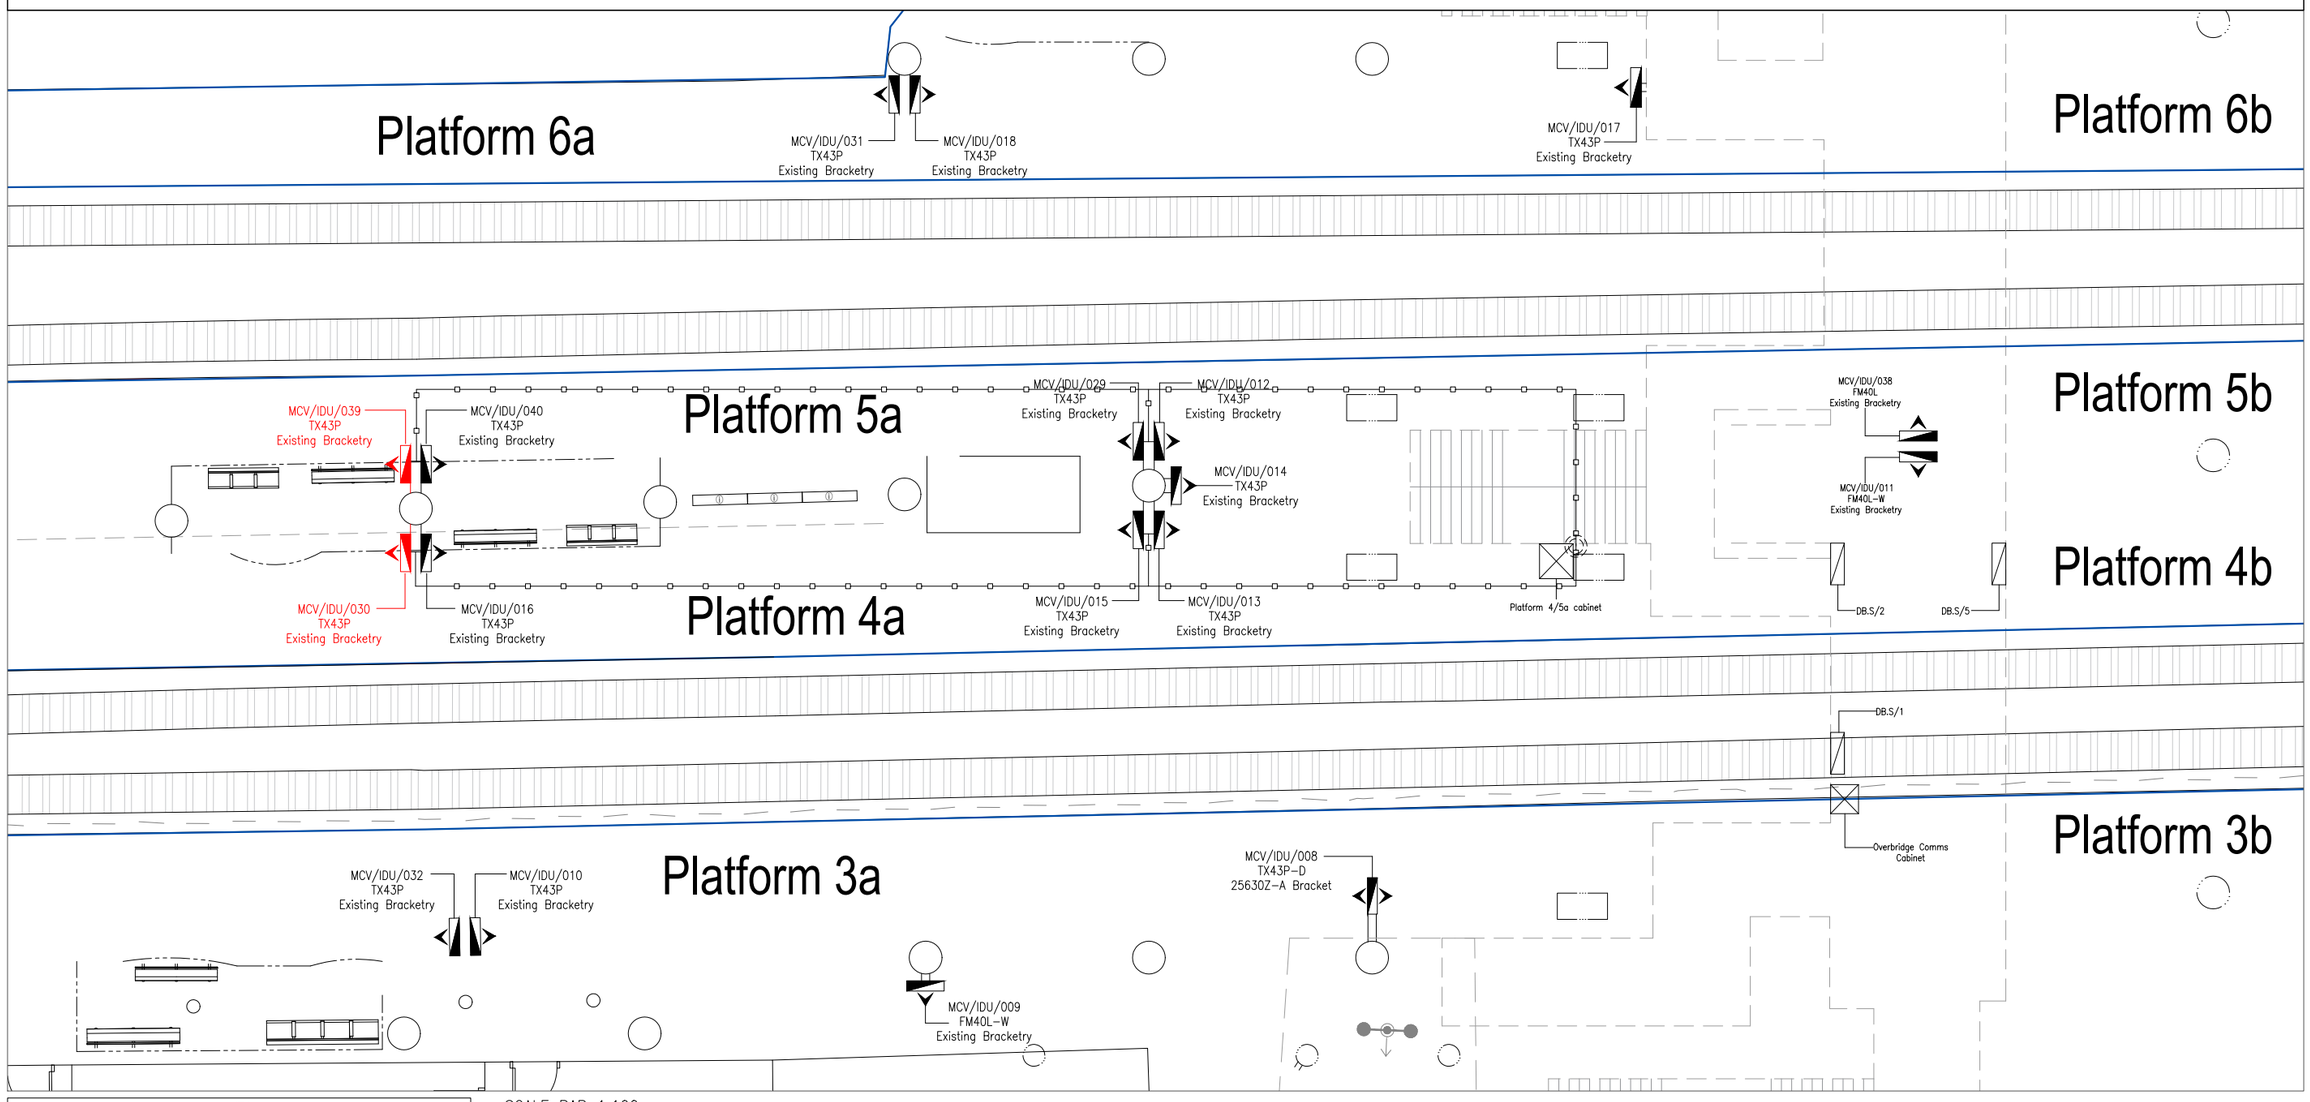

KEY

- CIS DISPLAY SINGLE SIDED
- INDUCTION LOOP
- PUBLIC HELP POINT
- Platform VALIDATOR
- EMERGENCY PHONE
- TVM SHELTER
- LEVEL CROSSING
- CIS DISPLAY DOUBLE SIDED
- TICKET VENDING MACHINE
- LIGHTING COLUMN
- LIGHTING COLUMN DOUBLE SIDED
- EQUIPMENT CABINET
- DISTRIBUTION BOARD/DNO
- SPEAKER
- CONTAINMENT/TRAY-WORK
- SUB-SURFACE DUCTING
- DOME CAMERA
- CCTV COLUMN
- PA POST
- RISER
- INSPECTION CHAMBER
- GALLOWS
- UTX/URX
- SIGNAL
- BOX CAMERA
- DOME CAMERA (SIDE VIEW)

SCALE BAR 1:100

0m 1m 2m 3m 4m 5m

COLOUR CODE
EXISTING
NEW
MODIFIED
TO BE RECOVERED

NOTES
1.

THIS DRAWING IS THE PROPERTY OF SELLA CONTROLS AND IS LOANED IN CONFIDENCE FOR USE WITH OUR WORK. IT IS NOT TO BE REPRODUCED IN ANY MANNER, SUBMITTED TO OUTSIDE PARTIES FOR EXAMINATION OR USED DIRECTLY OR INDIRECTLY FOR PURPOSES OTHER THAN THOSE FOR WHICH IT WAS FURNISHED WITHOUT WRITTEN CONSENT.

Titlebox	Prototype
A3-SCFRAME.DWG	SC-A3

Scale on A3 sheet	1:100
Dimensions	mm

MASTER SELLA CONTROLS IF RED

DO NOT STAMP 'MASTER' UNTIL ALL WORK IS FULLY CADDED

Rev	Design	Drawn	Chkd	Appd	Description	Date


Designed	JW
Drawn	E.Karols
Checked	JL
Approved	
Date	29/10/25
DWG File Reference	C15849-SCO-ES5-MCV-DR-X-01

SELLA CONTROLS


Title: Manchester Victoria – ES5 Detailed Design (1 of 3)
Project: CIS Replacement Programme – Lot 3
Client: Northern Trains Limited

Contract/ Drawing No	C15849S	001	REV	B01

PROPOSED ELEVATIONS – SIDE VIEW

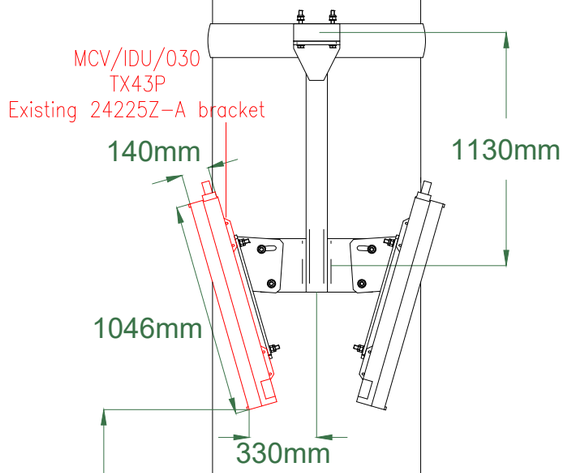

PROPOSED ELEVATIONS – FRONT VIEW

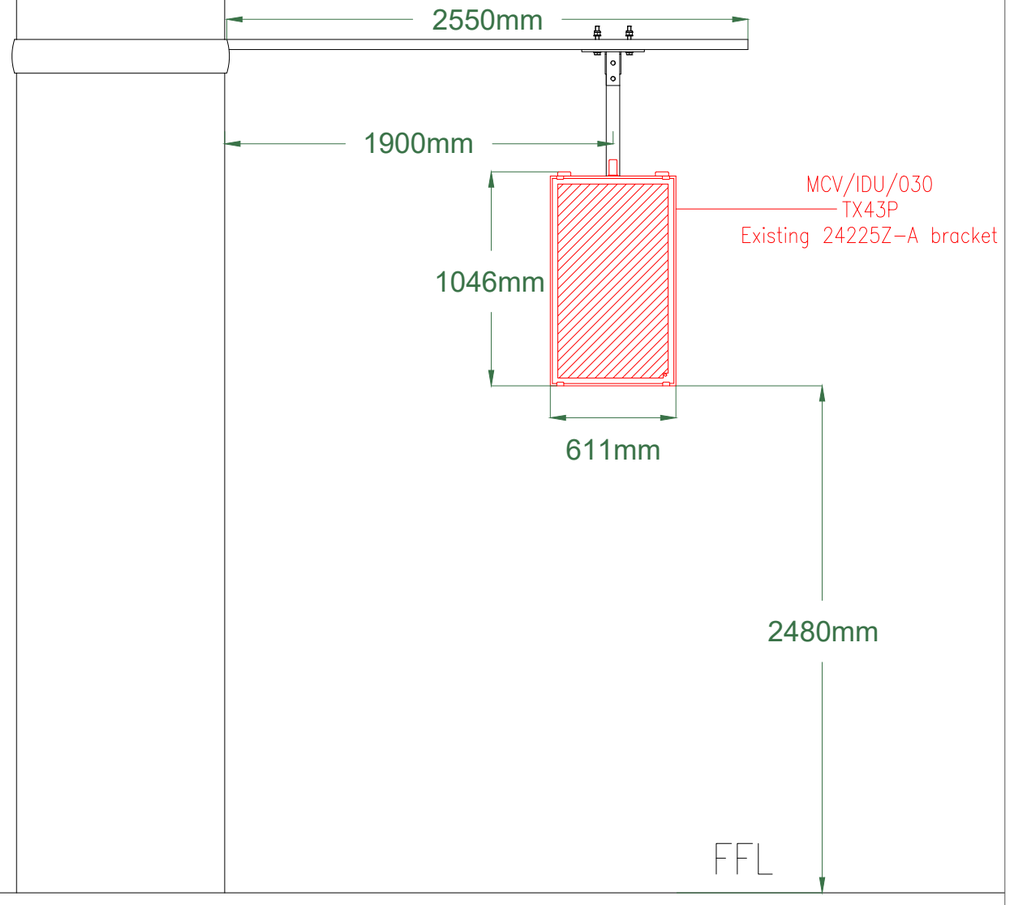

KEY

- CIS DISPLAY SINGLE SIDED
- INDUCTION LOOP
- PUBLIC HELP POINT
- Platform VALIDATOR
- EMERGENCY PHONE
- TVM SHELTER
- LEVEL CROSSING
- CIS DISPLAY DOUBLE SIDED
- TICKET VENDING MACHINE
- LIGHTING COLUMN
- LIGHTING COLUMN DOUBLE SIDED
- EQUIPMENT CABINET
- DISTRIBUTION BOARD/DNO
- SPEAKER
- CONTAINMENT/TRAY–WORK
- SUB–SURFACE DUCTING
- DOME CAMERA
- CCTV COLUMN
- PA POST
- RISER
- INSPECTION CHAMBER
- GALLOWS
- UTX/URX
- SIGNAL
- BOX CAMERA
- DOME CAMERA (SIDE VIEW)

SCALE BAR 1:30

0m 0.3m 0.6m 0.9m 1.2m 1.5m 1.8m 2.1m 2.7m

COLOUR CODE

- EXISTING
- NEW
- MODIFIED
- TO BE RECOVERED

NOTES

1. Proposed Elevations for both MCV/IDU/030 & MCV/IDU/039 will be the same and both represented by the above drawing.

THIS DRAWING IS THE PROPERTY OF SELLA CONTROLS AND IS LOANED IN CONFIDENCE FOR USE WITH OUR WORK. IT IS NOT TO BE REPRODUCED IN ANY MANNER, SUBMITTED TO OUTSIDE PARTIES FOR EXAMINATION OR USED DIRECTLY OR INDIRECTLY FOR PURPOSES OTHER THAN THOSE FOR WHICH IT WAS FURNISHED WITHOUT WRITTEN CONSENT.

Titlebox	Prototype
A3–SCFRAME.DWG	SC–A3

Scale on A3 sheet	1:30
Dimensions	mm

MASTER SELLA CONTROLS IF RED

DO NOT STAMP 'MASTER' UNTIL ALL WORK IS FULLY CADDED

Rev	Design	Drawn	Chkd	Appd	Description	Date


Designed	JW
Drawn	E.Karols
Checked	JL
Approved	
Date	29/10/25
DWG File Reference	C15849-SCO-ES5-MCV-DR-X-02

SELLA CONTROLS


Title: Manchester Victoria – ES5 Detailed Design (2 of 3)
Project: CIS Replacement Programme – Lot 3
Client: Northern Trains Limited

Contract/ Drawing No				
	C15849S	002	REV	B01


ELECTRICAL SCHEMATIC

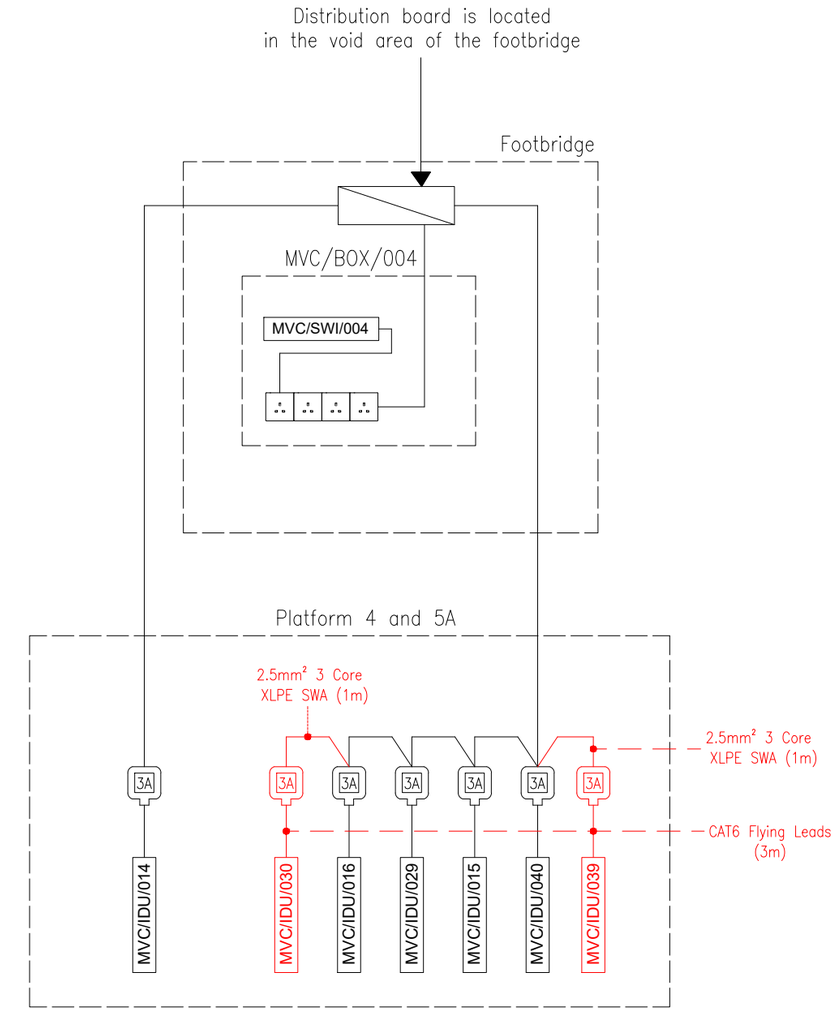

COMMS SCHEMATIC

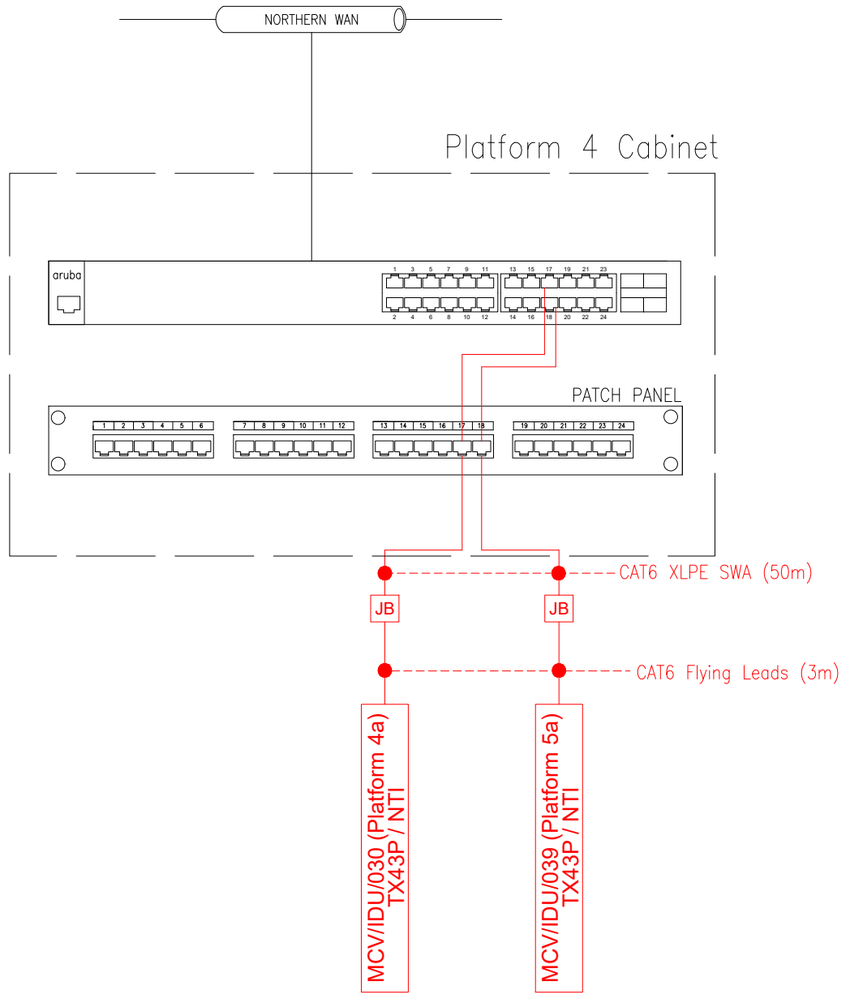

COLOUR CODE
EXISTING
NEW
MODIFIED
TO BE RECOVERED

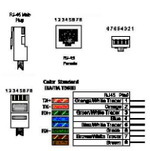

NOTES
1.

KEY			
SPEAKER	IP RATED COUPLER	JB JUNCTION BOX	
INDUCTION LOOP	MASTERSEAL SPUR	DISTRIBUTION BOARD	
FUSED PLUG AND SOCKET			

THIS DRAWING IS THE PROPERTY OF SELLA CONTROLS AND IS LOANED IN CONFIDENCE FOR USE WITH OUR WORK. IT IS NOT TO BE REPRODUCED IN ANY MANNER, SUBMITTED TO OUTSIDE PARTIES FOR EXAMINATION OR USED DIRECTLY OR INDIRECTLY FOR PURPOSES OTHER THAN THOSE FOR WHICH IT WAS FURNISHED WITHOUT WRITTEN CONSENT.

Titlebox	Prototype
A3-SCFRAME.DWG	SC-A3

Scale on A3 sheet	N/A
Dimensions	mm

MASTER SELLA CONTROLS IF RED

DO NOT STAMP 'MASTER' UNTIL ALL WORK IS FULLY CADDED

Rev	Design	Drawn	Chkd	Appd	Description	Date

Designed	JW
Drawn	C.Karols
Checked	JL
Approved	A. Matt
Date	29/10/25
DWG File Reference	C15849-SCO-ES5-MCV-DR-X-03

SELLA CONTROLS

Title: Manchester Victoria – ES5 Detailed Design (3 of 3)
Project: CIS Replacement Programme – Lot 3
Client: Northern Trains Limited

Contract/ Drawing No	C15849S	003	REV	B01