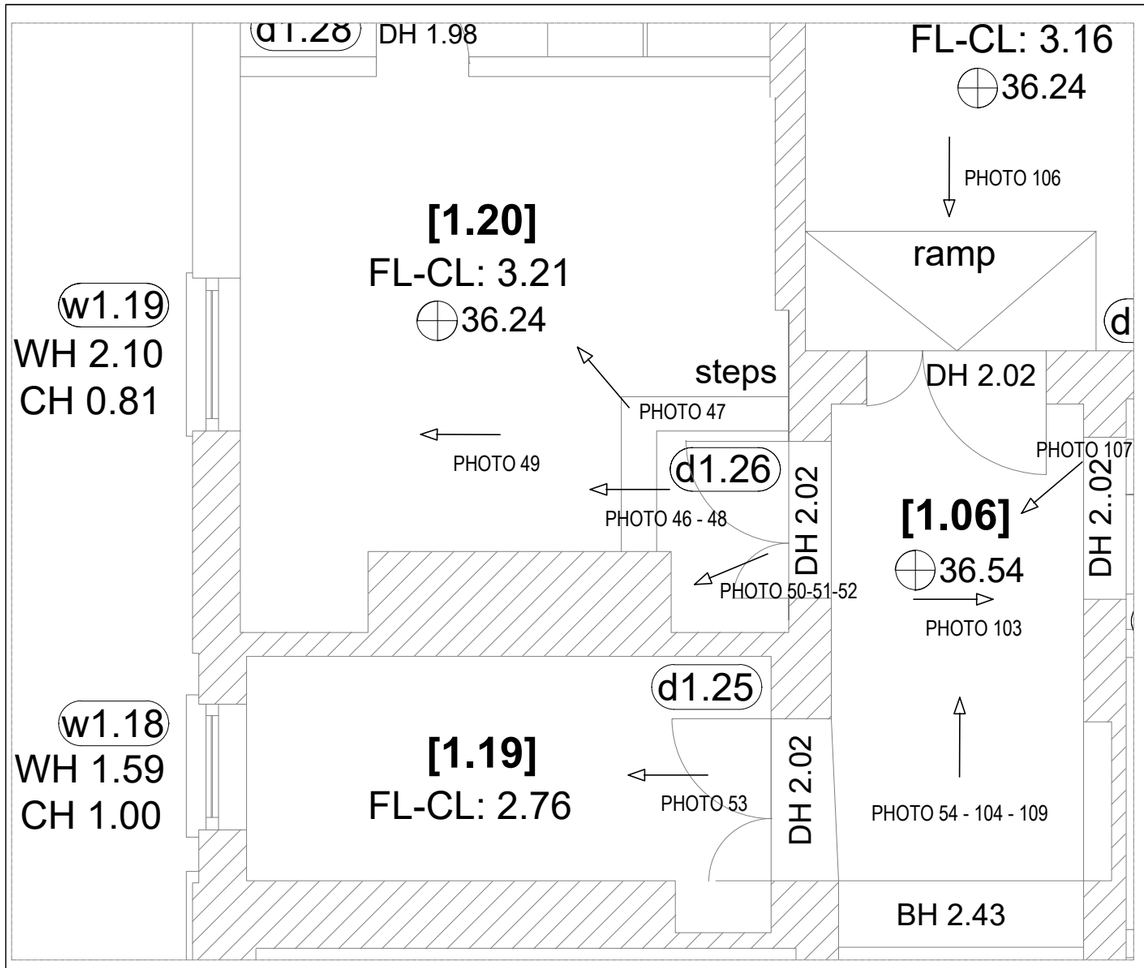
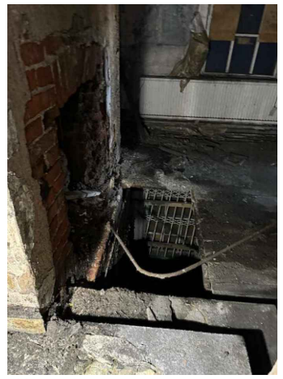
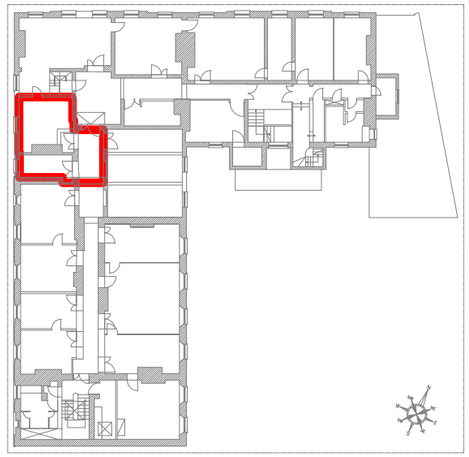


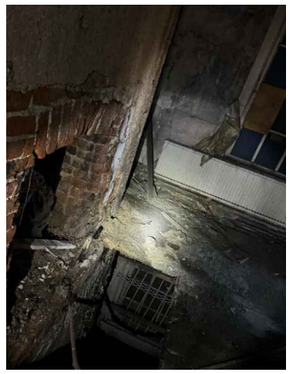

46

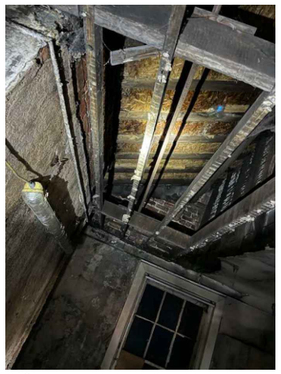

47

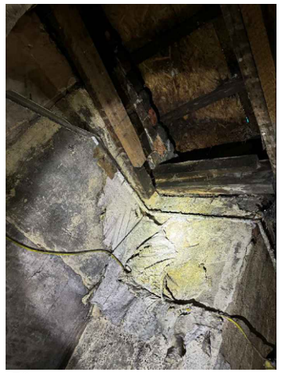


KEY PLAN

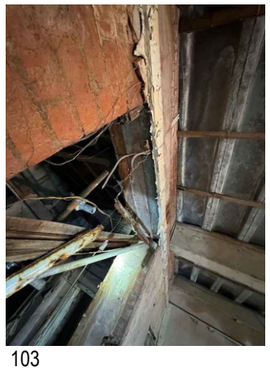
SCALE 1:500

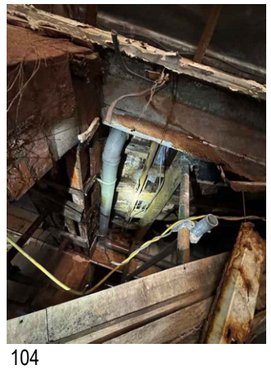

48

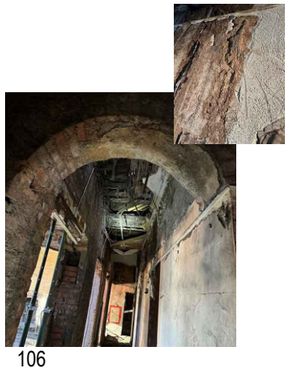

49

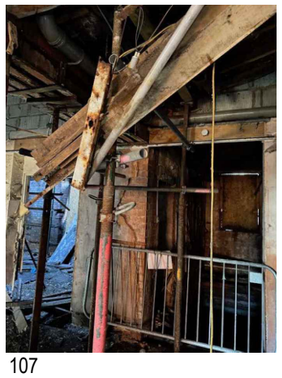

50

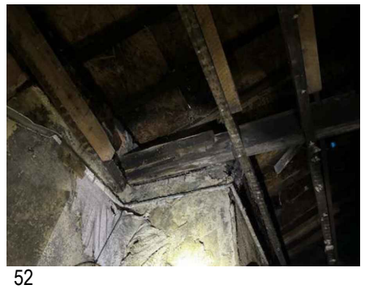

51

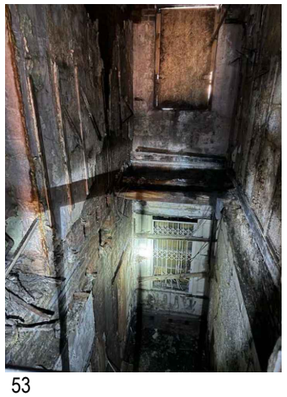

103

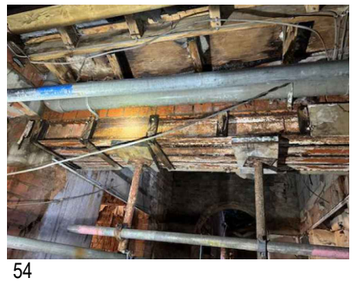

104

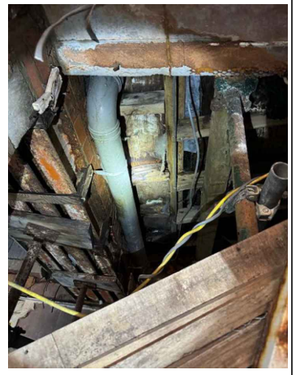

106


107


52


53


54


109

SCALE @ A3	PROJECT - ORIGINATOR - ZONE - LEVEL - TYPE - ROLE - NUMBER	REV
1:50	8383-ADS-V2-01-DR-S-443	**P2**

DRAWING TITLE:
EXISTING BUILDING CONDITION SURVEY ROOMS 1.06, 1.19 & 1.20

DRAWING STATUS:
PRELIMINARY

PROJECT:
BRIDGEWATER HOUSE CHESTER ROAD, MANCHESTER

CLIENT:
GREENSILK PROPERTIES

REV.	DATE	REVISION DETAILS	DRAWN	CHKD.	APPRD.
P2	NYI	ADD PHOTOS	AMS	SWH	ADS
P1	NYI	PRELIMINARY ISSUE.	JAL	SWH	ADS

ads structural
107 Mere Grange
Business Park,
Leaside, St Helens
WA9 5GG
Tel: 0151 541 4000
info@adsstructural.co.uk

Copyright retained by ADS Structural Ltd. Information to be reproduced with permission only. To be read in conjunction with all other relevant drawings and information issued as part of this appointment. Contractor to check all dimensions on site. These are not working details. These drawings are intended for the purpose stated within the title block only.