



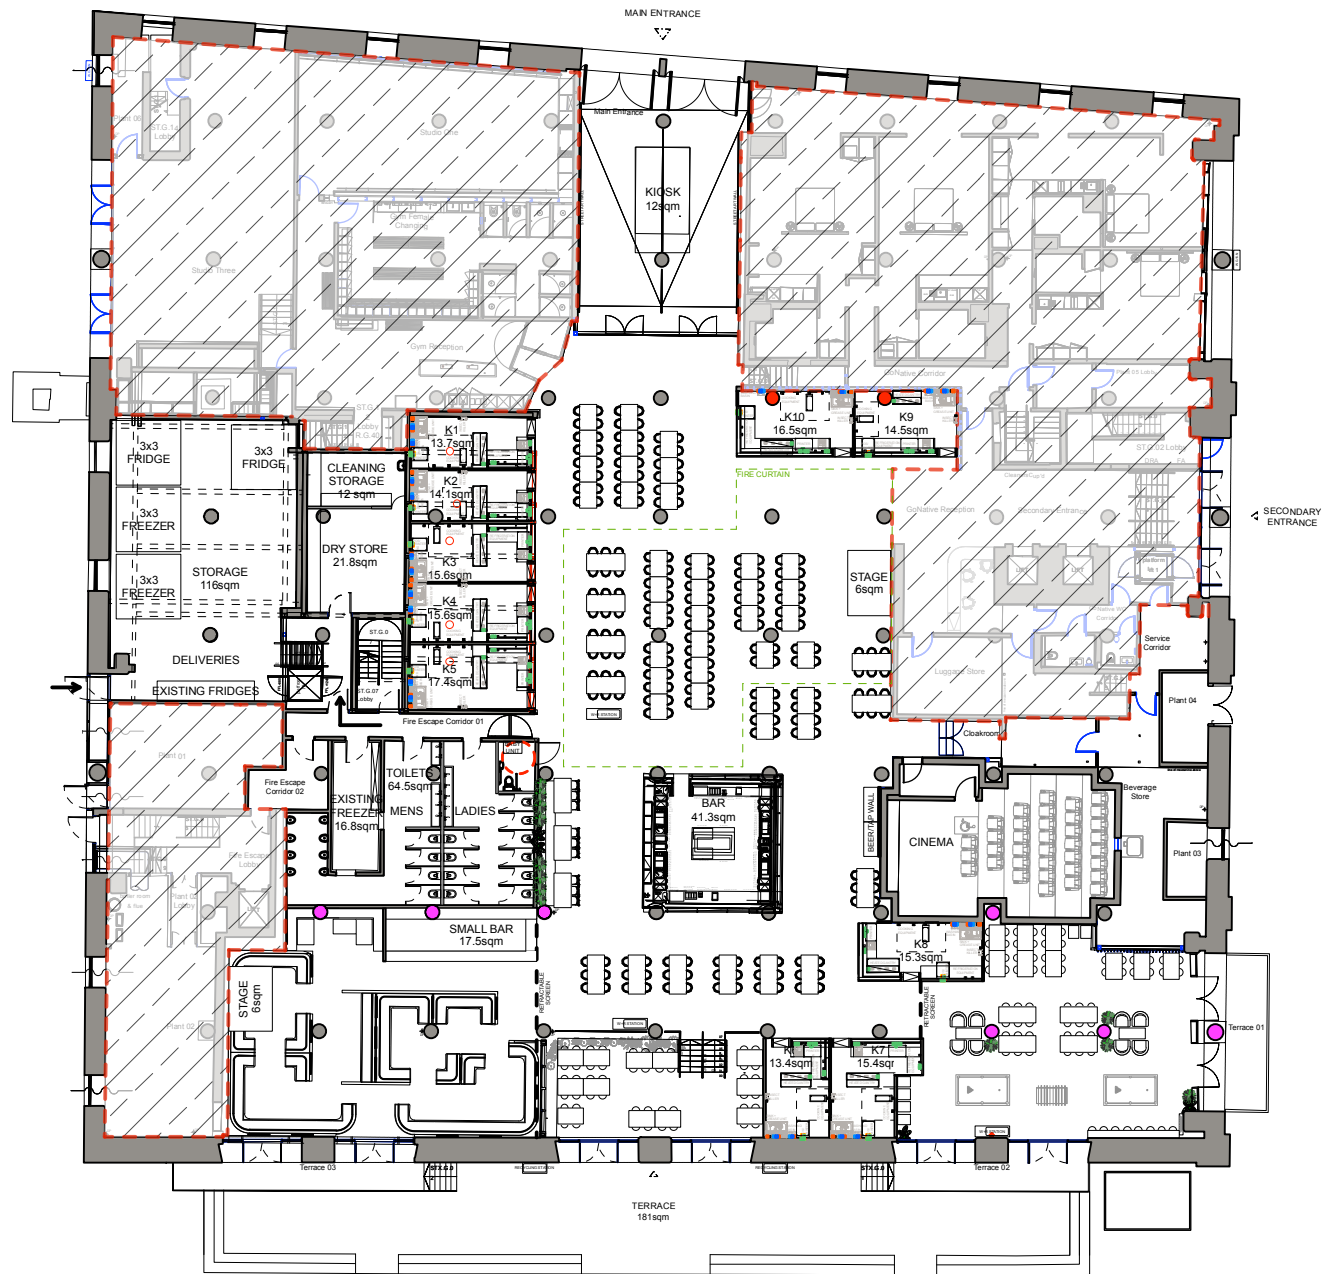

- THE PROPOSED LAYOUT **IMPROVES DE VISIBILITY OF 7** EXISTING COLUMNS
- THE PROPOSAL LAYOUT **REDUCES THE VISIBILITY OF 2** EXISTING COLUMN

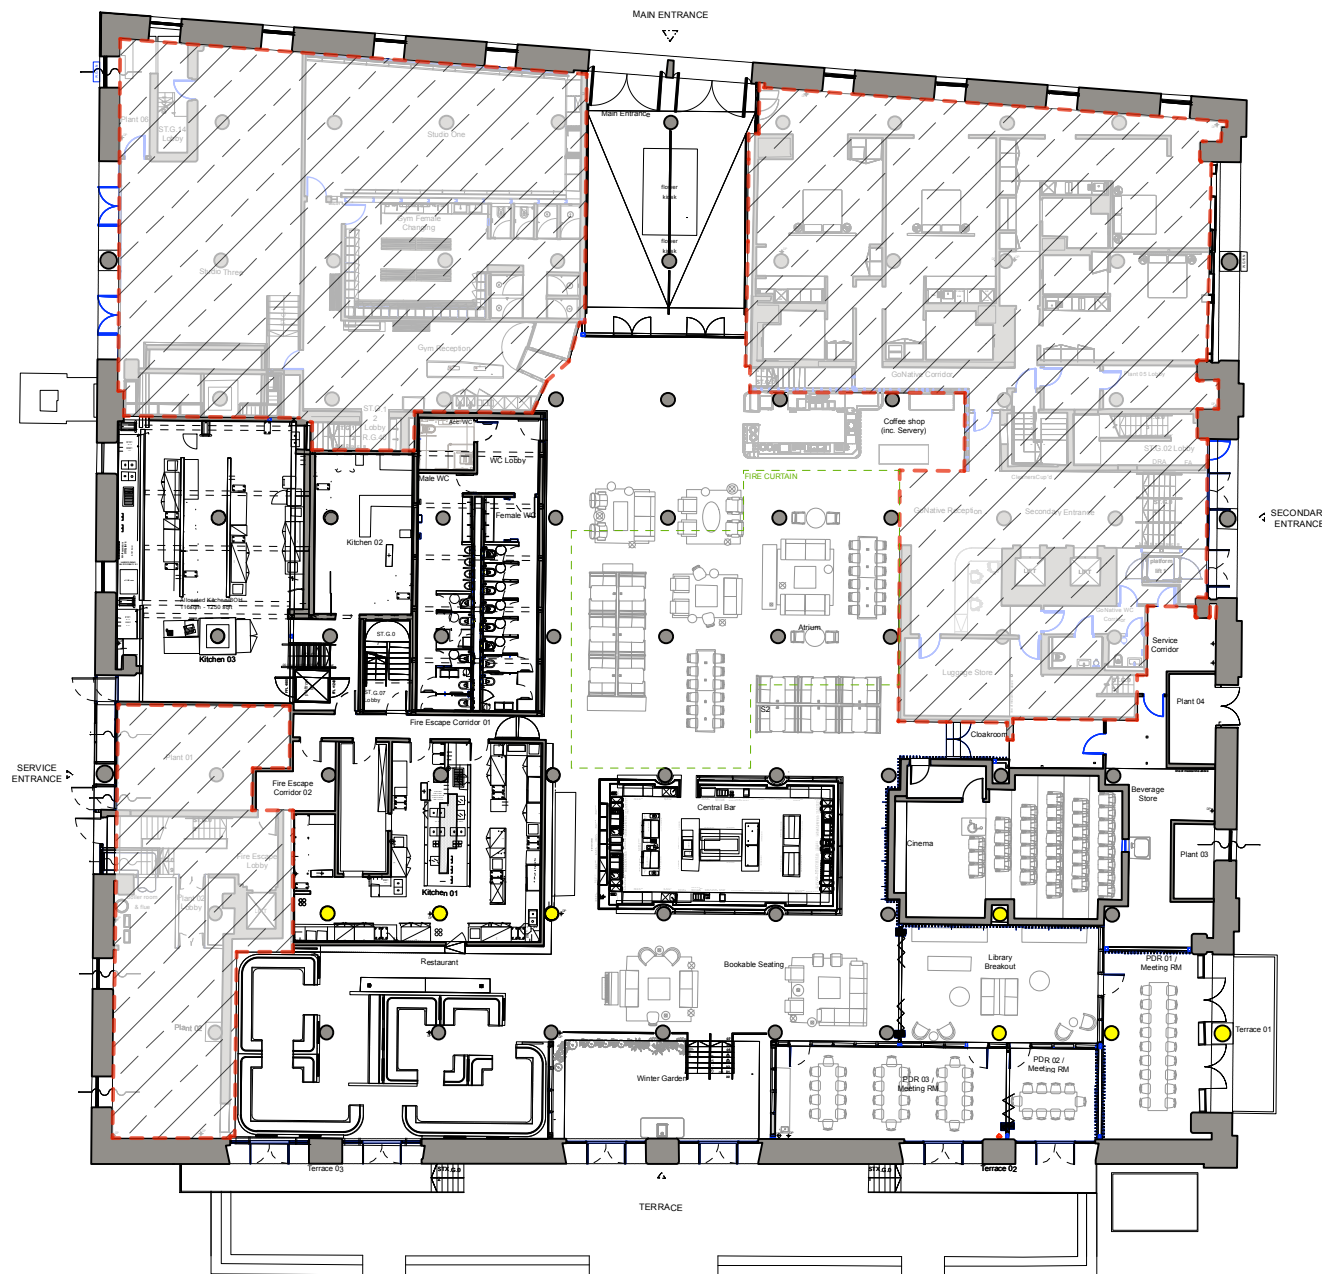

- 7no. EXISTING COLUMNS WITH LESS VISIBILITY THAT THE PROPOSAL

note: This drawing is the property of **follow friday**. Copyright is reserved by them and the drawing is issued on the condition that it is not copied, reproduced or disclosed to any unauthorised person, wholly or in part, without the written consent of **follow friday**. **follow friday** will not accept responsibility for errors made by others in scaling from this drawing. All construction information should be taken from figured dimensions only.

FOLLOW FRIDAY
27 Trenchard St, Bristol

mailto:marta@follow-friday.com



CLIENT: STREET FOOD HOLDINGS

DRAWING TITLE

MSF PROPOSED VS EXISTING
COLUMNS LAYOUT

PROJECT: MANCHESTER STREET FOOD

LOCATION: DSW, MANCHESTER

DATE 22/07/2025	DRAWING NUMBER MSF_101	DRAWN MG
REV -	SCALE 1:350 @ A3	ITEM/REF/STATUS -

REVISION

DATE

REVISION

DATE