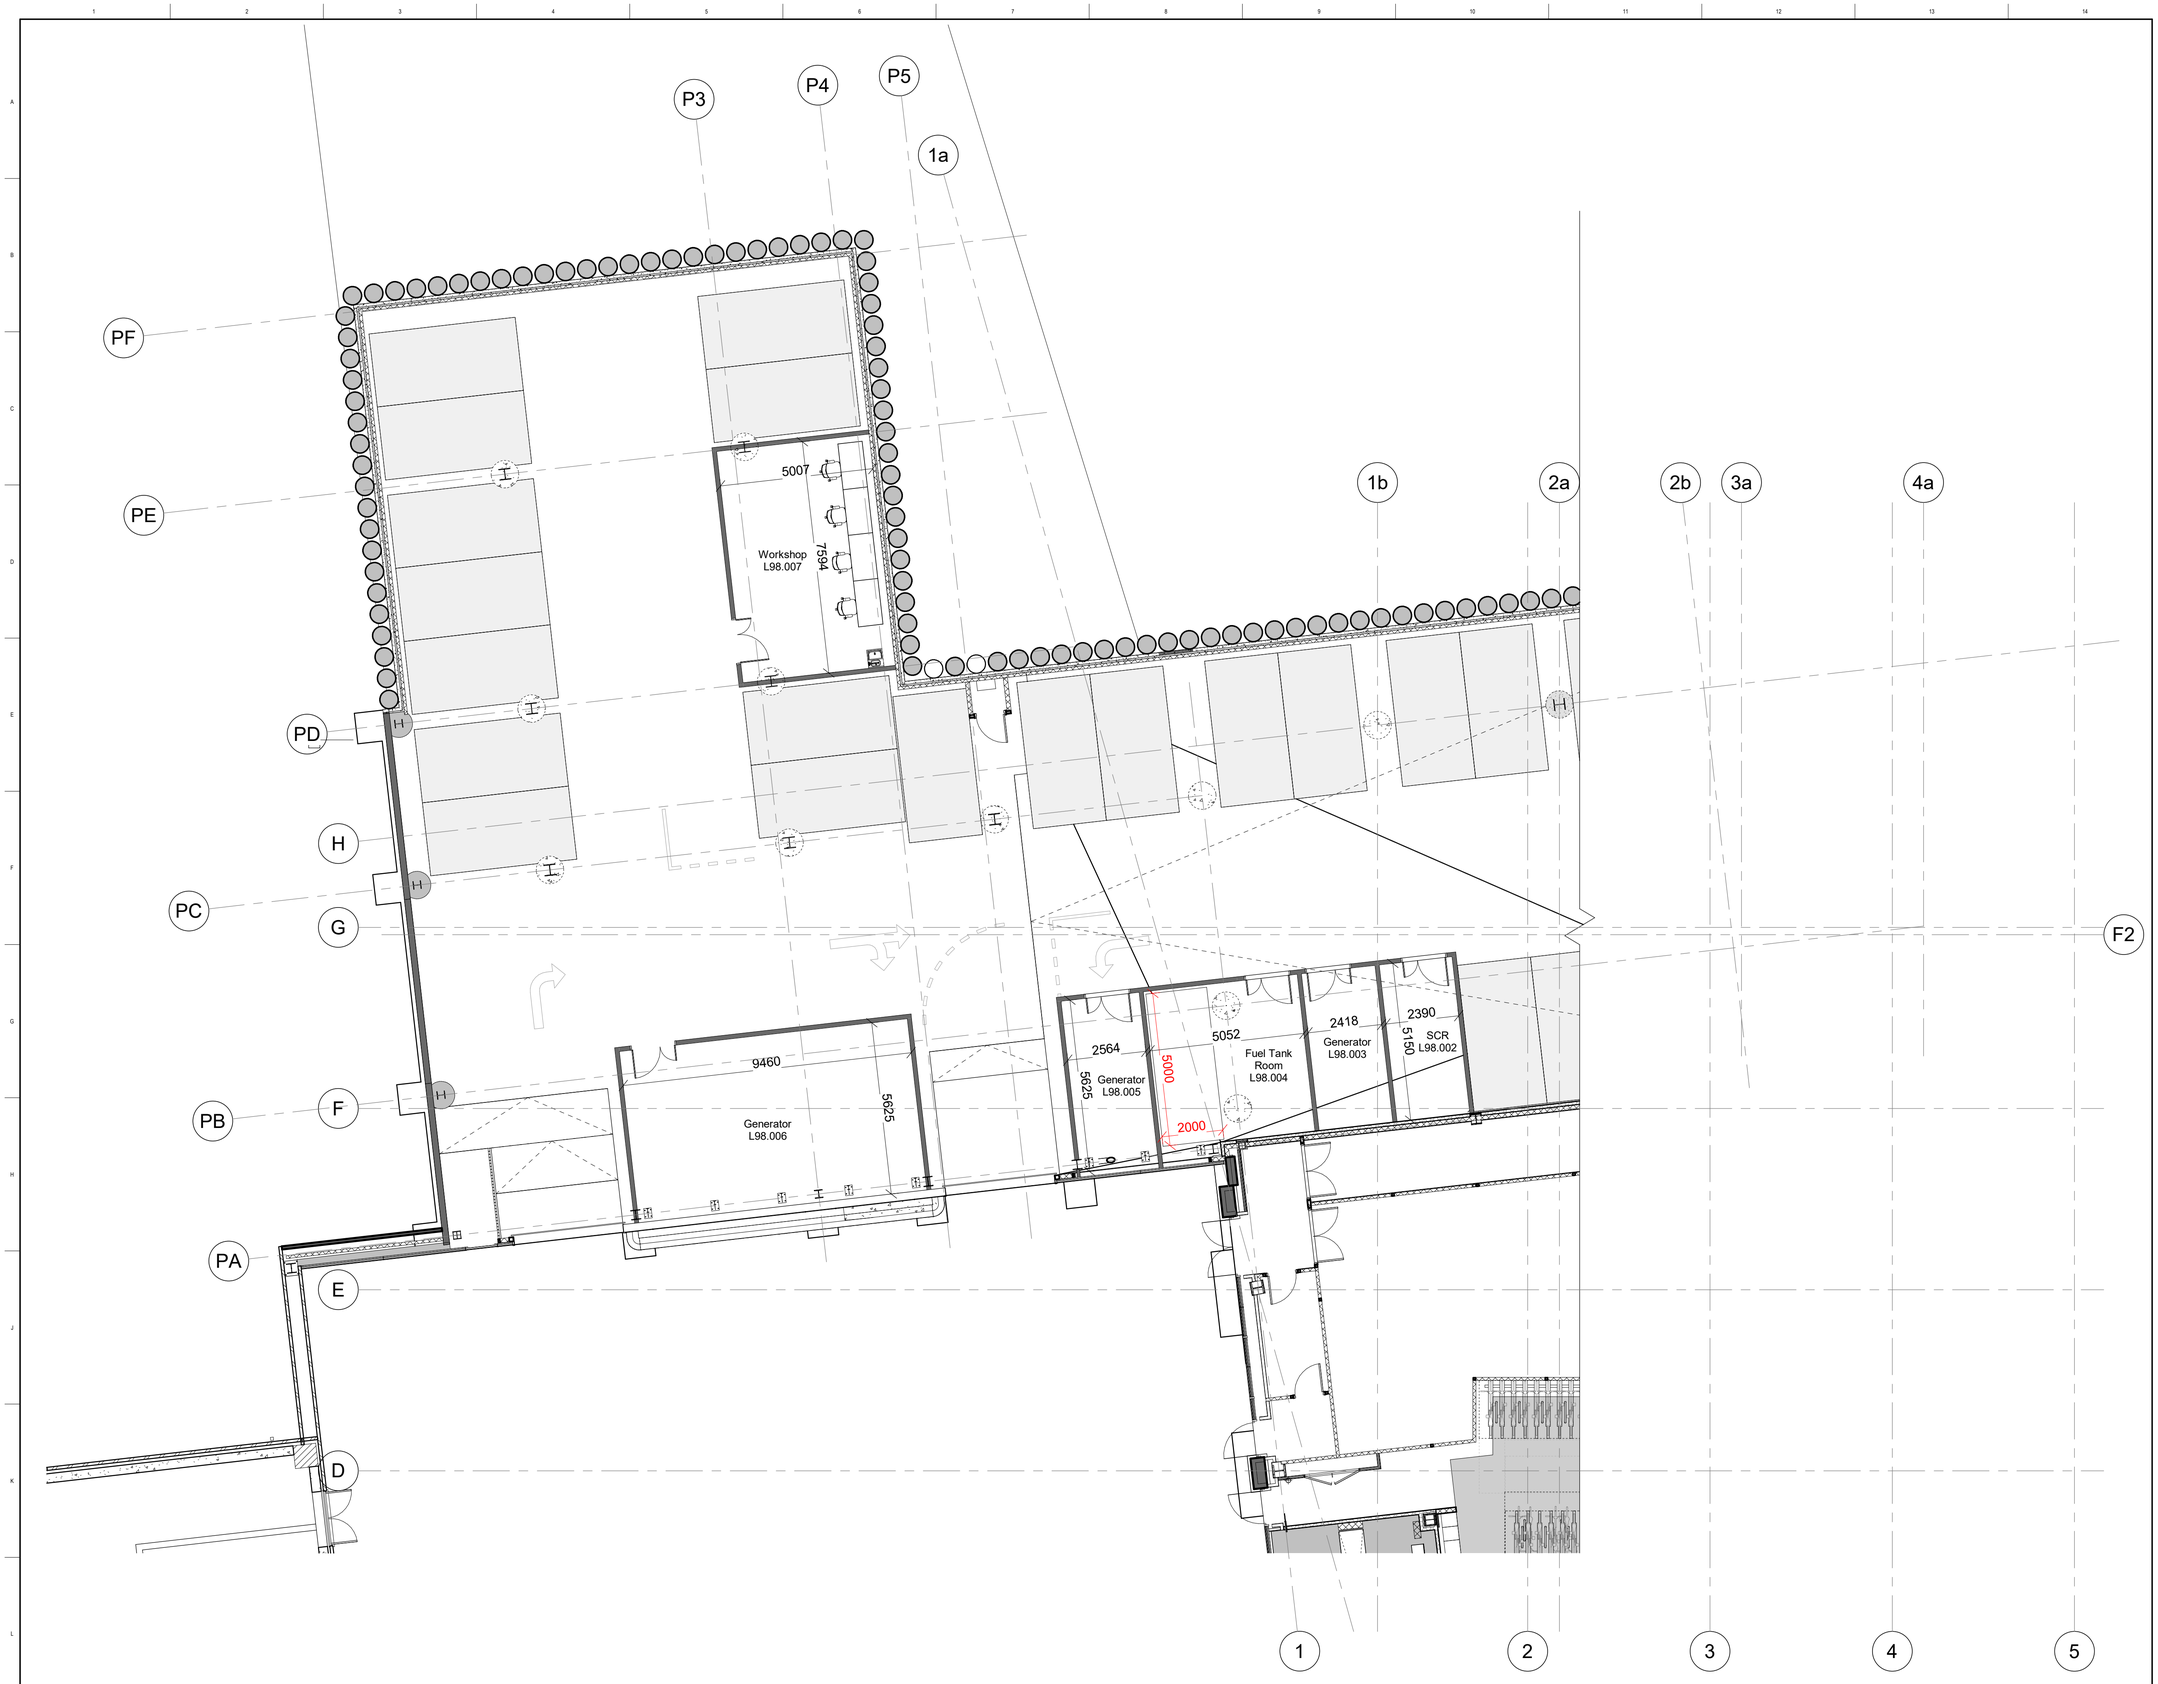

Client Name

Overbury

Structural Engineer Name

Buro Happold

Services Engineer Name

Buro Happold

Consultant Name

Walker Sime

Key plan

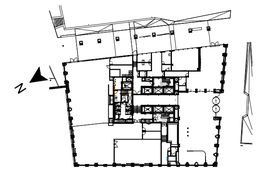

Notes:
Do not scale. Figured dimensions only to be taken from this drawing. Check dimensions on site & report discrepancies to the architect.

This Drawing is protected by copyright. ©

All areas have been measured from current drawings.They may vary because of (EG) survey, design development, construction tolerances, statutory requirements or re-definition of the areas to be measured.

No.	Date	Comment	Drawn	Checked
P01	01-08-2025	First Issue	SOF	AMN

Revs

Issue Purpose

Preliminary

tp bennett

Royal Mills Unit 2B 17 Redhill Street Manchester M4 5BA | UK +44 (0) 161 694 7700
www.tpbennett.com

Project

Bank of New York
4 Angel Square M4 4FW
Manchester

Drawing Title

Basement Zone 2
General Arrangement Plan

Drawn	Date	Scale @ A1	Alt. Ref.
NGR	31/03/2025	1:100	U8912

Project	Originator	Volume	Level	Type	Role	Number	Suitability	Revision
BNYM	TPB	ZZ	B1	DR	ID	201002	S3	P01

BIM Model Ref: BNYM-TPB-ZZ-ZZ-M3-ID-SH0001