



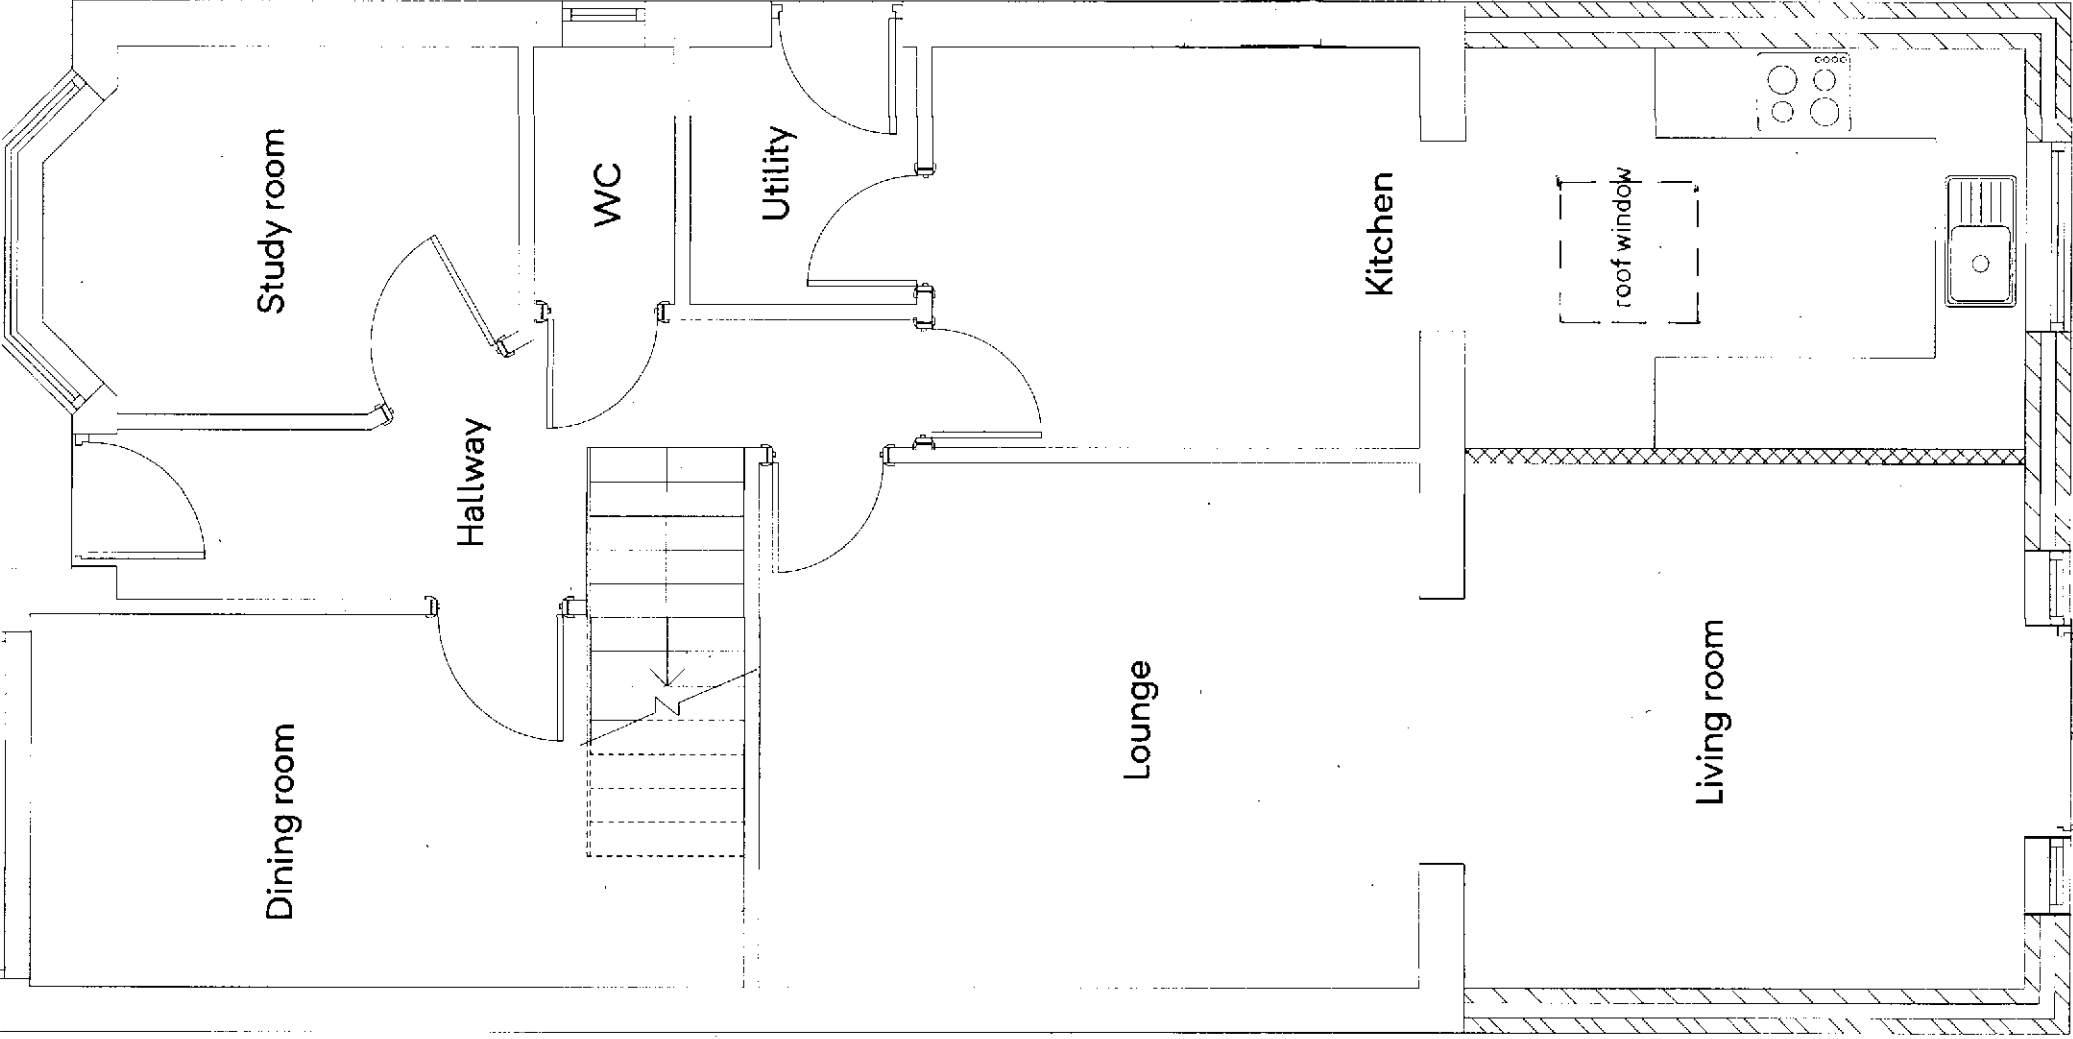

GROUND FLOOR PLAN

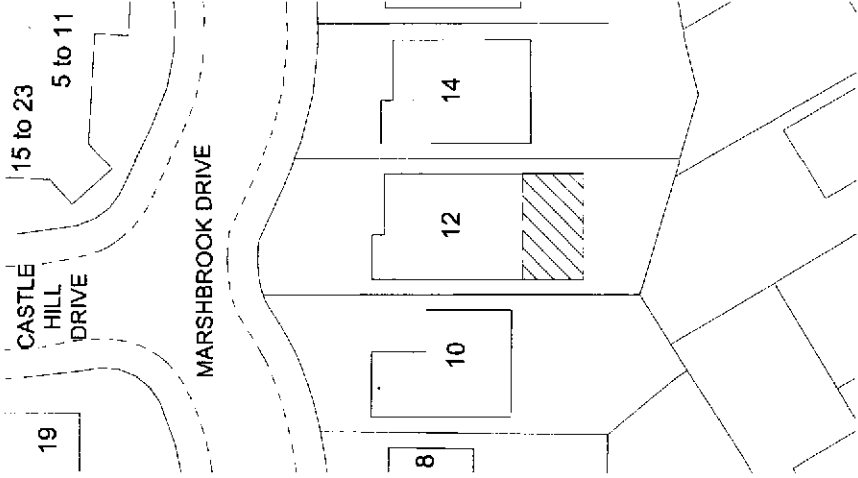

SITE PLAN
(PROPOSED)

Building Design Services

For: MR MOHAMMAD ASGHAR
ALI

M.FAROOQ
418 Bury Road
Rochdale
OL11 5EU
01706 712231
0796 7605763

Scale: (Plan) 1:50 @ A3
(Site Plan) 1:500 @ A3

PROPOSED SINGLE STOREY
REAR EXTENSION

Job No. & Sheet
2303/2

12 Marshbrook Drive
Manchester
M9 8NN