



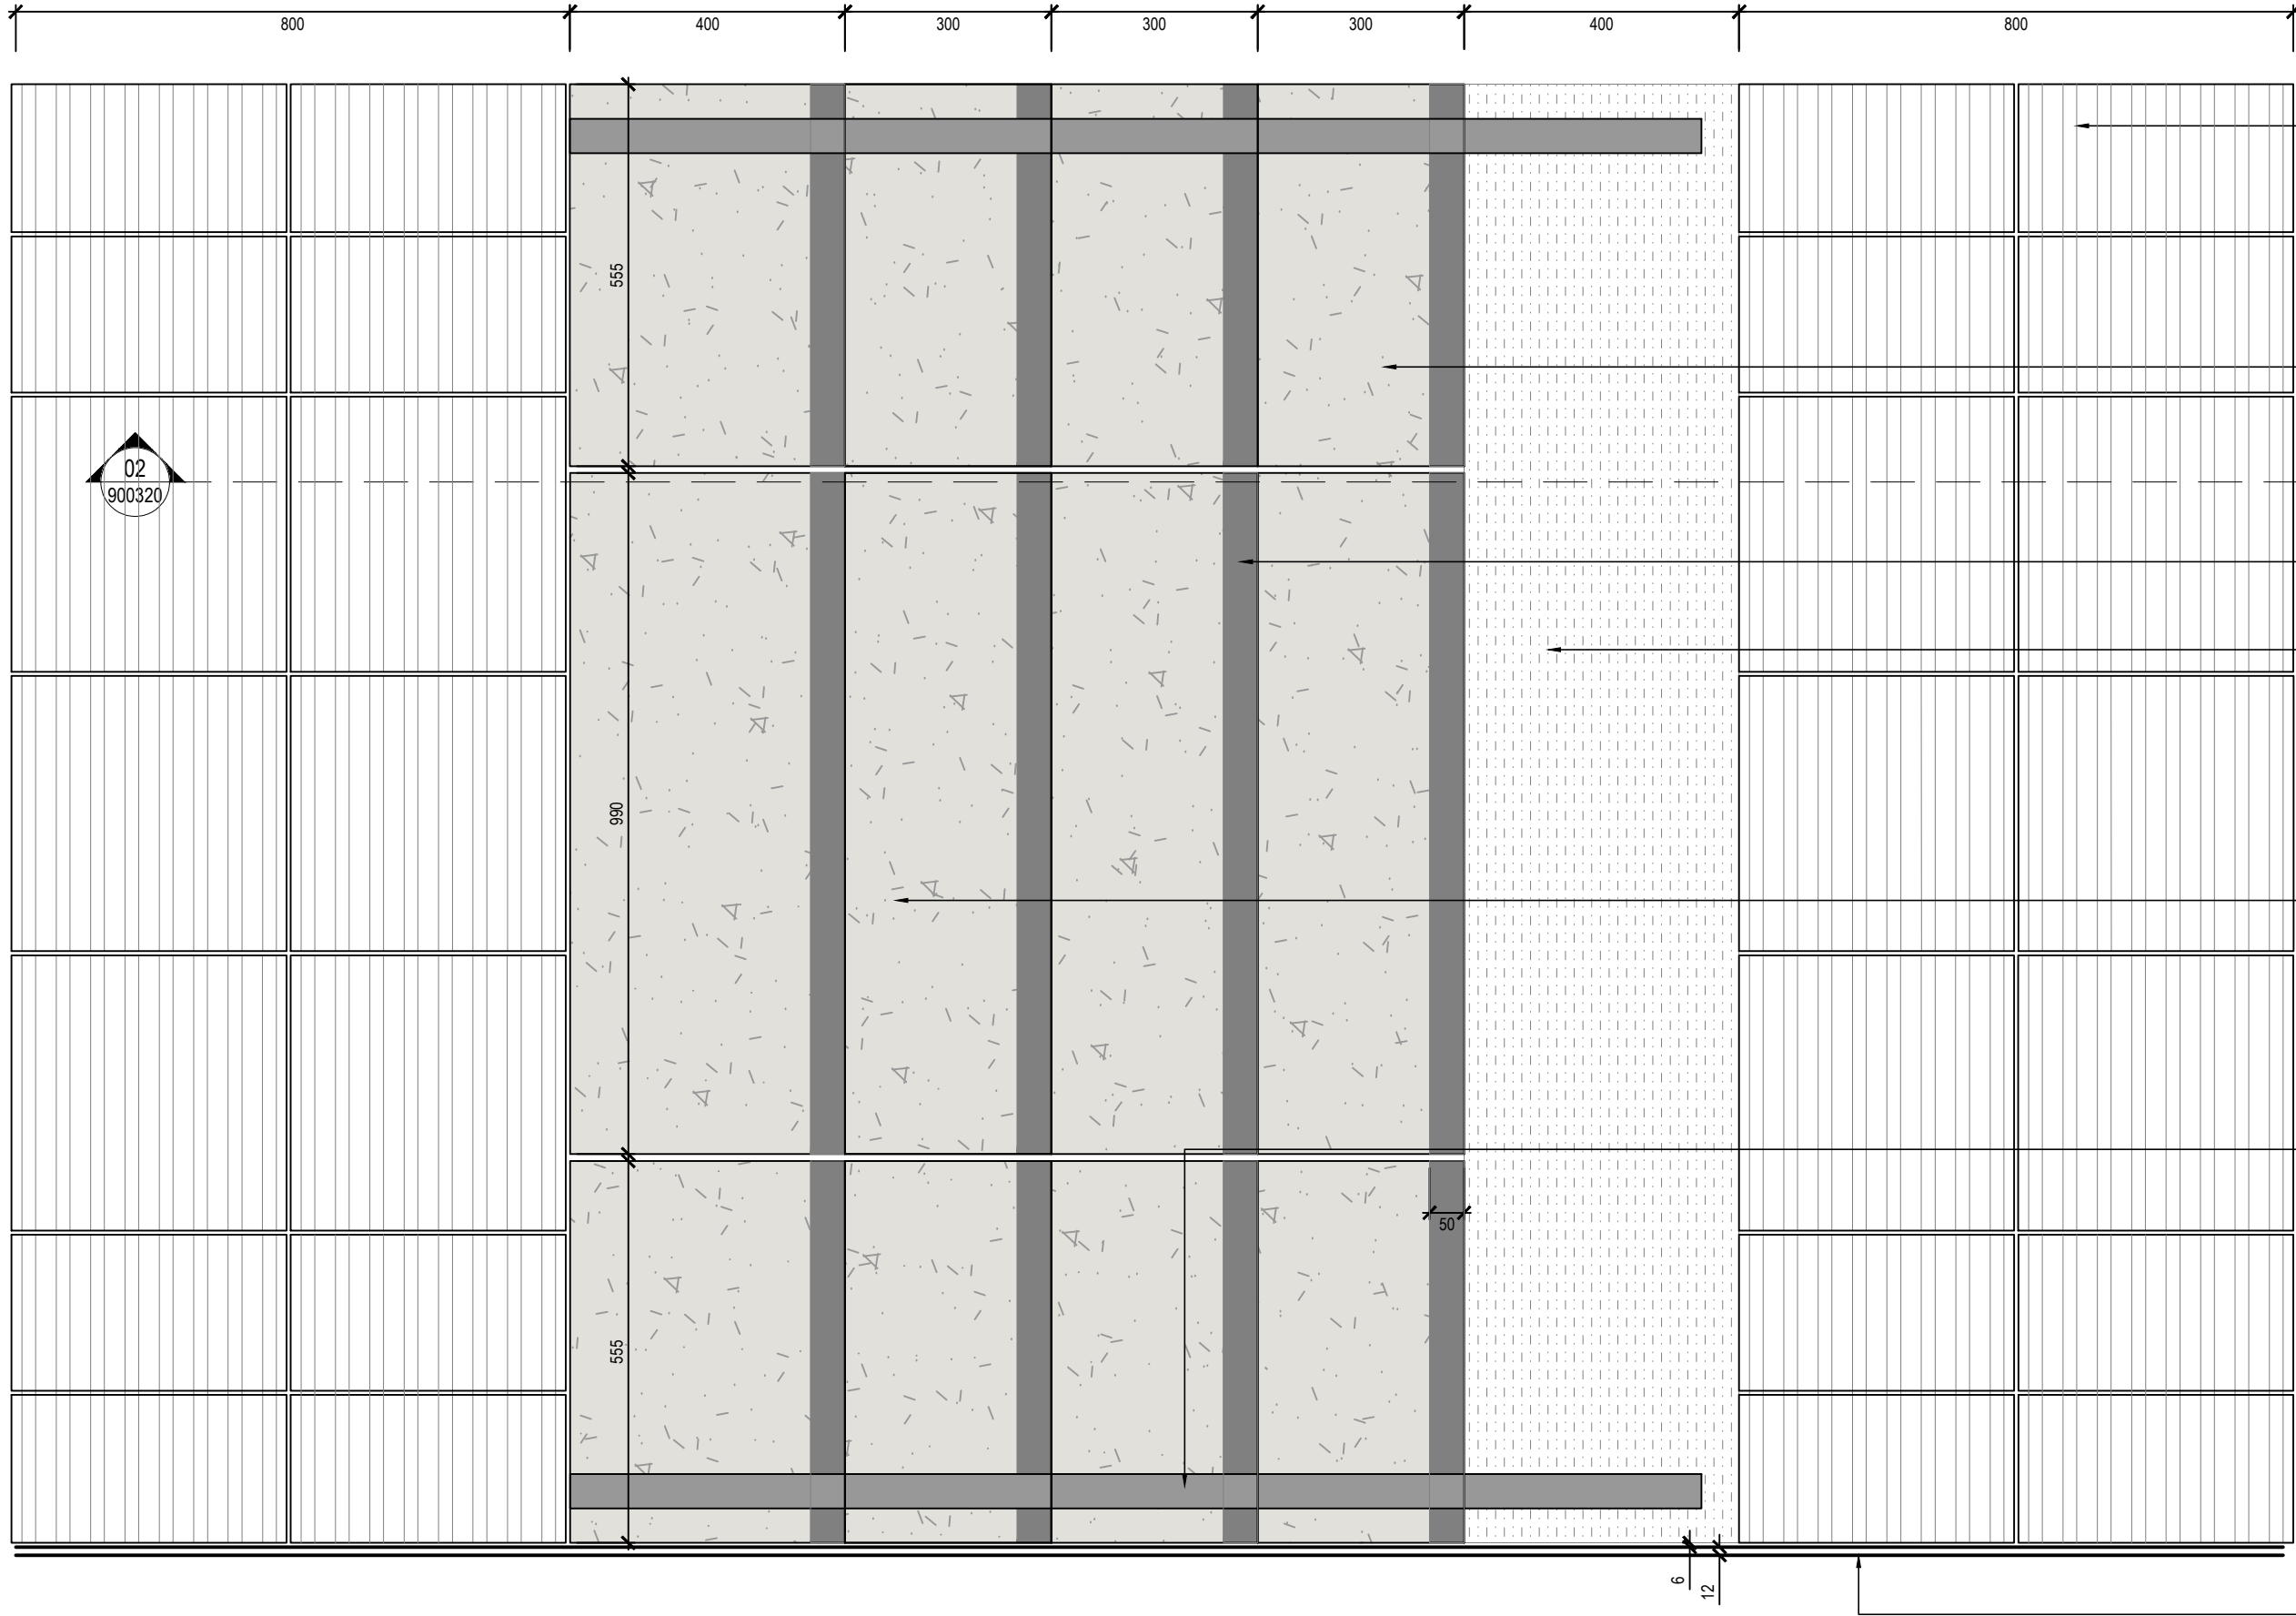


- Paving Type 08**
Concrete Corduroy Tactile Paving
Q25/320
- Step Unit**
Product: Granite Aggregate Step Unit with Contrasting Nosing
Bedding & fixing to Engineer's specification
L37/315
- Contrasting Nosing**
- Paving Type 04**
Type: Permeable resin bound gravel
- Top Step Unit S9**
Granite Aggregate Step Unit with Contrasting Nosing
L37/315A
Bedding & fixing to Engineer's specification
- Handrail - Illuminated**
Product: LED solutions by Q-lights Linear Light.
Material: Steel with powder coated D2525 Tasilaq
Sable Y2304i Qualicoat 2
Size: 2120 mm(L) x 900-1100mm(H) x 50mm(D)
L37/150
Bedding & fixing to Engineer's specification

- Raised Planter EP2**
Refer to EYJW-GIL-EX-00-DR-L-900310
Mastic filled gap between step and planter edge
Colour to match steps

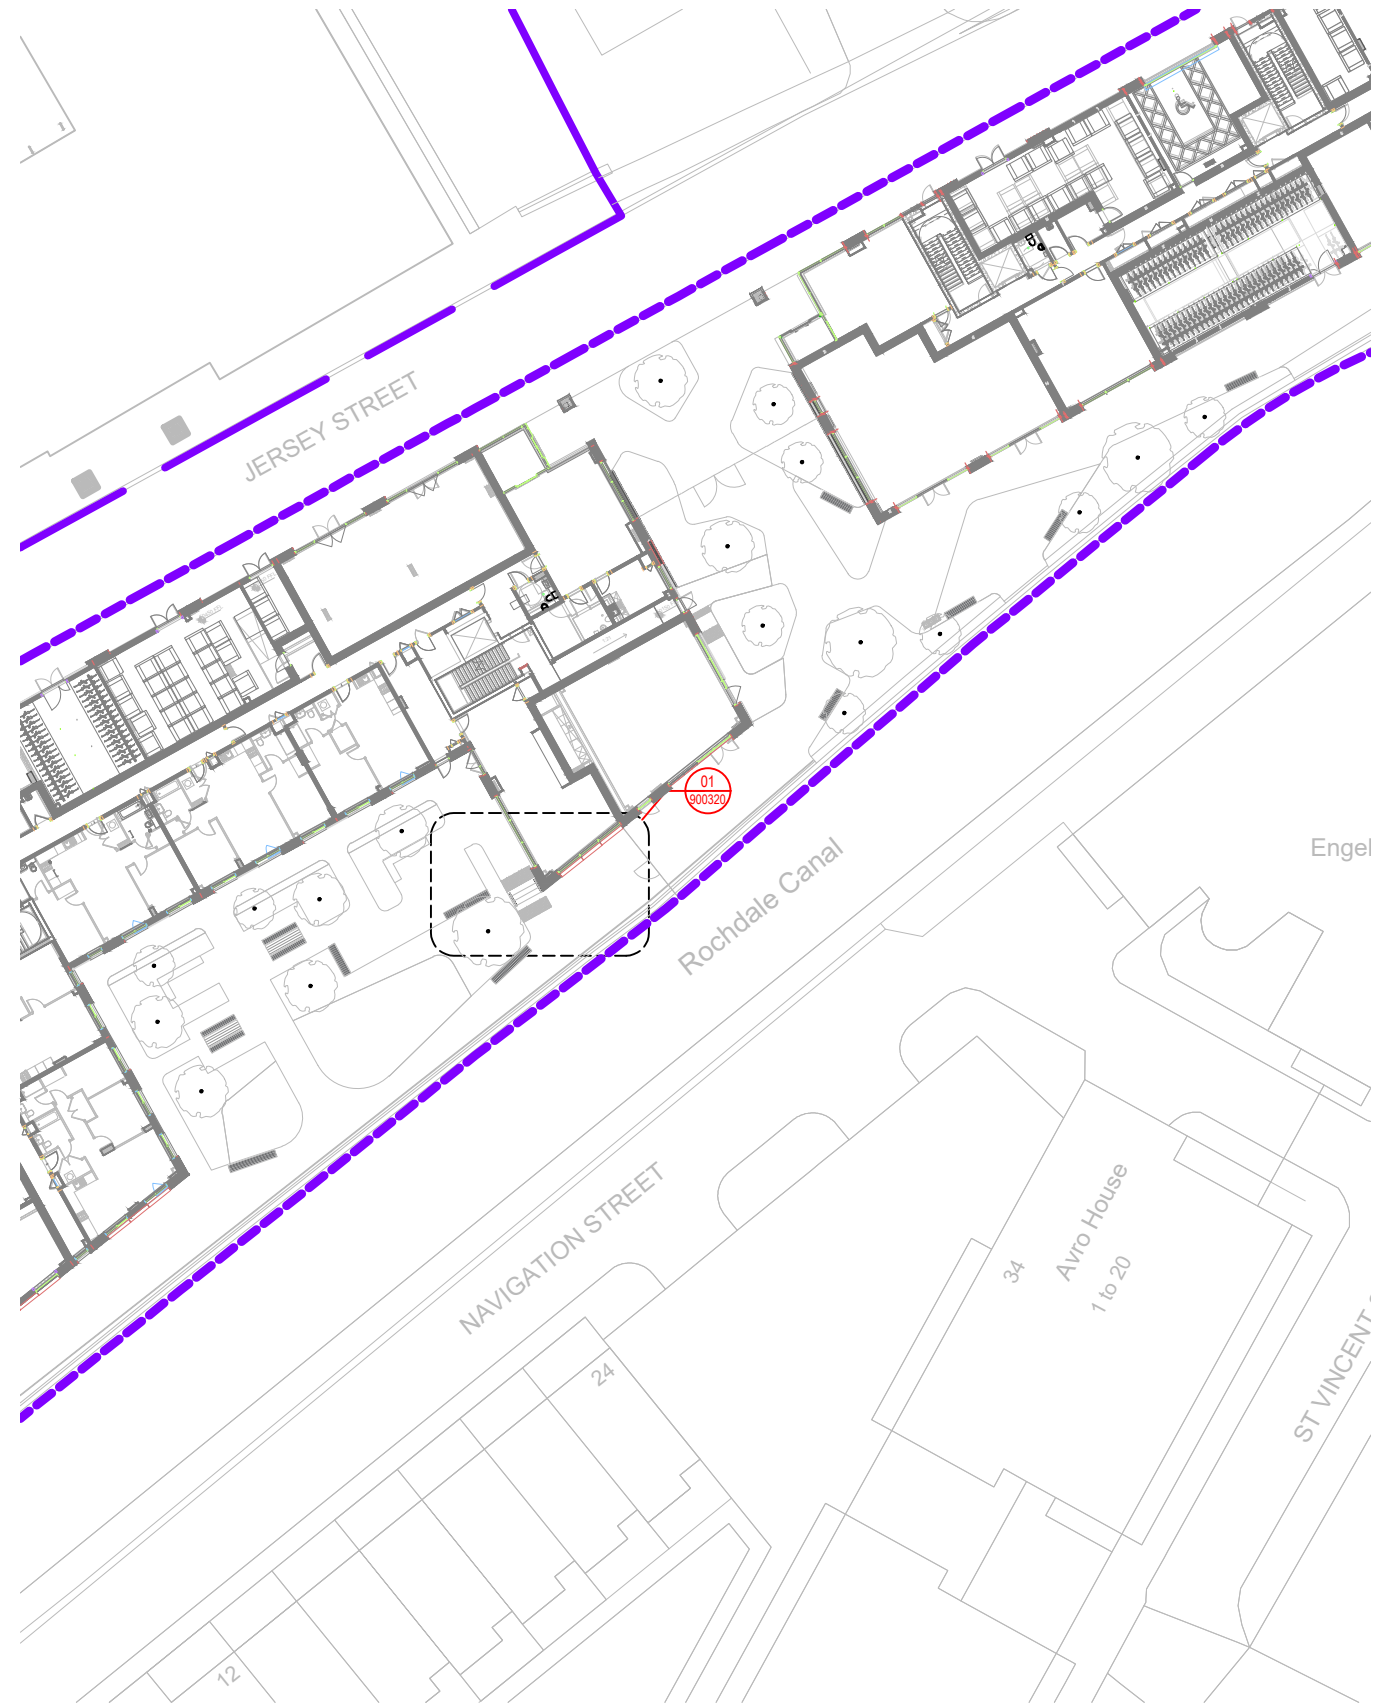

Location Plan
Scale 1:500 @A1

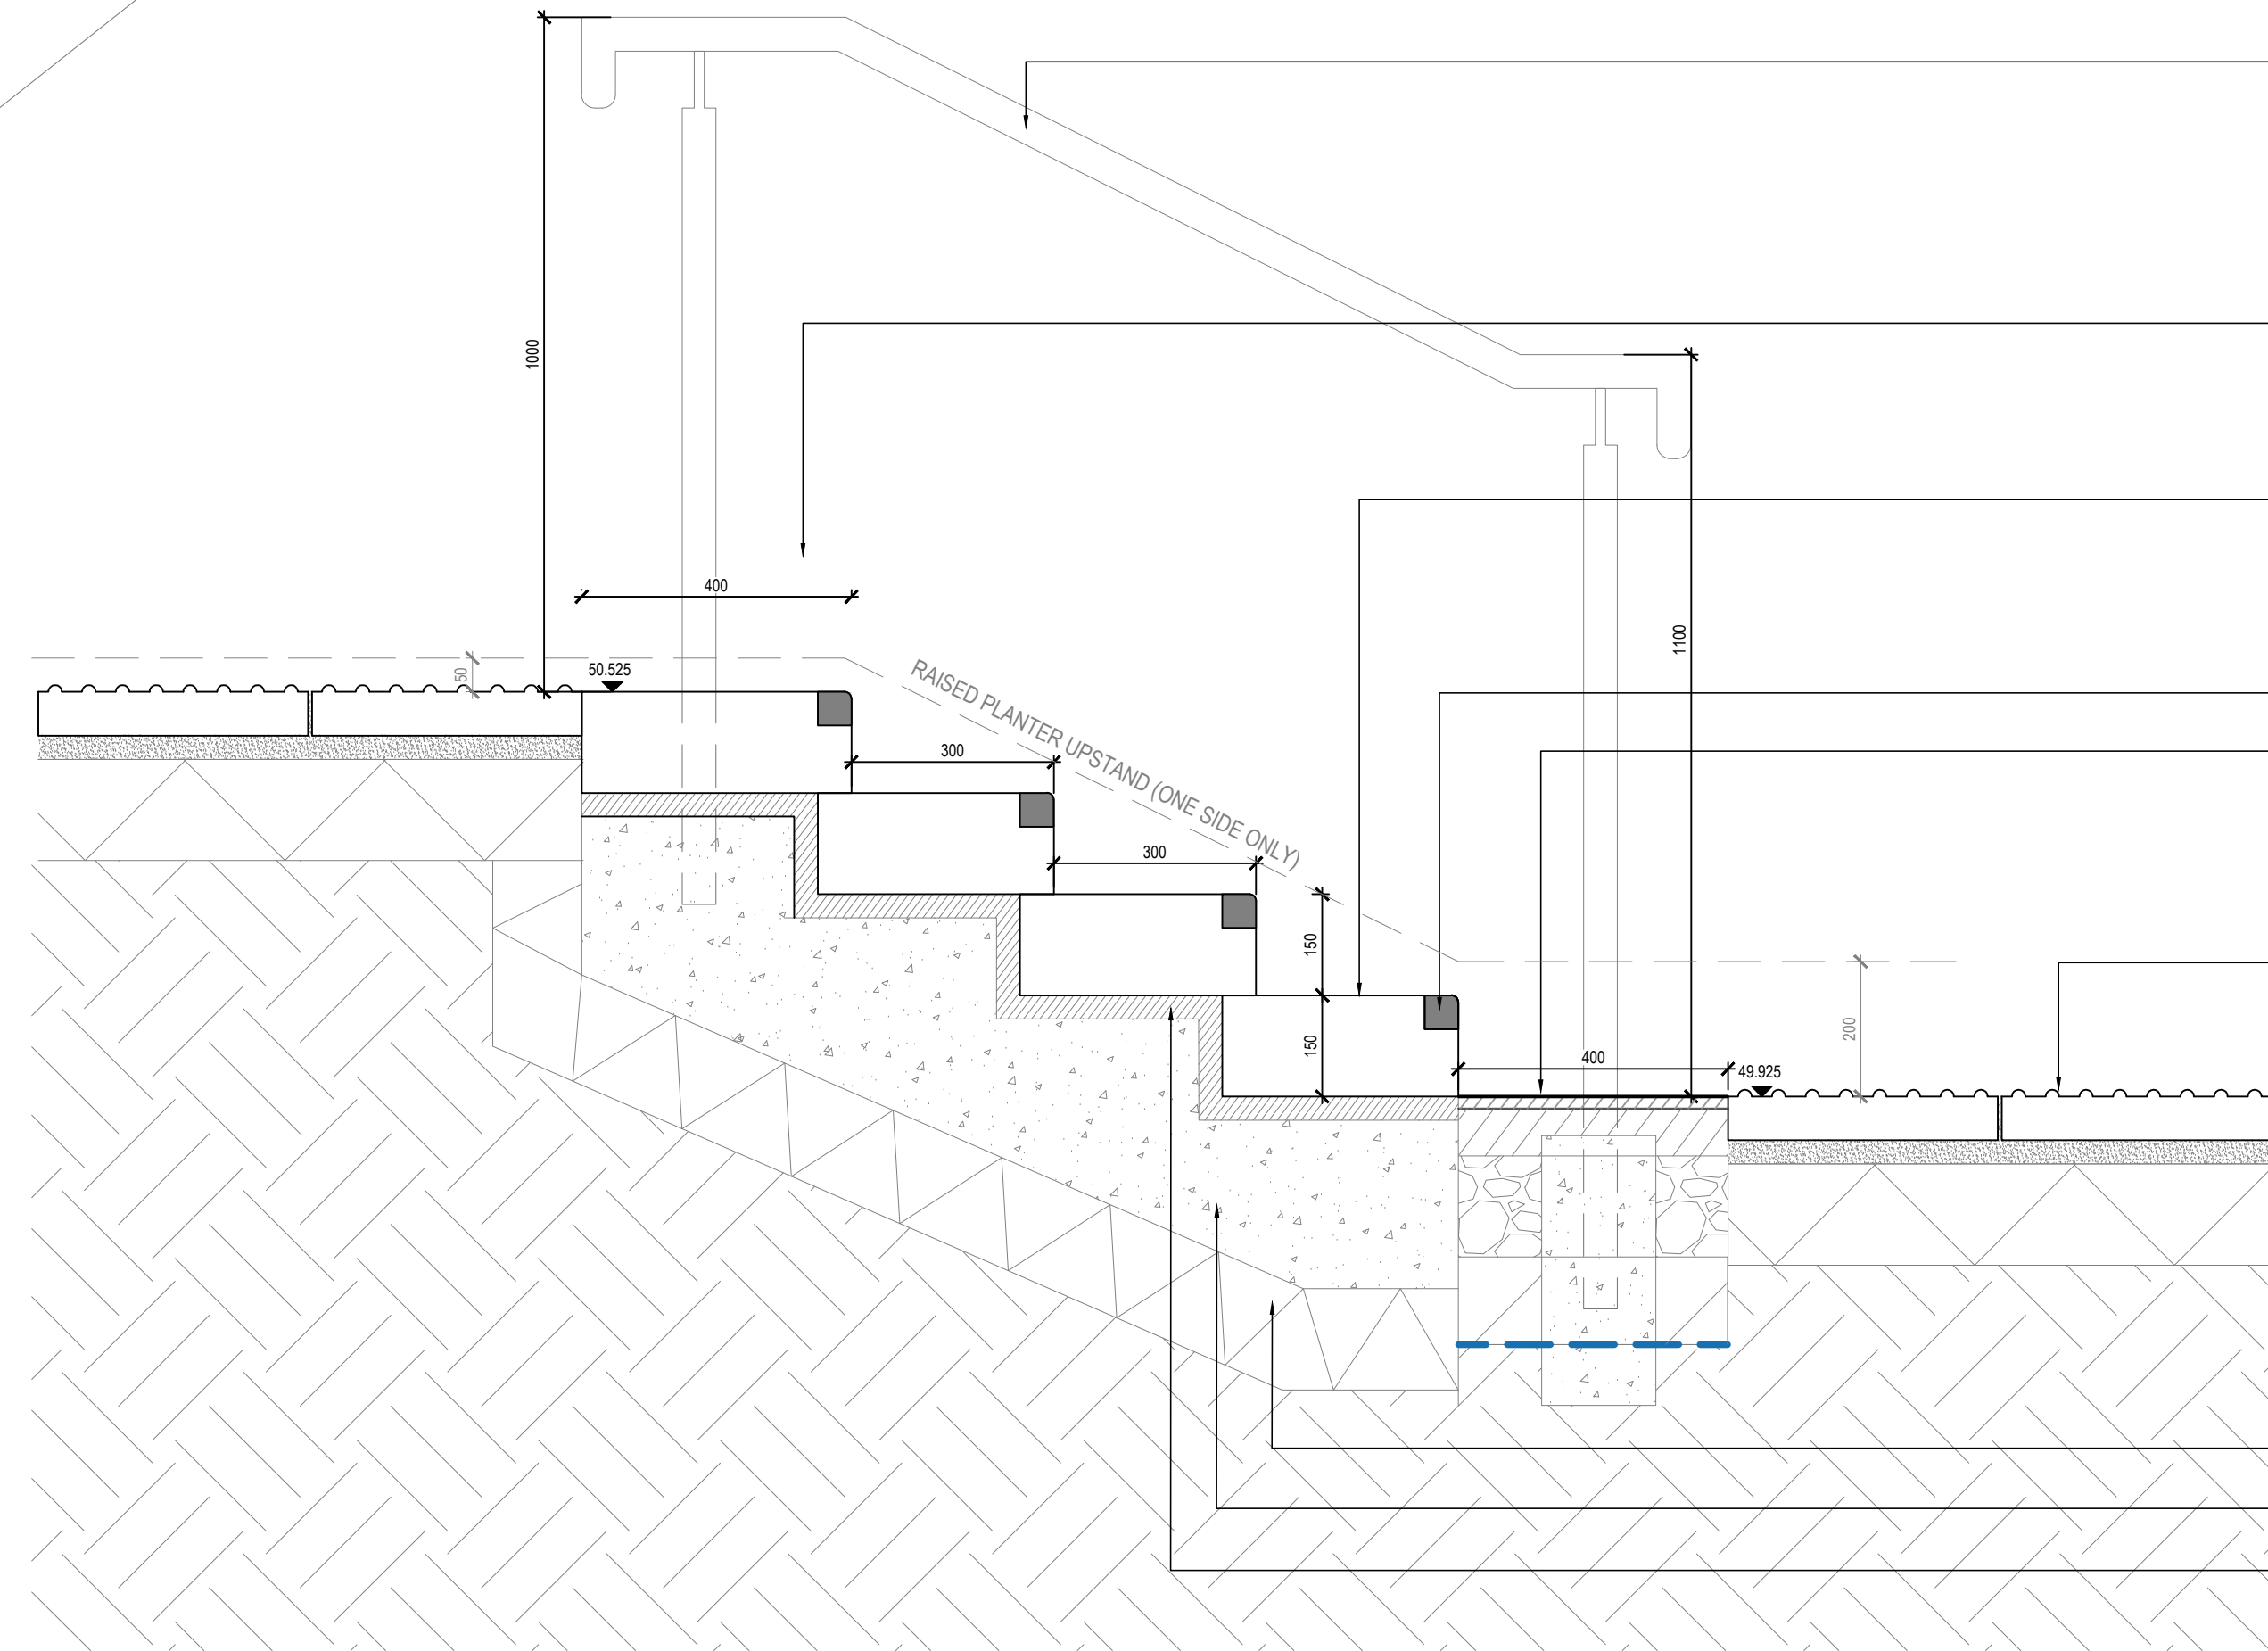

- Handrail - Illuminated**
Product: LED solutions by Q-lights Linear Light.
Material: Steel with powder coated D2525 Tasilaq
Sable Y2304i Qualicoat 2
Bedding & fixing to Engineer's specification
L37/150
- Posts**
Product: Steel with powder coated D2525 Tasilaq
Sable Y2304i Qualicoat 2
- Top Step Unit**
Product: Granite Aggregate Step Unit with Contrasting Nosing
L37/315A
Bedding & fixing to Engineer's specification
- Step Unit S9**
Product: Granite Aggregate Step Unit with Contrasting Nosing
L37/315
Bedding & fixing to Engineer's specification
- Contrasting Nosing**
- Paving Type 04**
Type: Permeable resin bound gravel
Refer to EYJW-GIL-EX-00-DR-L-900301
- Paving Type 08**
Type: Concrete Corduroy Tactile Paving
EYJW-GIL-EX-00-DR-L-900301

- Sub-base to engineer's specification
- Foundation to engineer's specification
- Bedding to engineer's specification

rev	details	by	date
P00	First issue for Planning	CB	26.01.2024
P01	Base plan updated	SB	13.02.2024
P02	Stage 4 Issue	TH	27.04.2024
P03	Titleblock Updated	TH	01.07.2024
P04	Tactile Setting Out Updated	SB	12.08.2024
P05	STAGE 5	ER	23.01.2025
P06	Planning NMA	ER	28.05.2025
P07	Planning NMA	ER	01.10.2025
P08	Planning NMA	ER	09.10.2025

Notes

- 1.0 Do not scale from drawing, use figured dimensions only
- 1.1 All dimensions to be checked onsite
- 1.2 This drawing to be read in conjunction with all other Gillespies drawings and specifications

Ordinance Information shown is reproduced from Ordnance Survey material with the permission of Ordnance Survey on behalf of the Controller of Her Majesty's Stationary Office @ Crown Copyright. Unauthorised reproduction infringes Crown Copyright and may lead to prosecution or civil proceedings. License No. 1000 17362

JERSEY WHARF, ANCOATS
P21641-00-000

STEPS DETAILS 01

Drawing status	Scale	Drawn
Planning NMA	As shown @ A1	CB
Date	Checked	SB
26.01.2024		
Drawing number	Revision	

EYJW-GIL-EX-00-DR-L-900320 **P08**

S4 - FOR REVIEW AND AUTHORISATION

Client
John Sisk & Son Limited

Gillespies

5th Floor, Phoenix House, 3 South Parade, Leeds, LS1 5DZ
P: 0113 247 0550 F: 0113 247 0550 E: design.leeds@gillespies.co.uk

© copyright GILLESPIES LLP, all rights reserved