
Location Plan

Site Address: **26, Lavister Avenue, Manchester, M19 1RT**

PlanningPortal

Date Produced: **04-Oct-2025**

Scale: **1:1250 @A4**

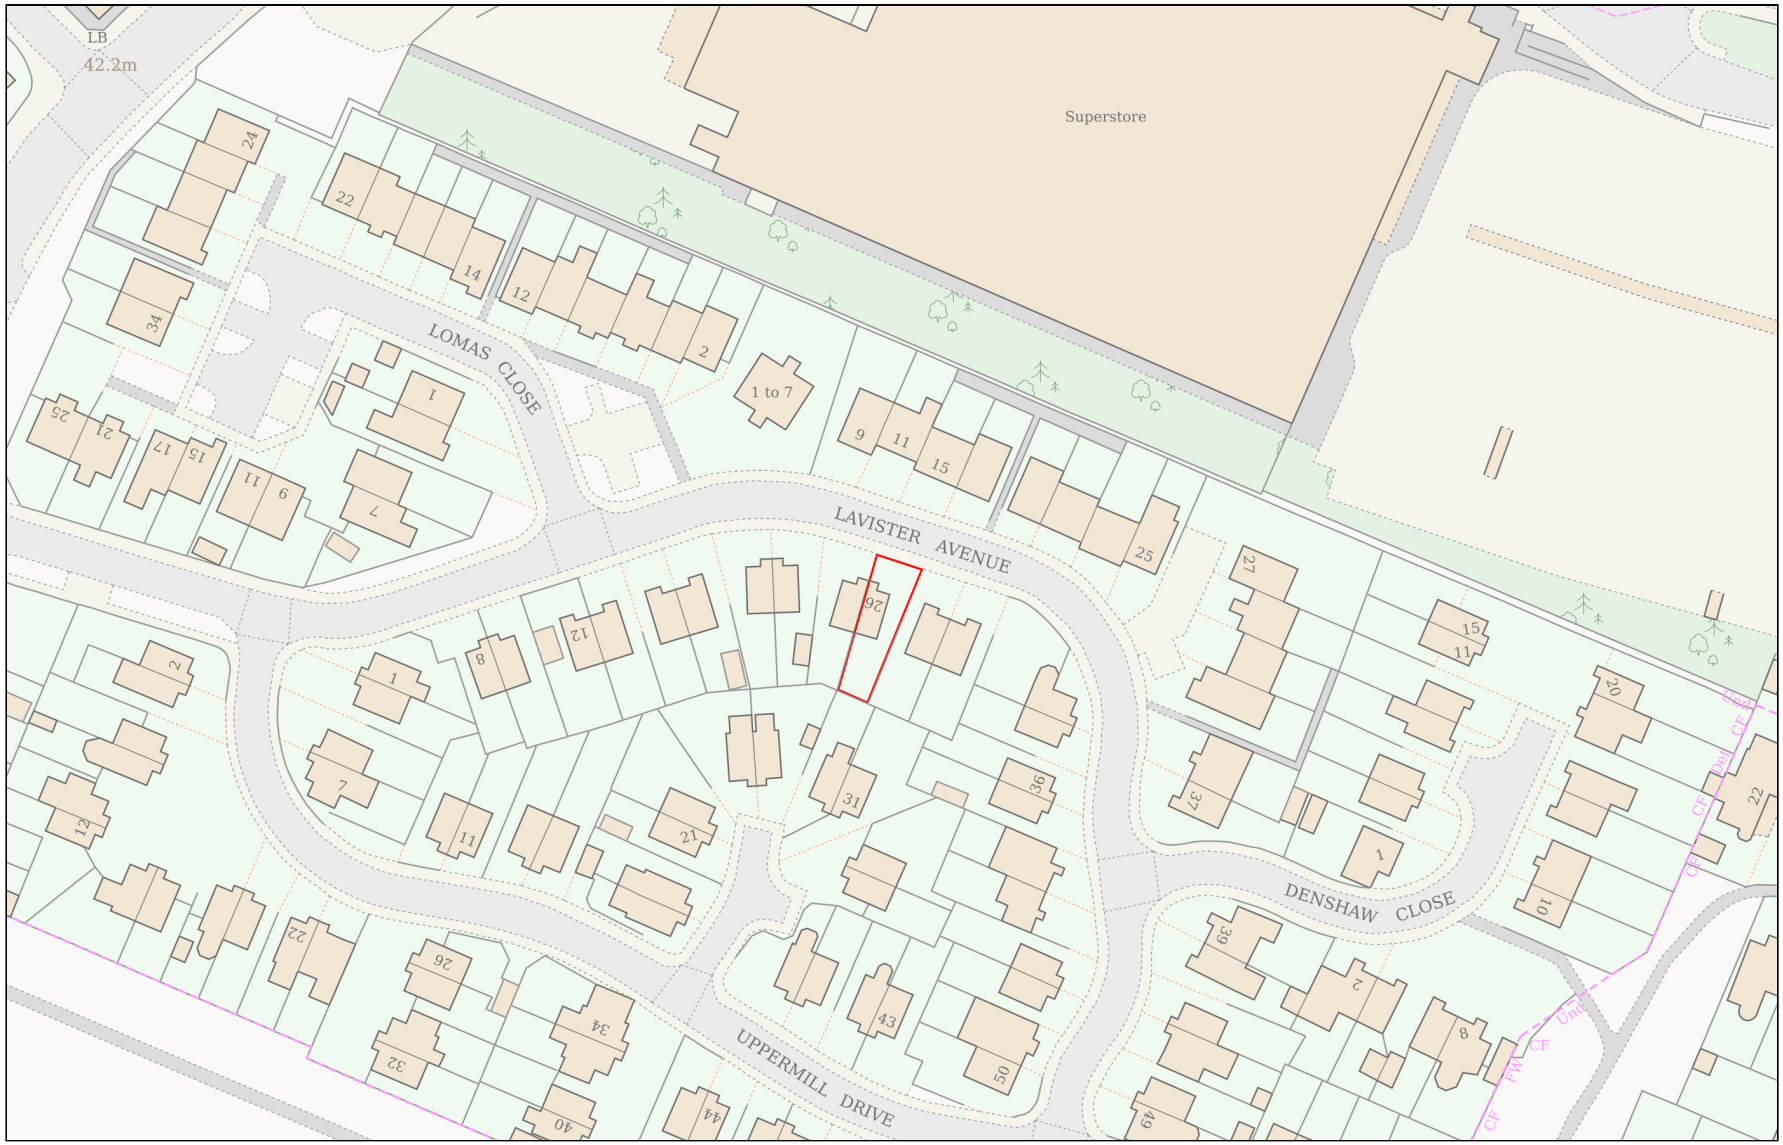

Planning Portal Reference: **PP-14377630v1**

Powered By TerraQuest

© Crown copyright and database rights 2025 OS 100042766