



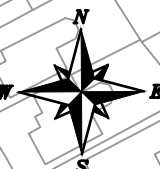

NORTH SOUTH AERIAL VIEW

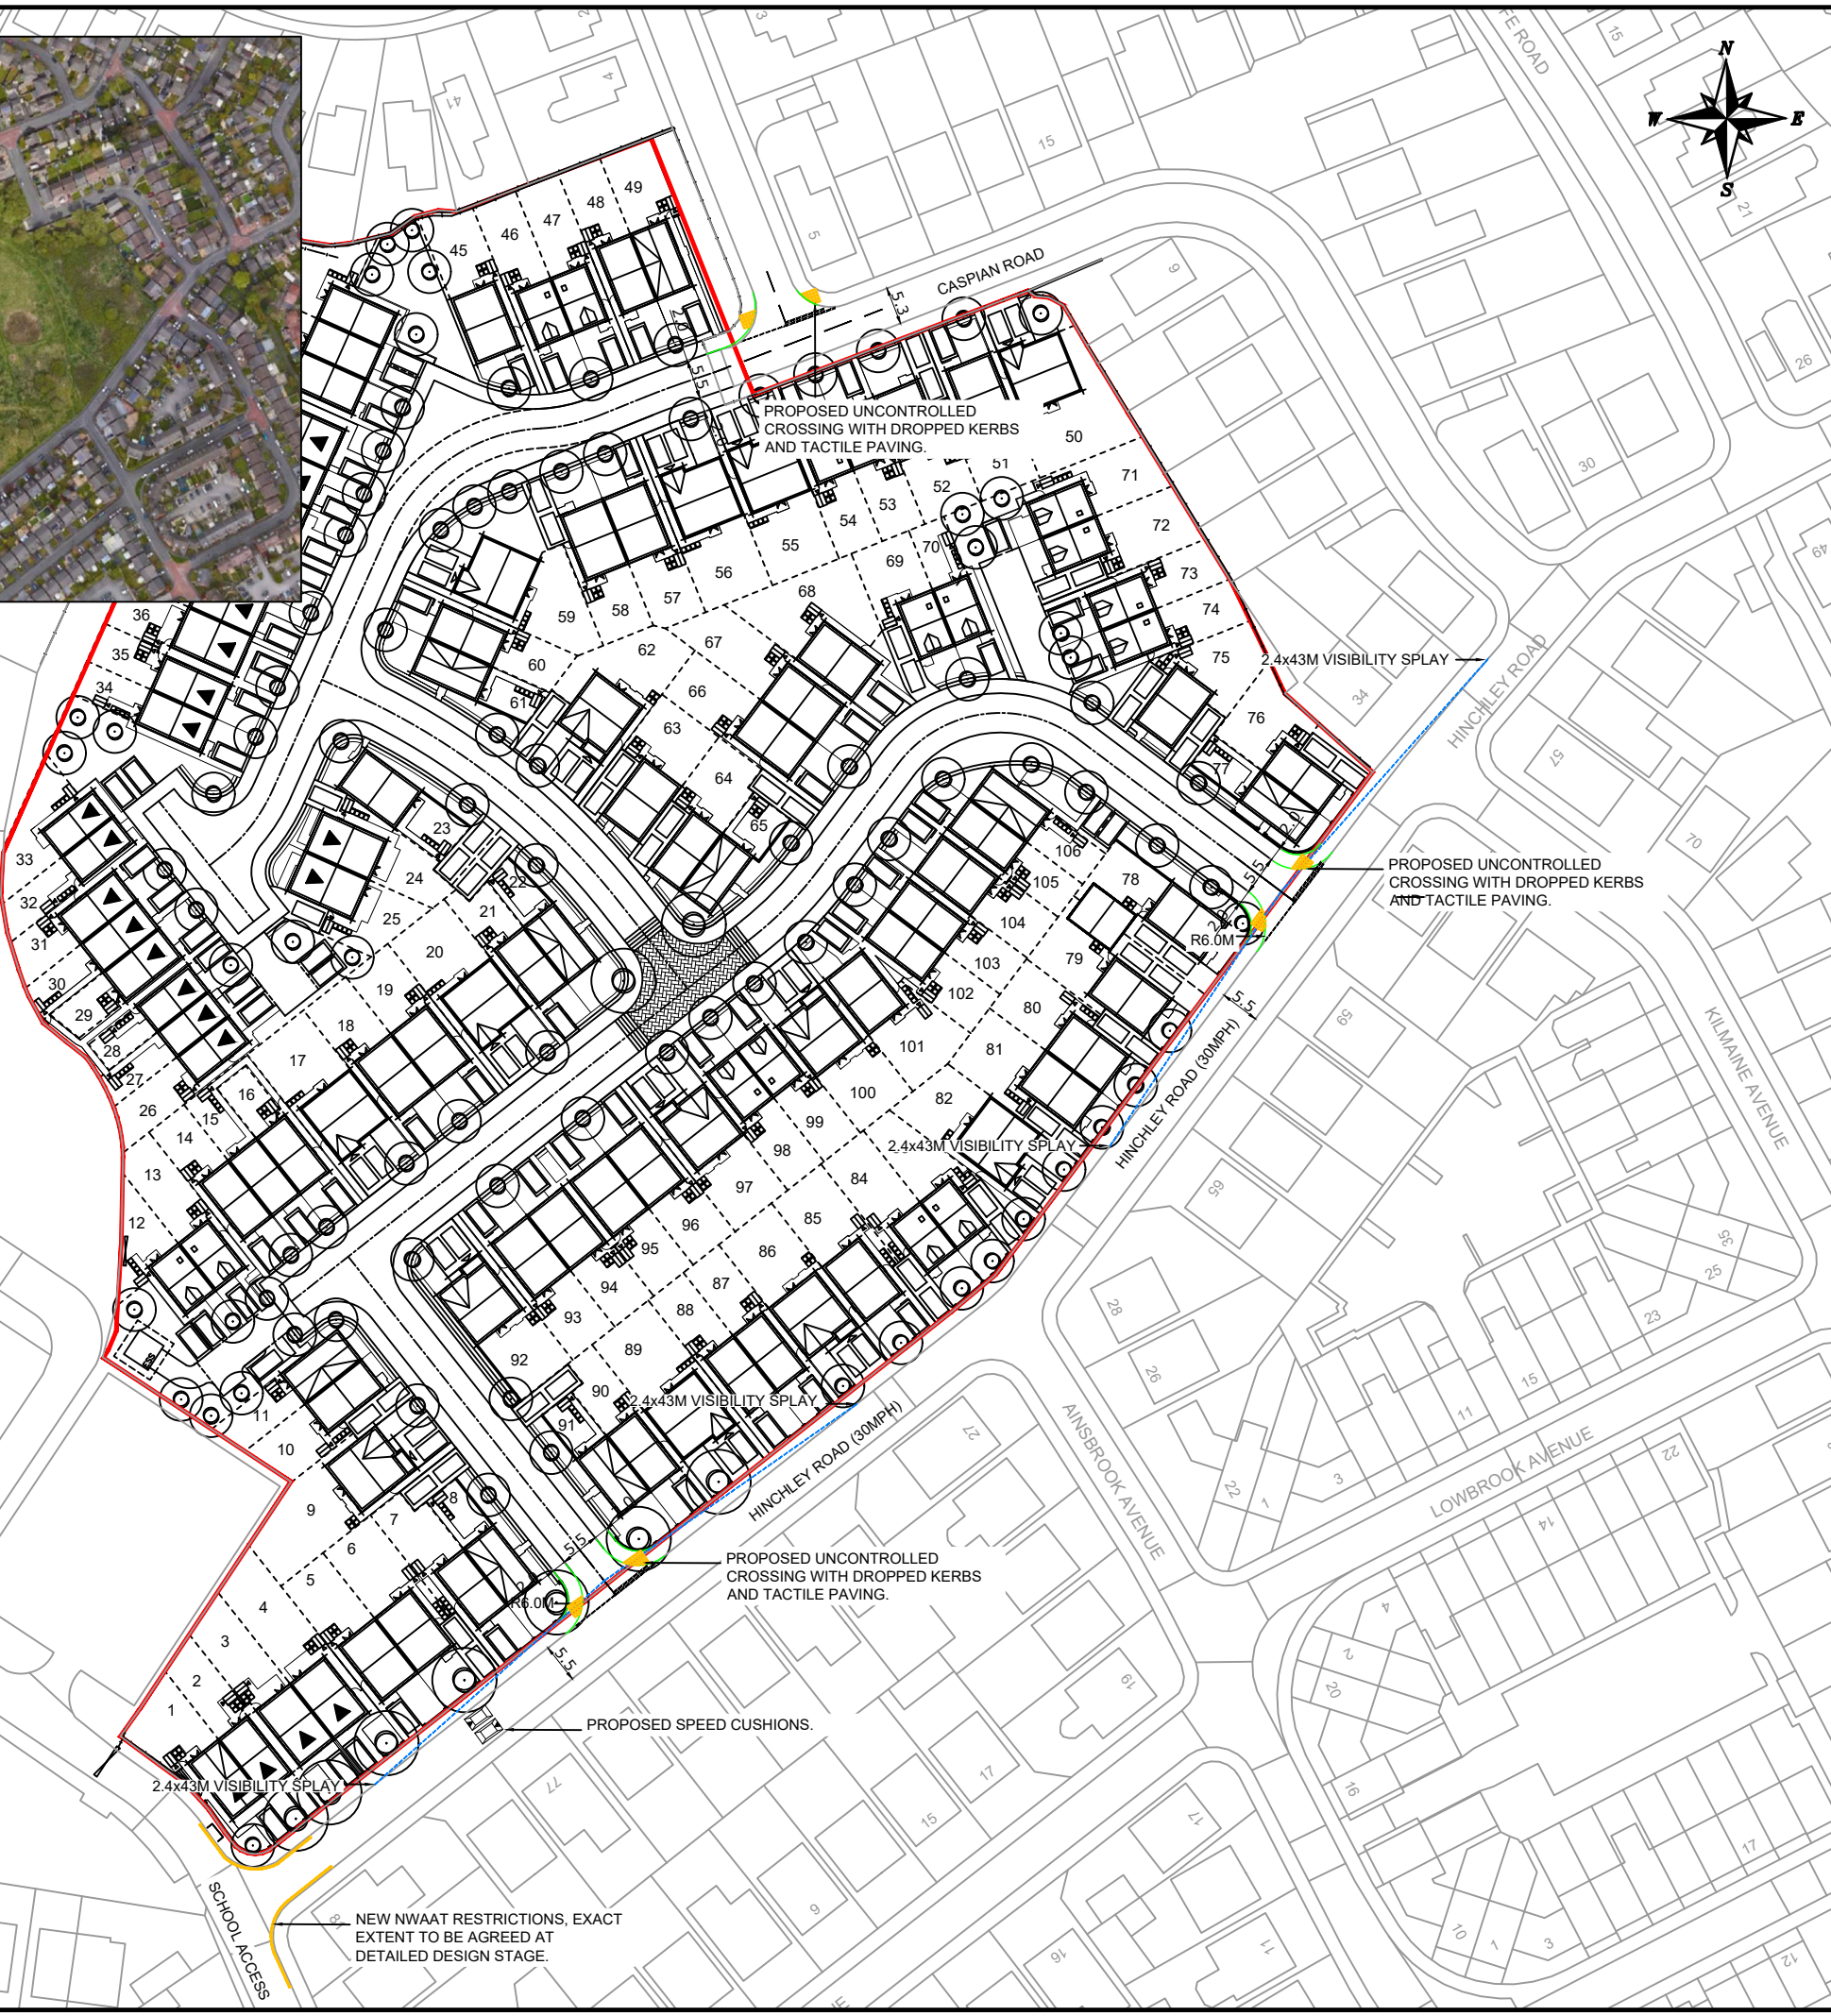


NOTES

THIS IS NOT A CONSTRUCTION DRAWING AND IS FOR INDICATIVE PURPOSES ONLY.
THE DRAWING WILL BE SUBJECT TO CHANGE FOLLOWING LOCAL AUTHORITY REVIEW AND CONFIRMATION OF PUBLIC HIGHWAY AND THIRD PARTY LAND BOUNDARIES.

- INDICATIVE SITE BOUNDARY
- DENOTES NEW KERBS

LOCAL AUTHORITY: MANCHESTER CITY COUNCIL
TOTAL AREA OF SITE: 2.74Ha

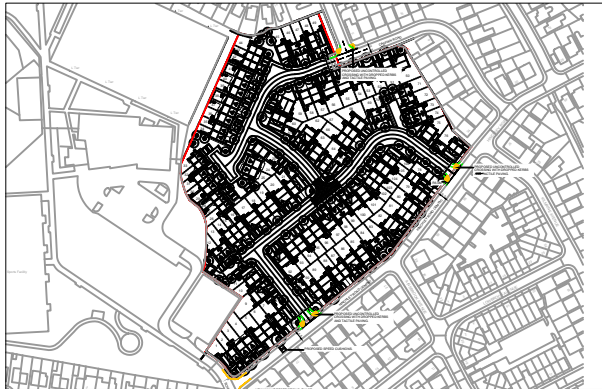

SITE LAYOUT NTS

REV	DETAILS	DRAWN	CHECKED	DATE
-	-	-	-	-

CLIENT:
MILLER HOMES

PROJECT:
HINCHLEY ROAD, BLACKLEY

DRAWING TITLE:
PROPOSED SITE ACCESS PLAN

SCALES:
1:1000 @ A3

DRAWN: LB	CHECKED: MR	DATE: MAR 25
-----------	-------------	--------------

Eddisons
340 Deansgate
Manchester
M3 4LY
Email: info@crofts.co.uk
Tel: 0161 837 7380
Web: www.eddisons.com/services/transport-planning

DRAWING NUMBER: 4721-F01	REVISION: B
------------------------------------	-----------------------

