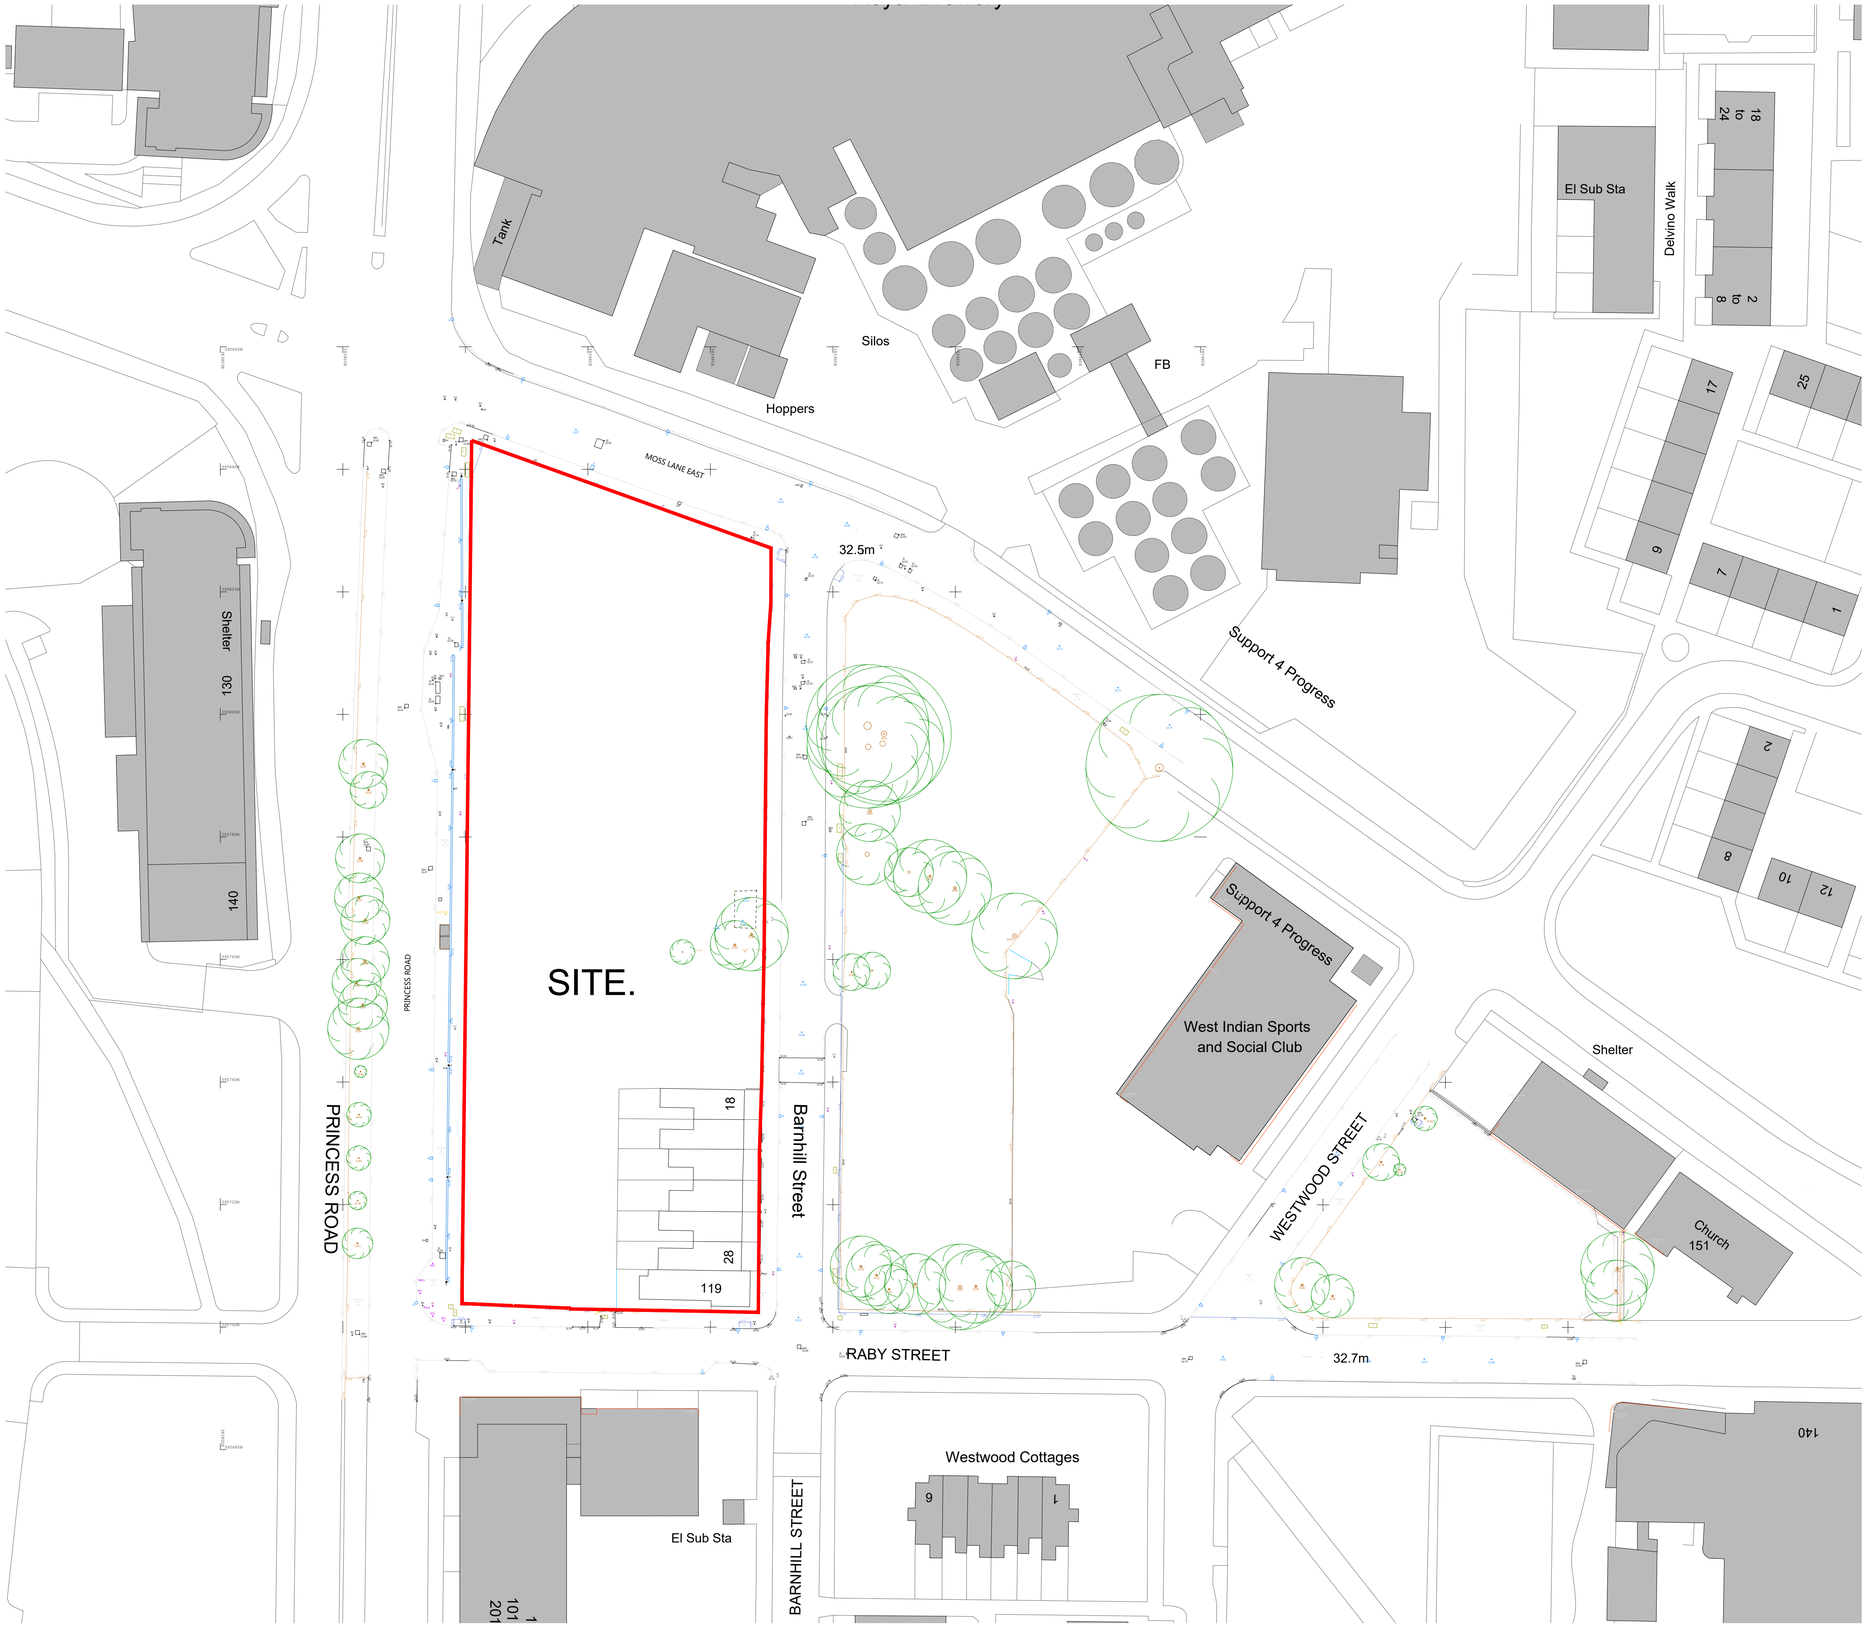

N

1:500 scale

0 5 10 20 30 40m

Scale 1:500

MC AU

Modern City Architecture & Urbanism

2 Commercial Street
Castlefield
Manchester
M15 4RQ

t: 0161 974 7203
e: info@mcau.co.uk
www.mcau.co.uk

Client
MSV/Caddick

Project
Land at Barnhill Street/Raby Street
Moss Side

Description
Existing Site Plan

Status		Drawn By
Stage 3 - Planning		PJS/JT/SR
Job Number	Scale	Date
1215-MCAU	1.500@A1	MAR 25
Drawing Number		Revision
02-00		P4

Copyright Modern City Architecture & Urbanism Ltd