
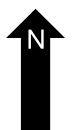
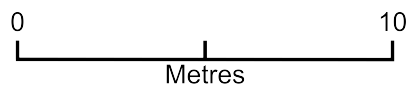


Site/Location Plan - 151 Fog Lane M20 6FJ

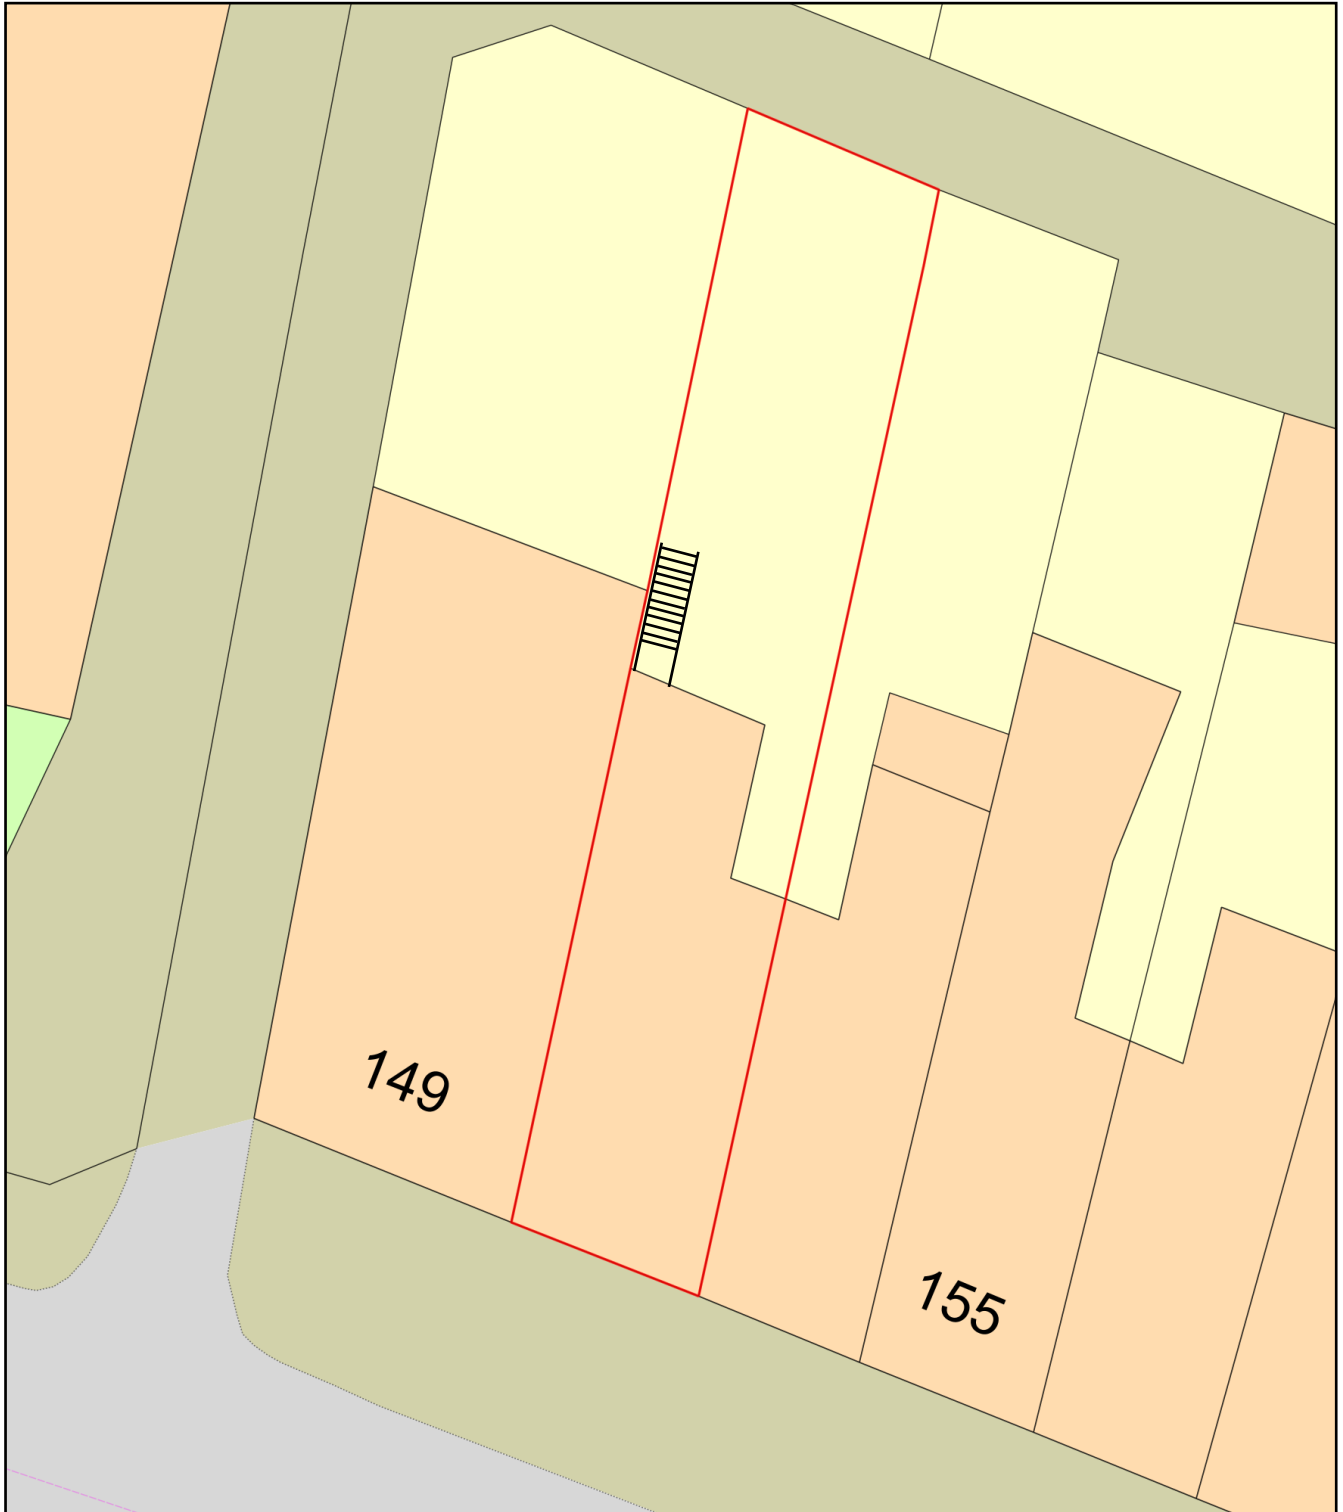

Plan Produced for: Clonlee Ltd

Date Produced: 01 Apr 2025

Plan Reference Number: TQRQM25091092519773

Scale: 1:200 @ A4