




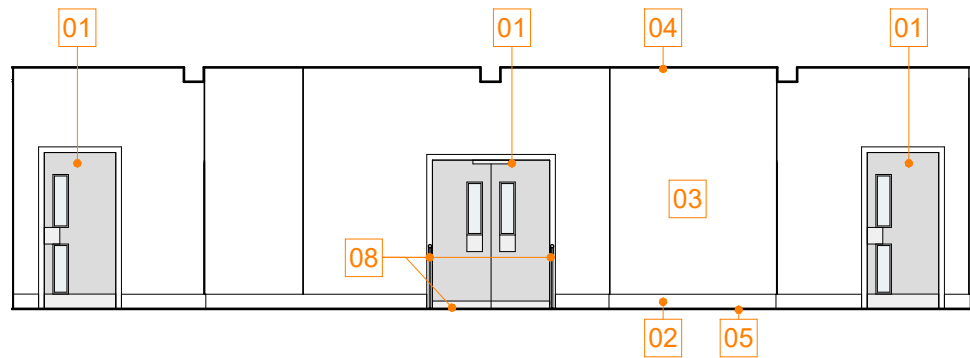

1 Proposed Perimeter Typical Core Wall Elevation
1 : 100

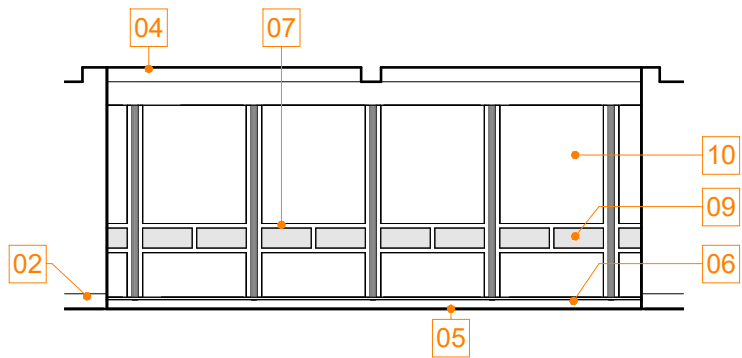


2 Proposed Perimeter Typical Wall Elevation
1 : 100

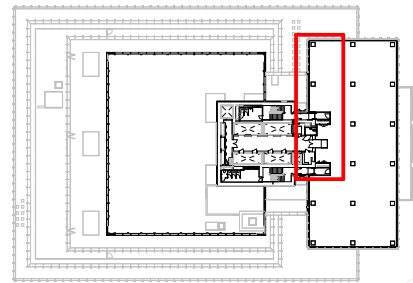

Key Plan: NTS

KEY

- 01 Replaced doorset (Detail TBC)
- 02 Replaced skirting
- 03 Wall finish (TBC)
- 04 Fire protection to existing structure
- 05 New raised access flooring (Finish TBC)
- 06 Replacement cill in plasterboard and timber
- 07 New aluminium curtain wall framing
- 08 New ramps/railings to office floor level
- 09 Double glazed obscure panel
- 10 Double glazed clear panel

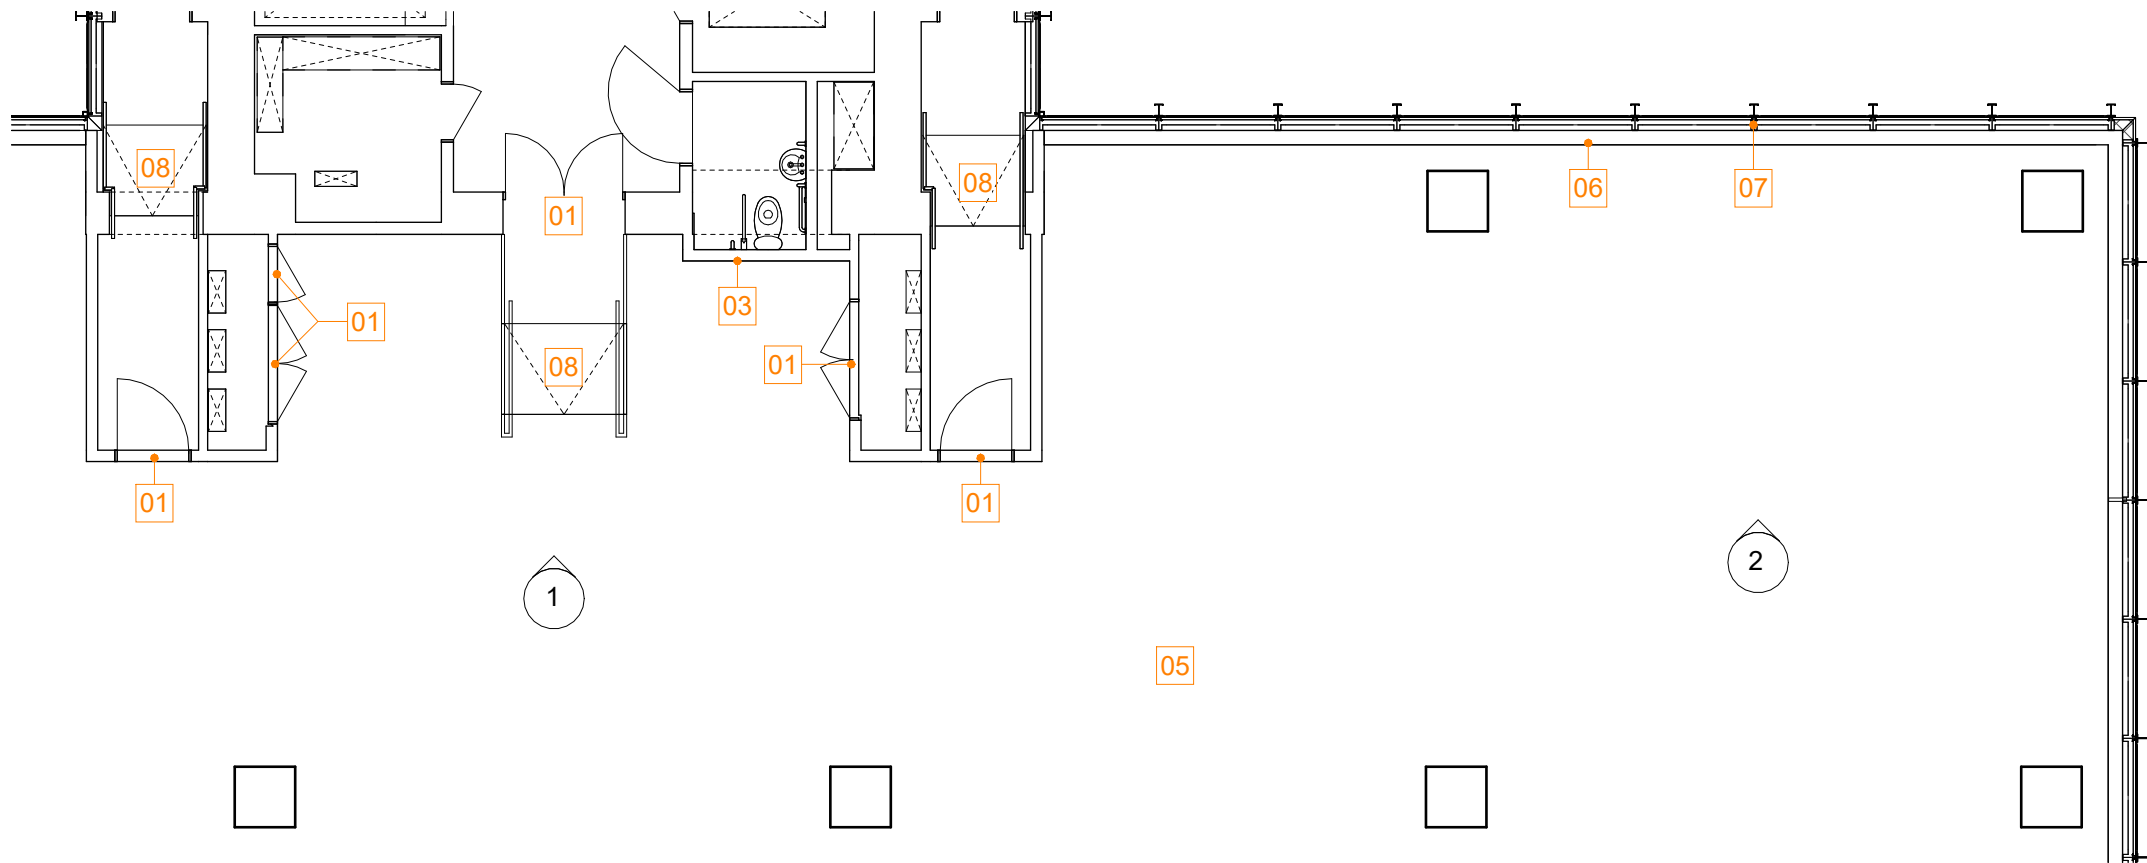

3 Proposed Perimeter Typical Wall Plan
1 : 100