


KEY PLAN
SCALE - 1:1250

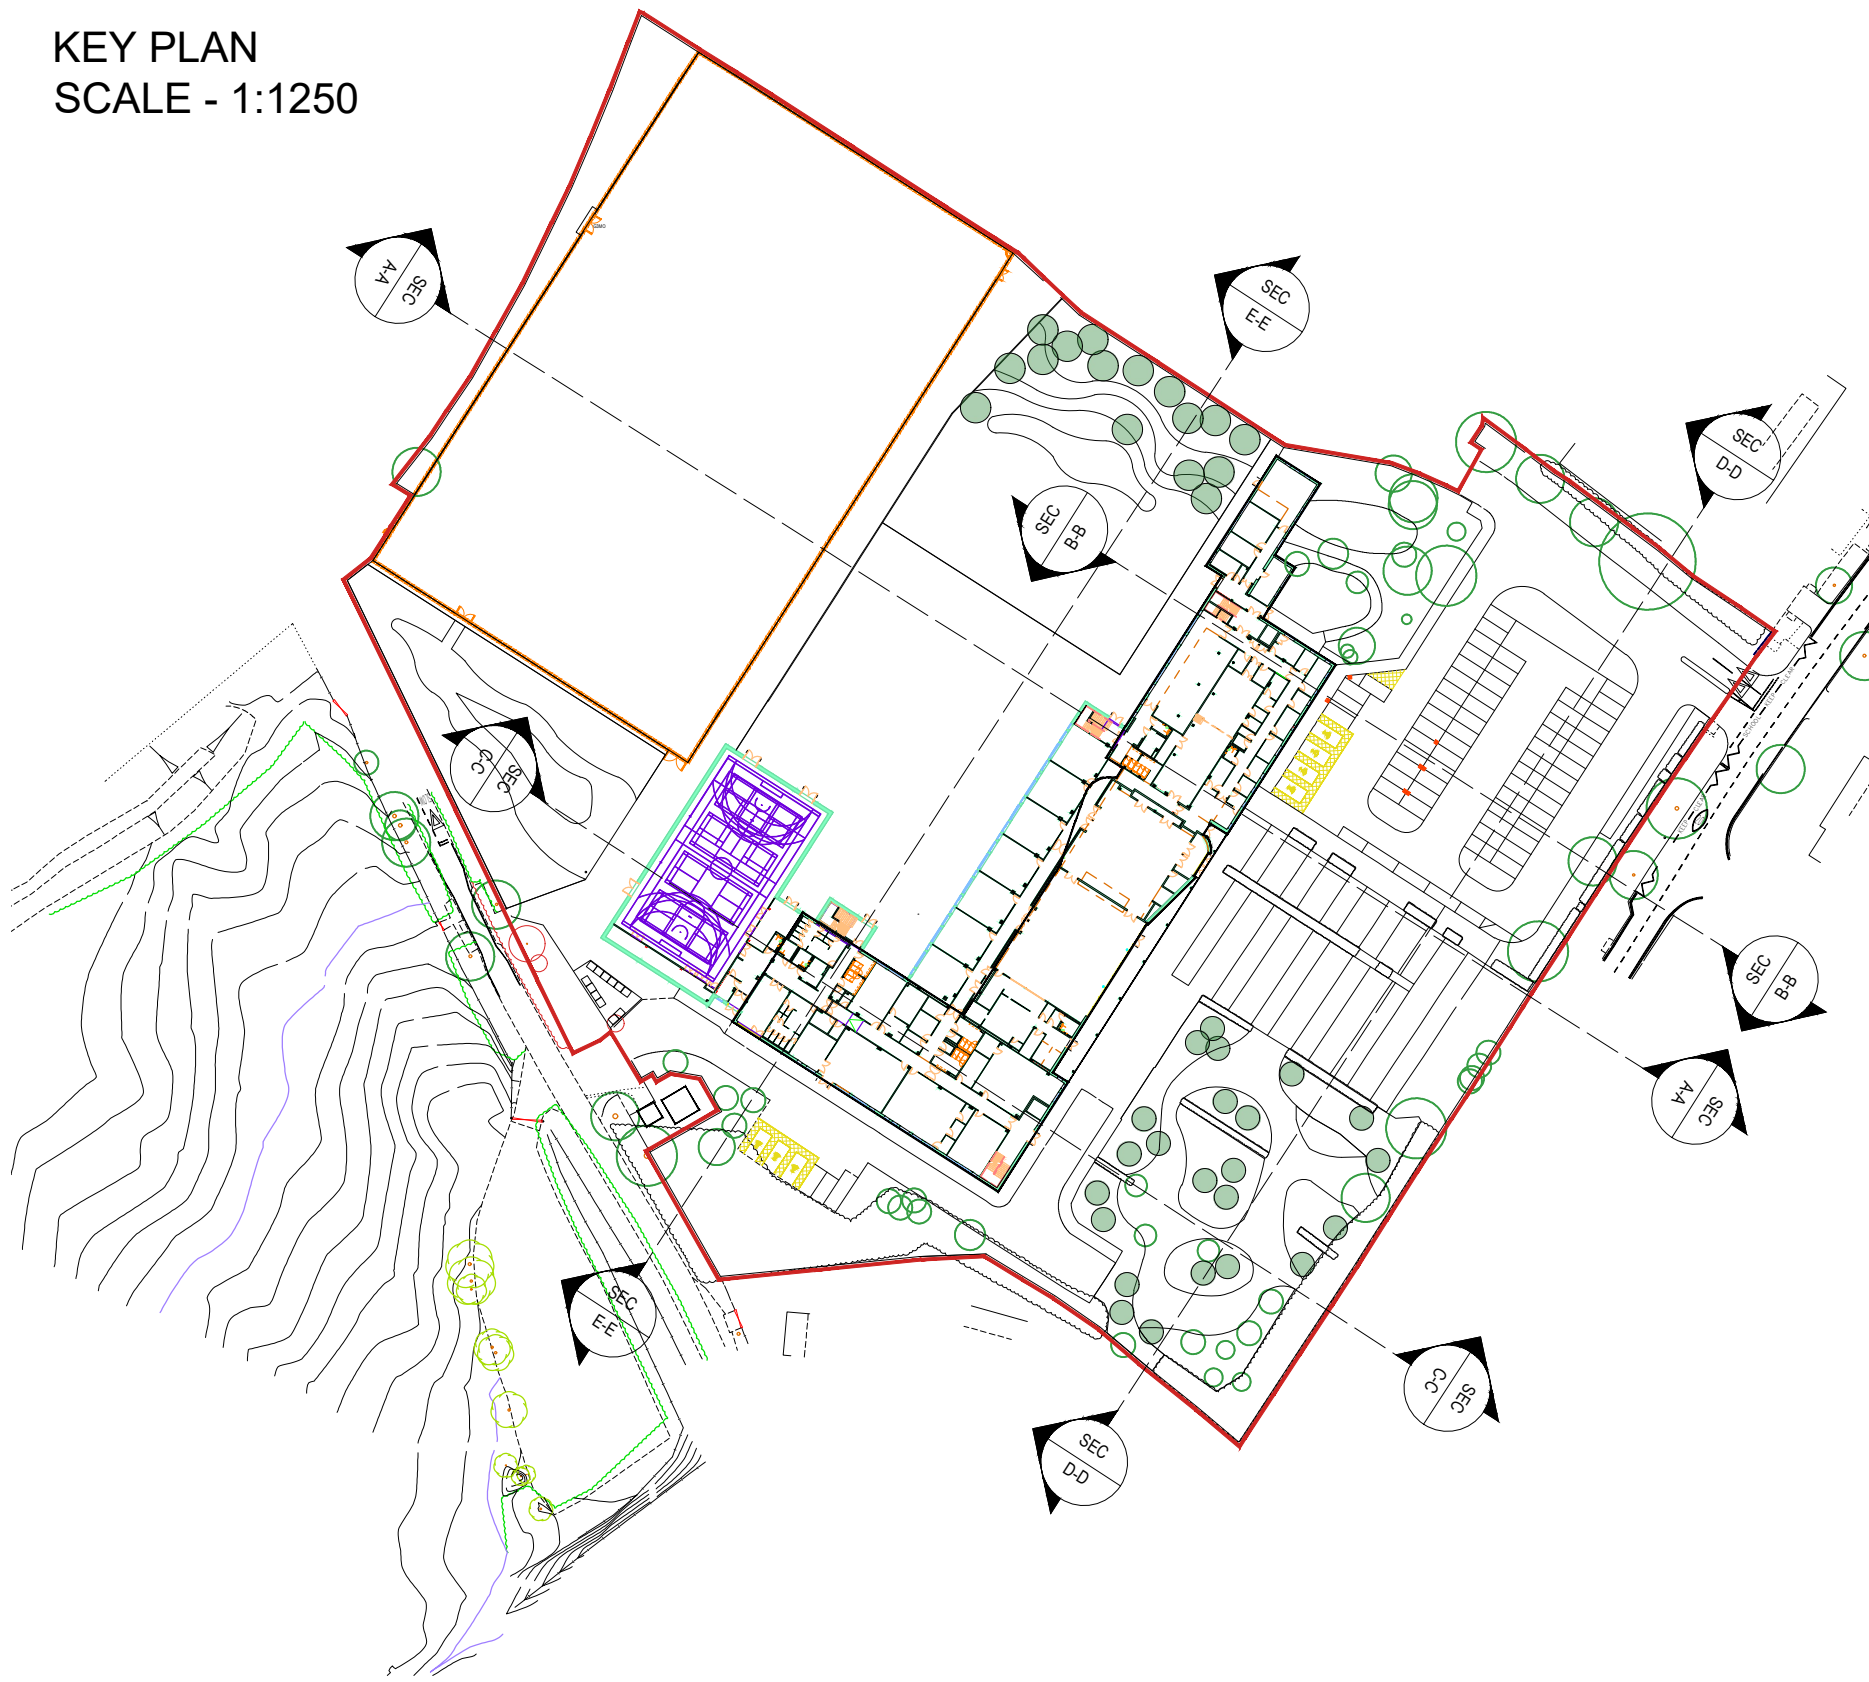


- Notes:
- This drawing is copyright.
 - Do not scale dimensions from this drawing.
 - This drawing is to be read in conjunction with all other relevant drawings.
 - All discrepancies on this drawing are to be reported to the architect.
 - Do not modify any element of this drawing.
 - Use drawing only for purpose(s) issued.


North Sign / Key Plan

The following external model files are included within this drawing:


SECTION A-A

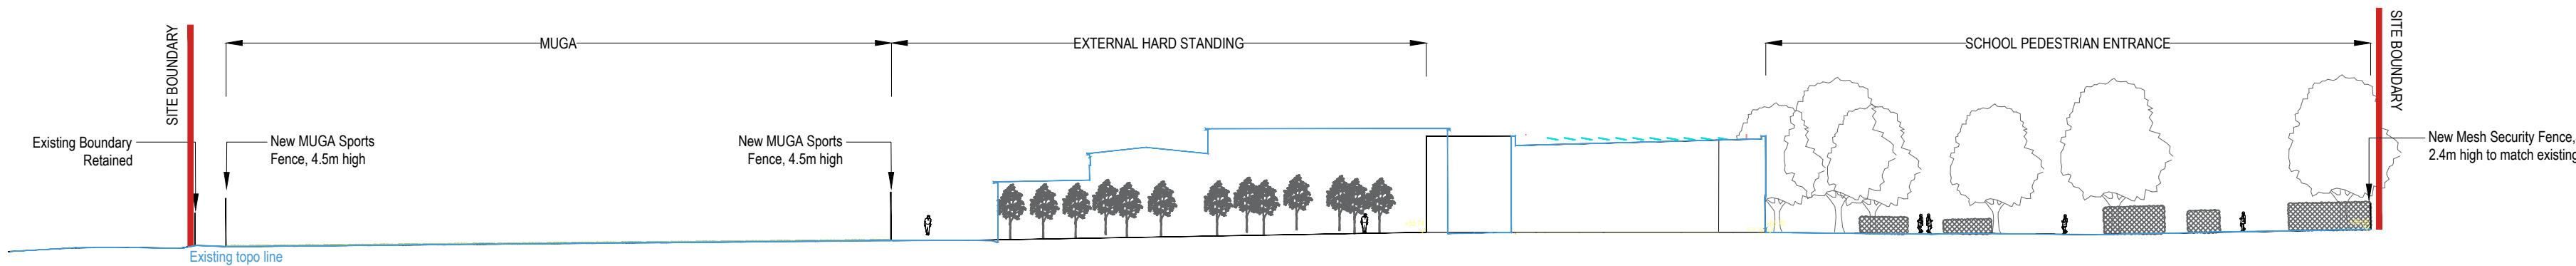


SECTION B-B

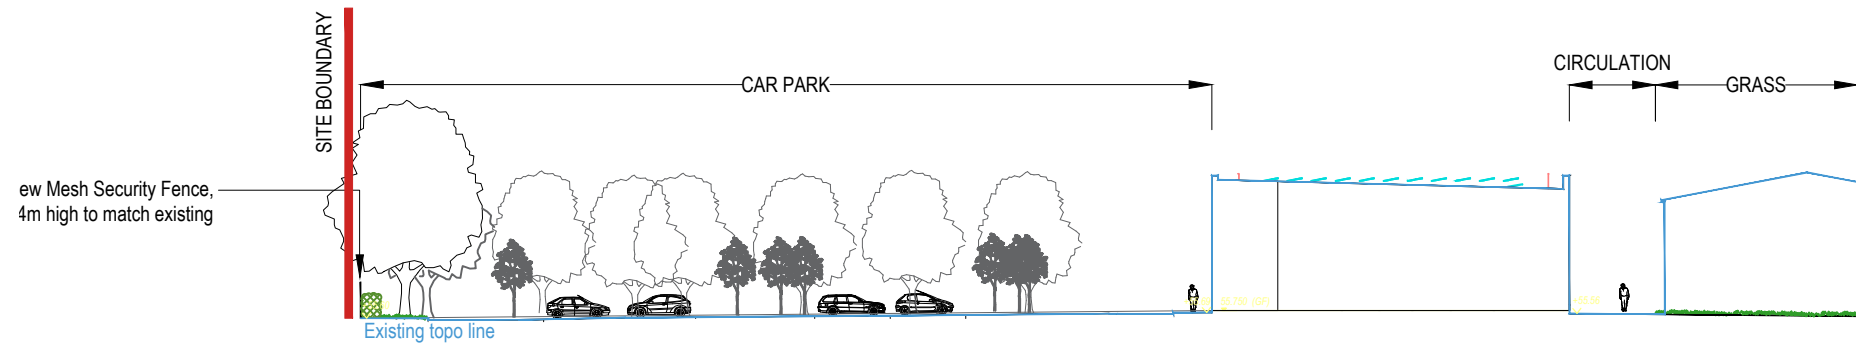


SECTION C-C

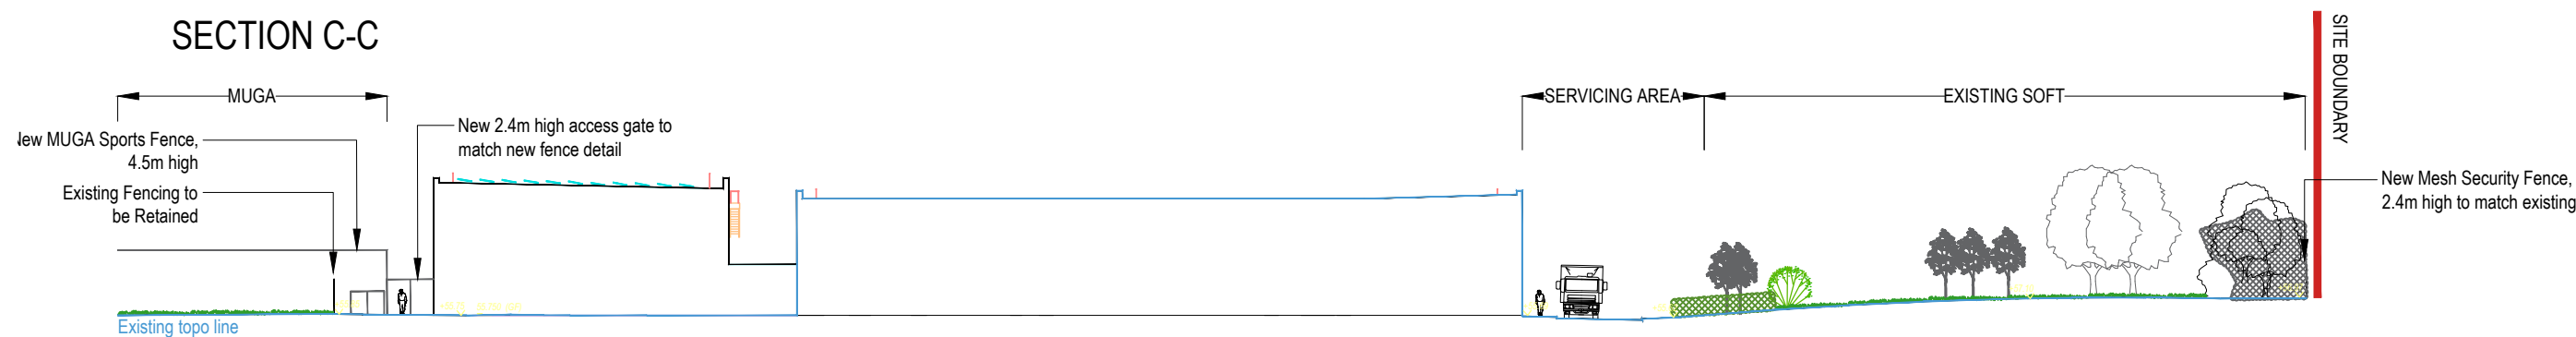

SECTION D-D

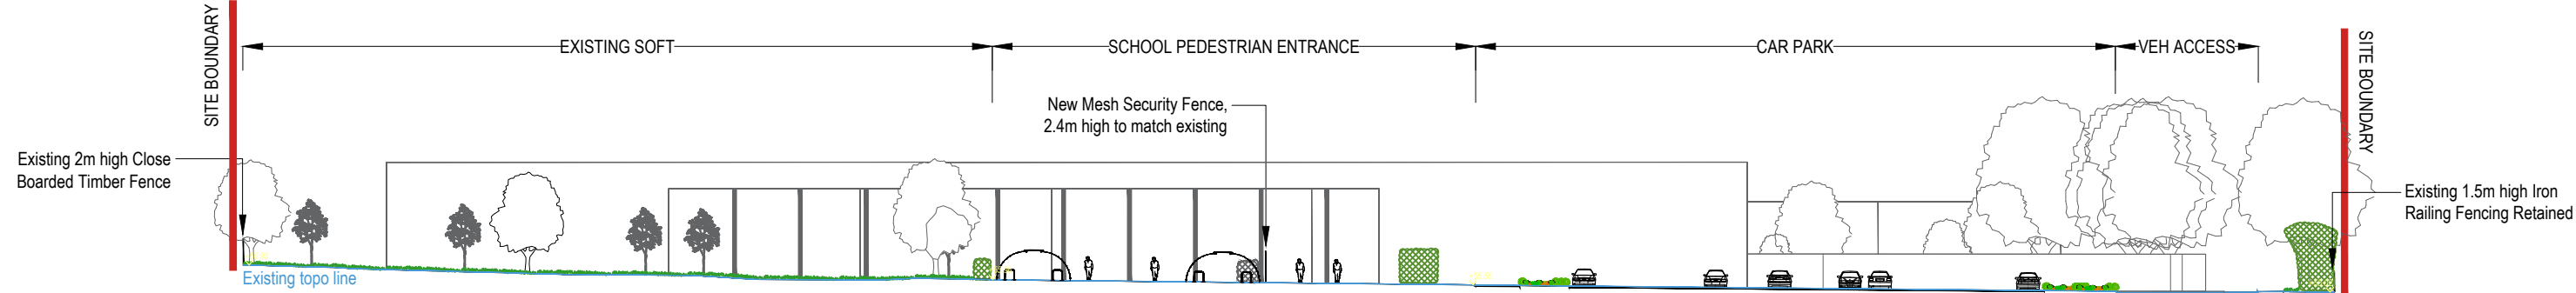

SECTION E-E

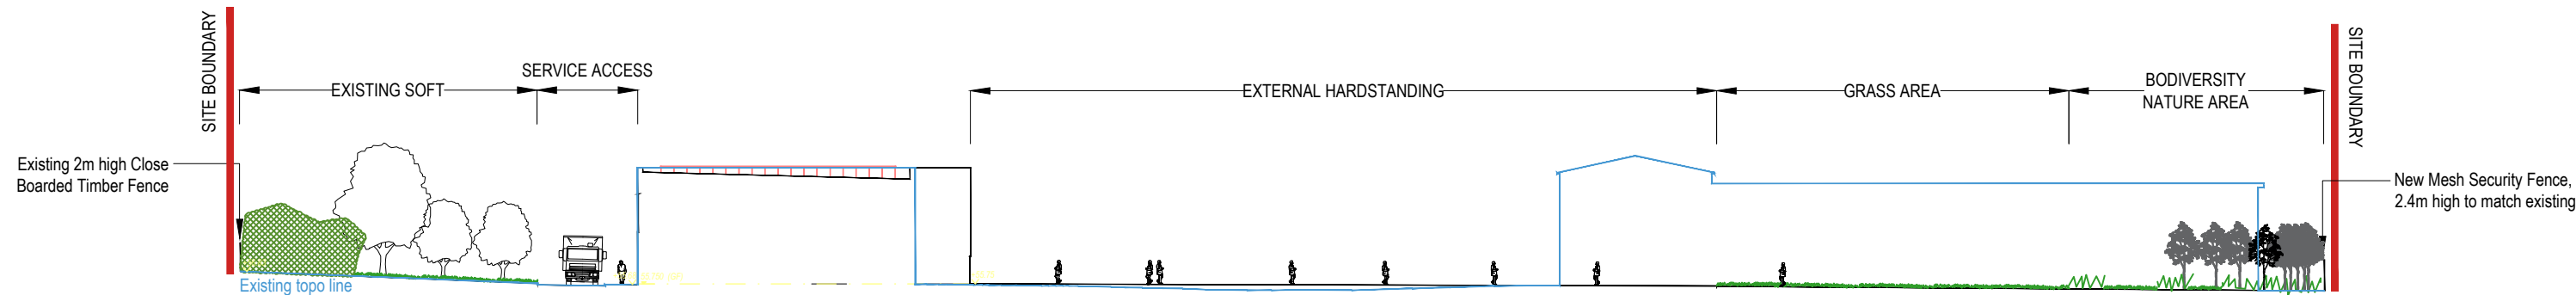

Project
DIXON ACADEMY

Drawing Title
EXTERNAL WORKS
SITE SECTIONS

Job Number 142037 Scale@A1 1:500	Drawing Originated Date 24/03/2023 Purpose CONSTRUCTION RECORD	PAS 1192 Status Code A5
Drawing Number FS0998-IBI-A-14-XX-D-L-7013	Revision C03	