
REVISION	DATE	DESCRIPTION
-	JULY 2023	ISSUED FOR PLANNING
-	29/01/2024	STAGE 4 ISSUE
.	SEPT '25	PLANNING CONDITION ISSUE

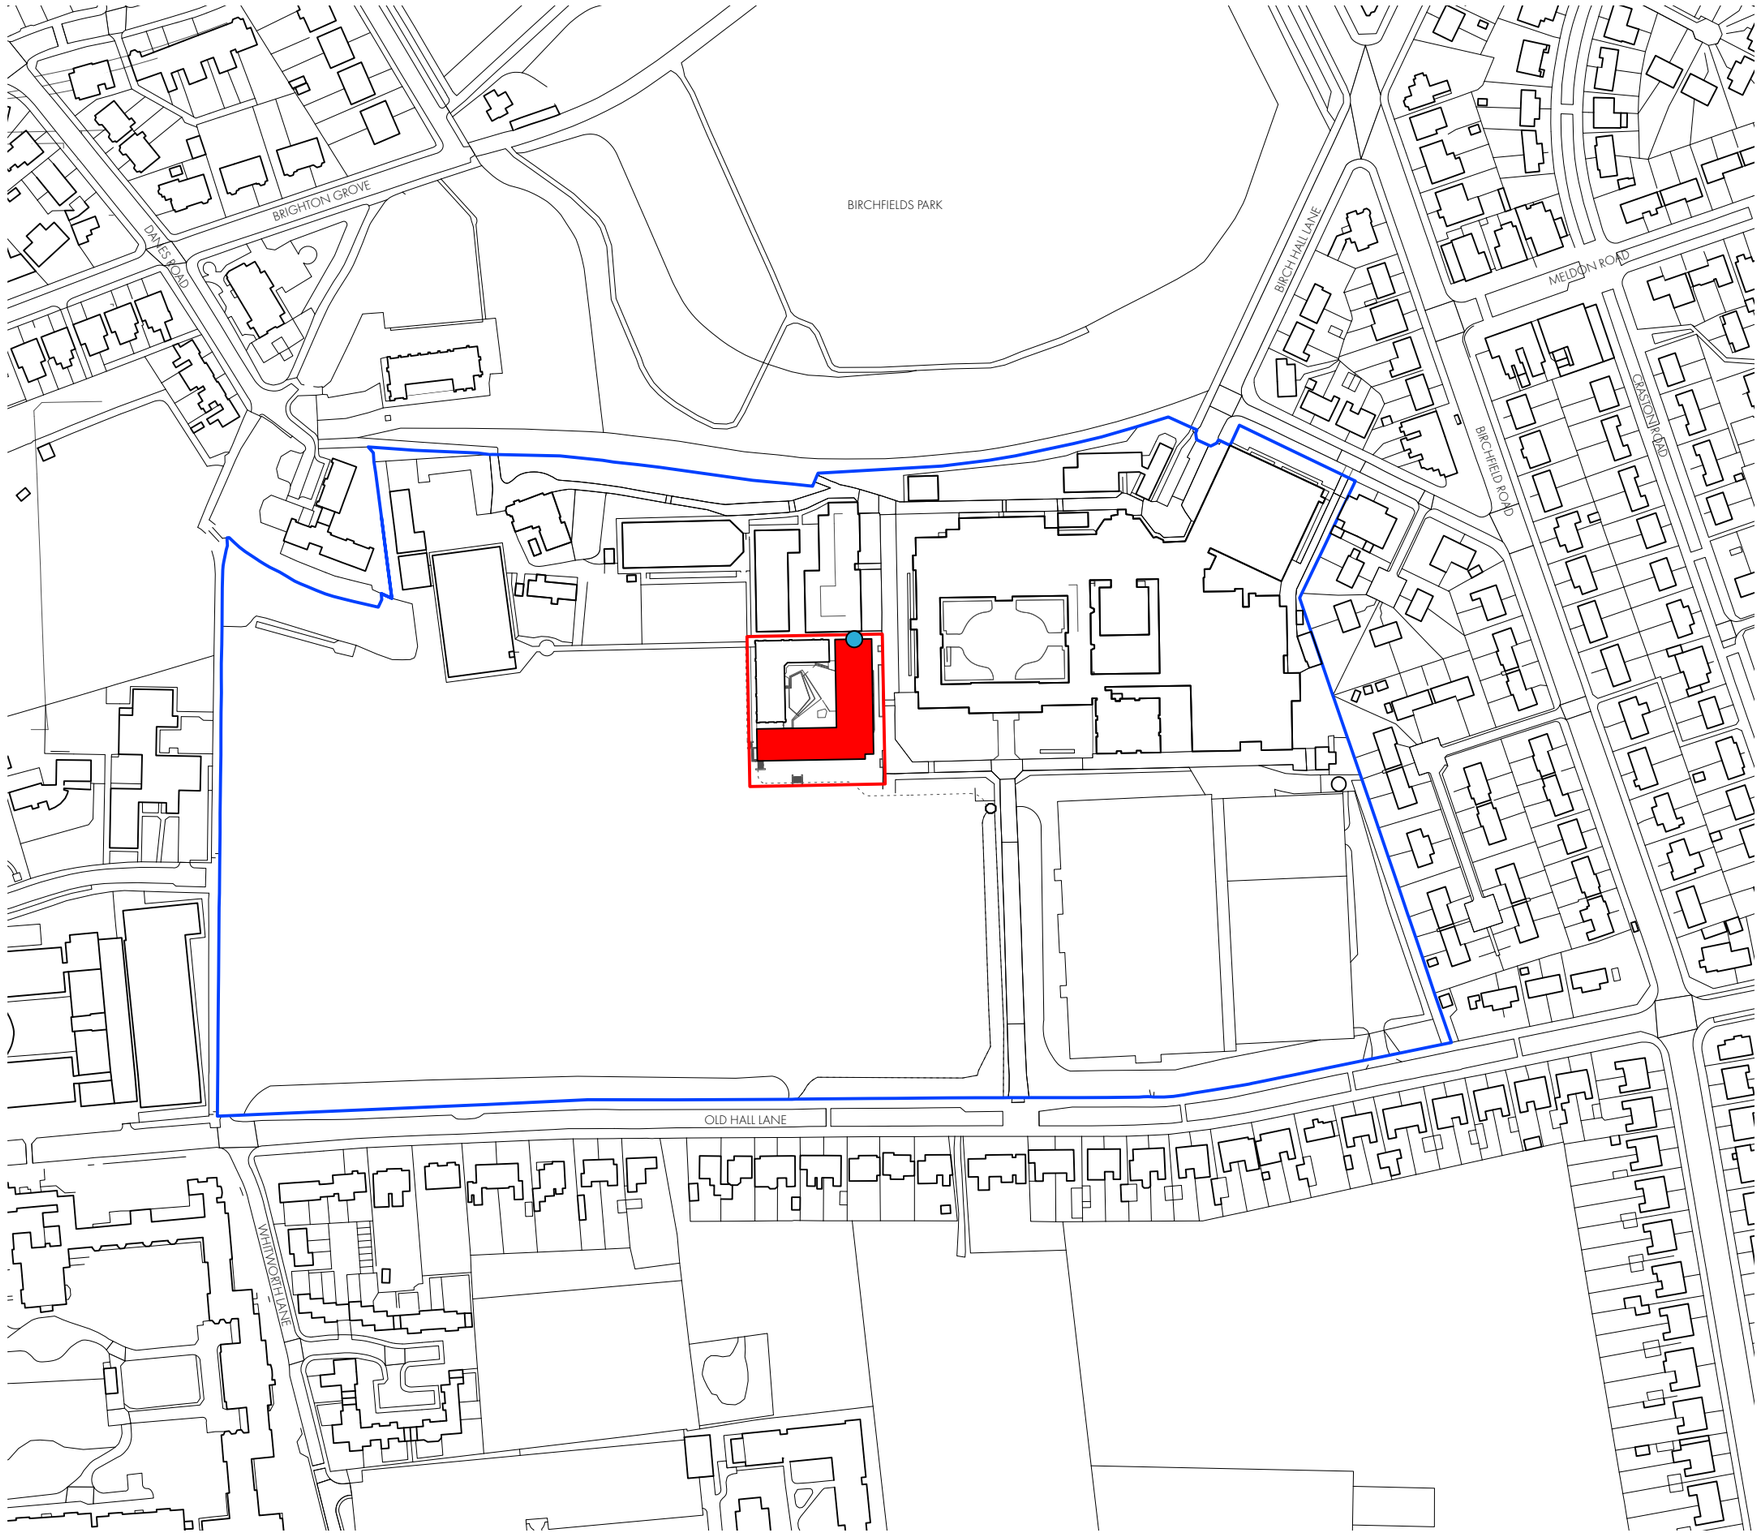

- POSITION OF KITCHEN EXTRACT
- SITE BOUNDARY
- OWNERSHIP BOUNDARY
- PROPOSED FOOTPRINT

OMI Architects

31 Blackfriars Road, Salford, Manchester, M3 7AQ
+44(0)161 832 3242 / info@omiarchitects.com / www.omiarchitects.com

PROJECT	Manchester Grammer School Pavilion + Sixth Form Centre					
DRAWING	LOCATION PLAN					
DATE	MAR'23	DRAWN BY	JR	SCALE	1:2500	@A3
JOB NO.	1434	DWG.NO.	L0001			